


BLOCK/SITE PLAN
 AREA 130m x 130m A3
 SCALE 1:500
 CENTRE COORDINATES: 384204, 186076

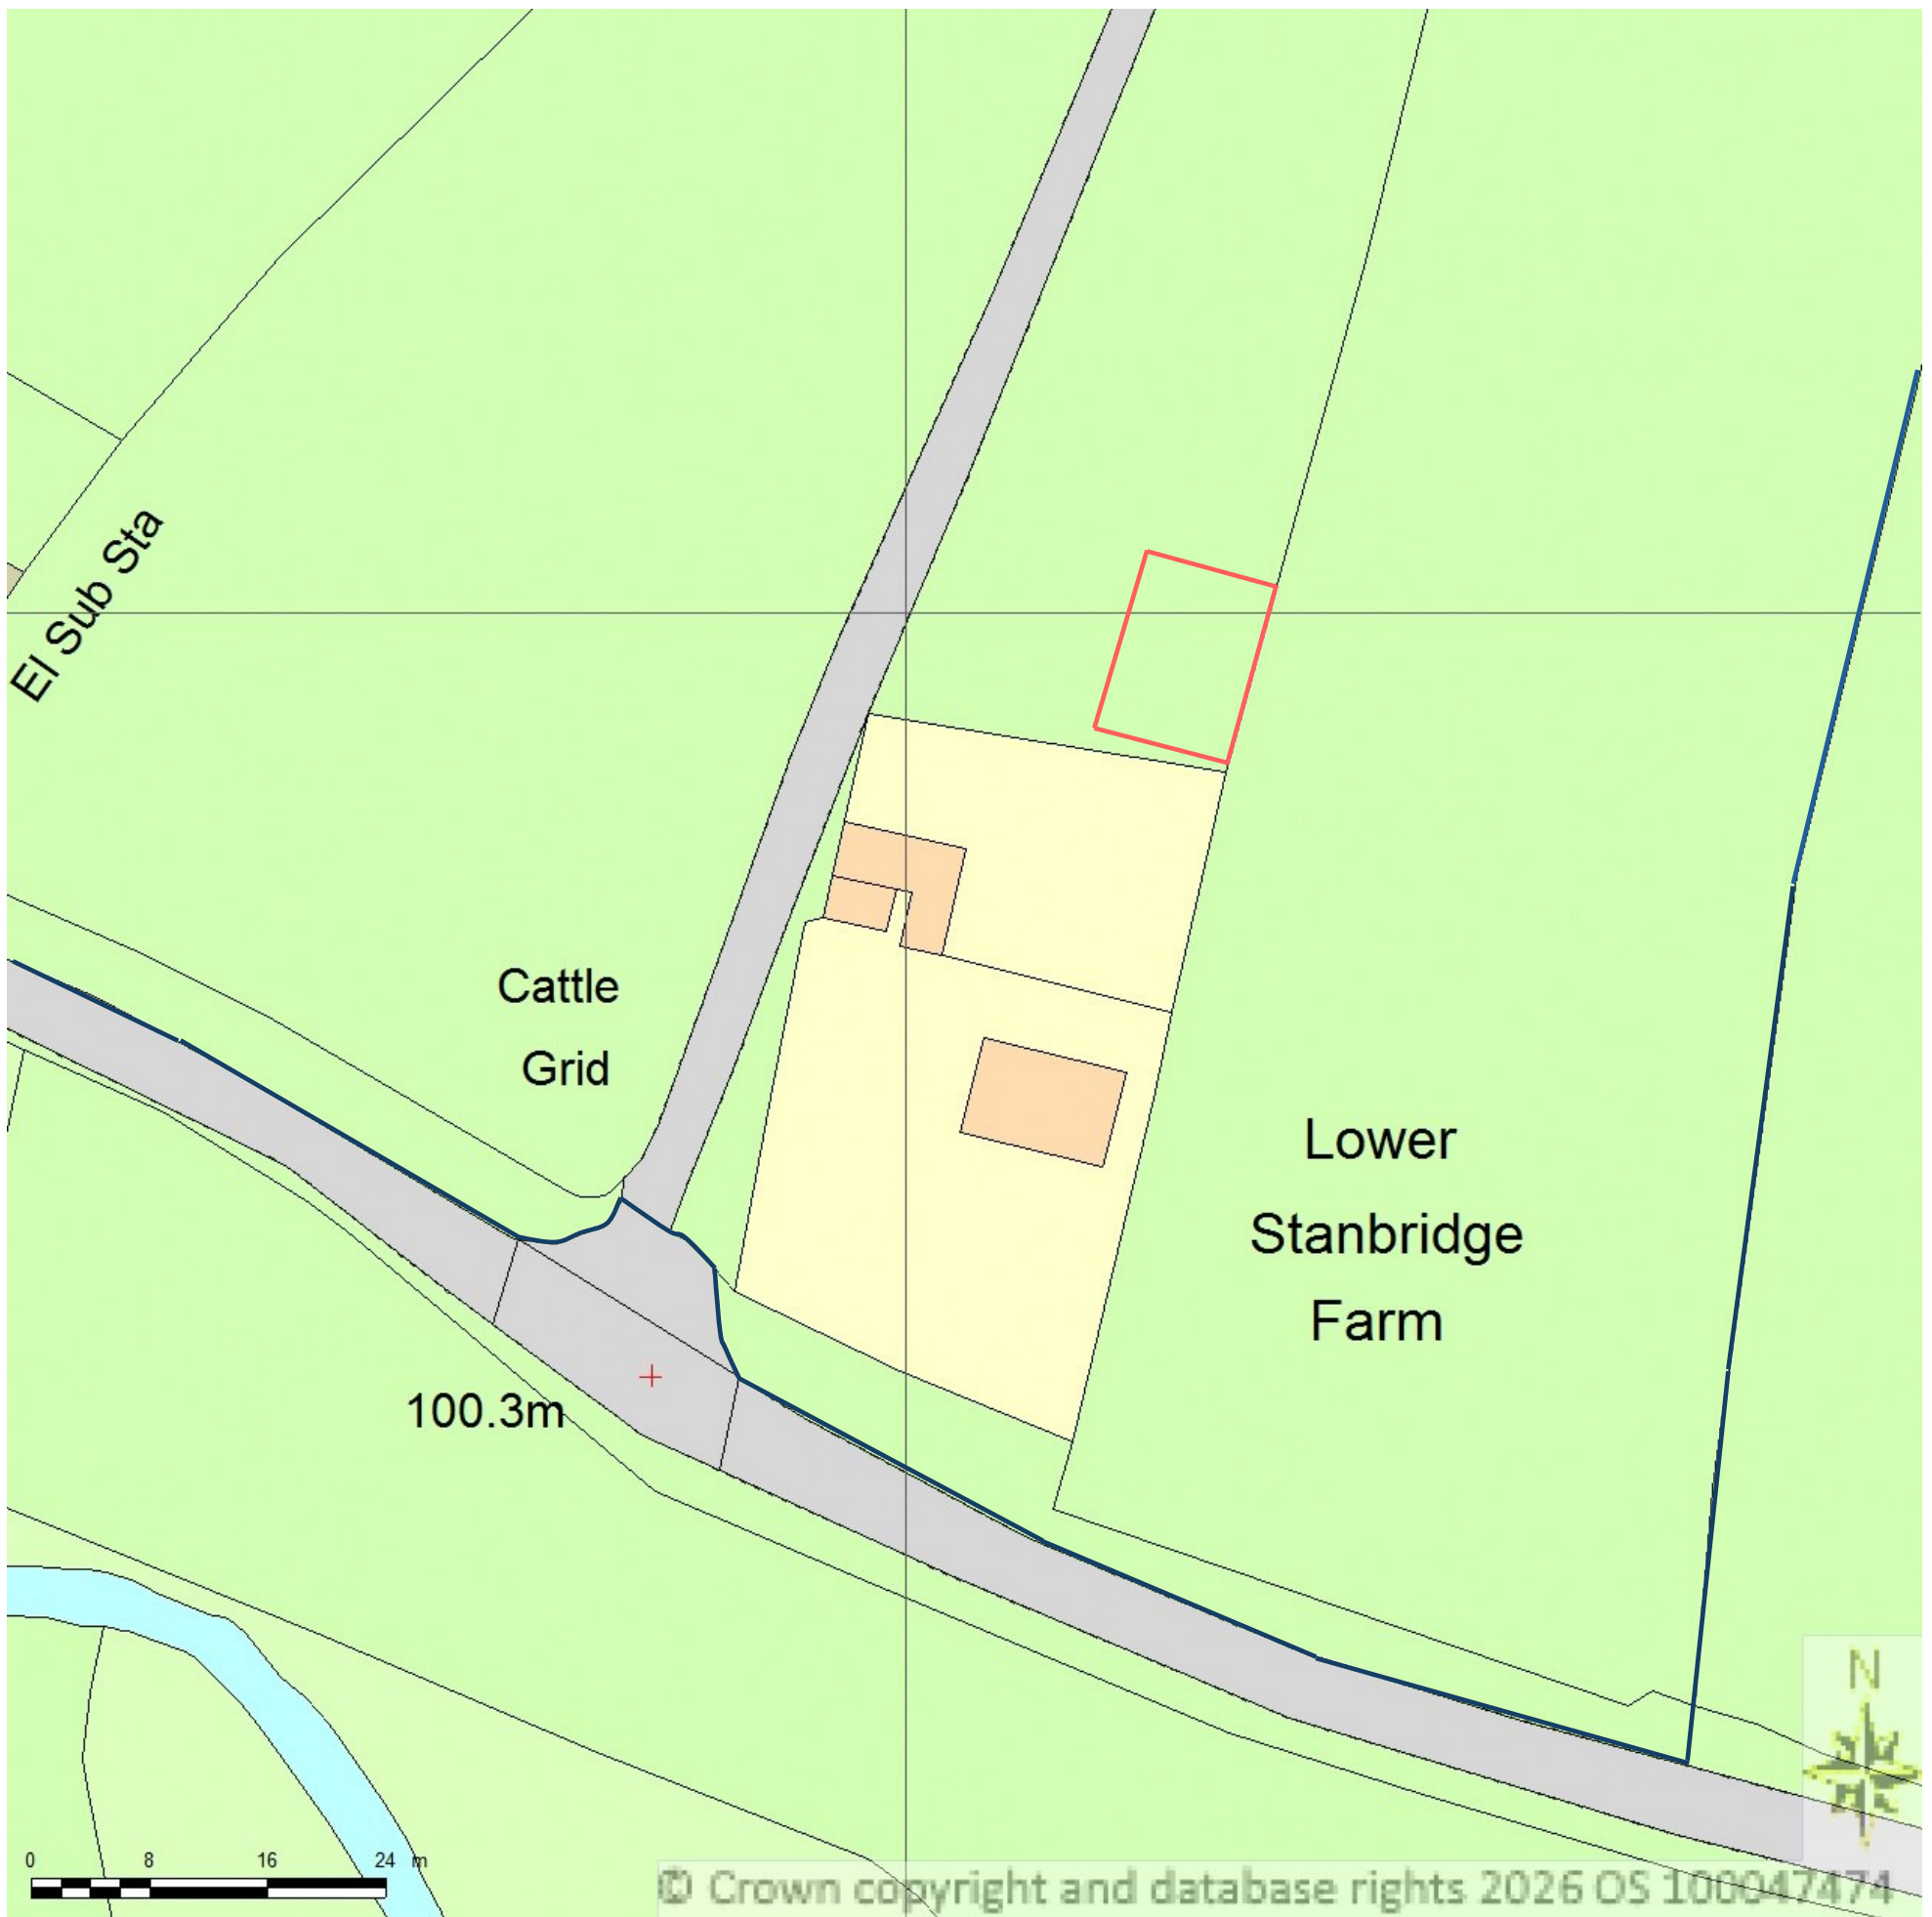

Supplied by Streetwise Maps Ltd
www.streetwise.net
 Licence No: 100047474
 01/05/2026 11:37:56

LPC6214 - PR 02 - Proposed Block Plan