


West Elevation of Fascia Sign

Note colour pallet to be repeated but with illustrations removed

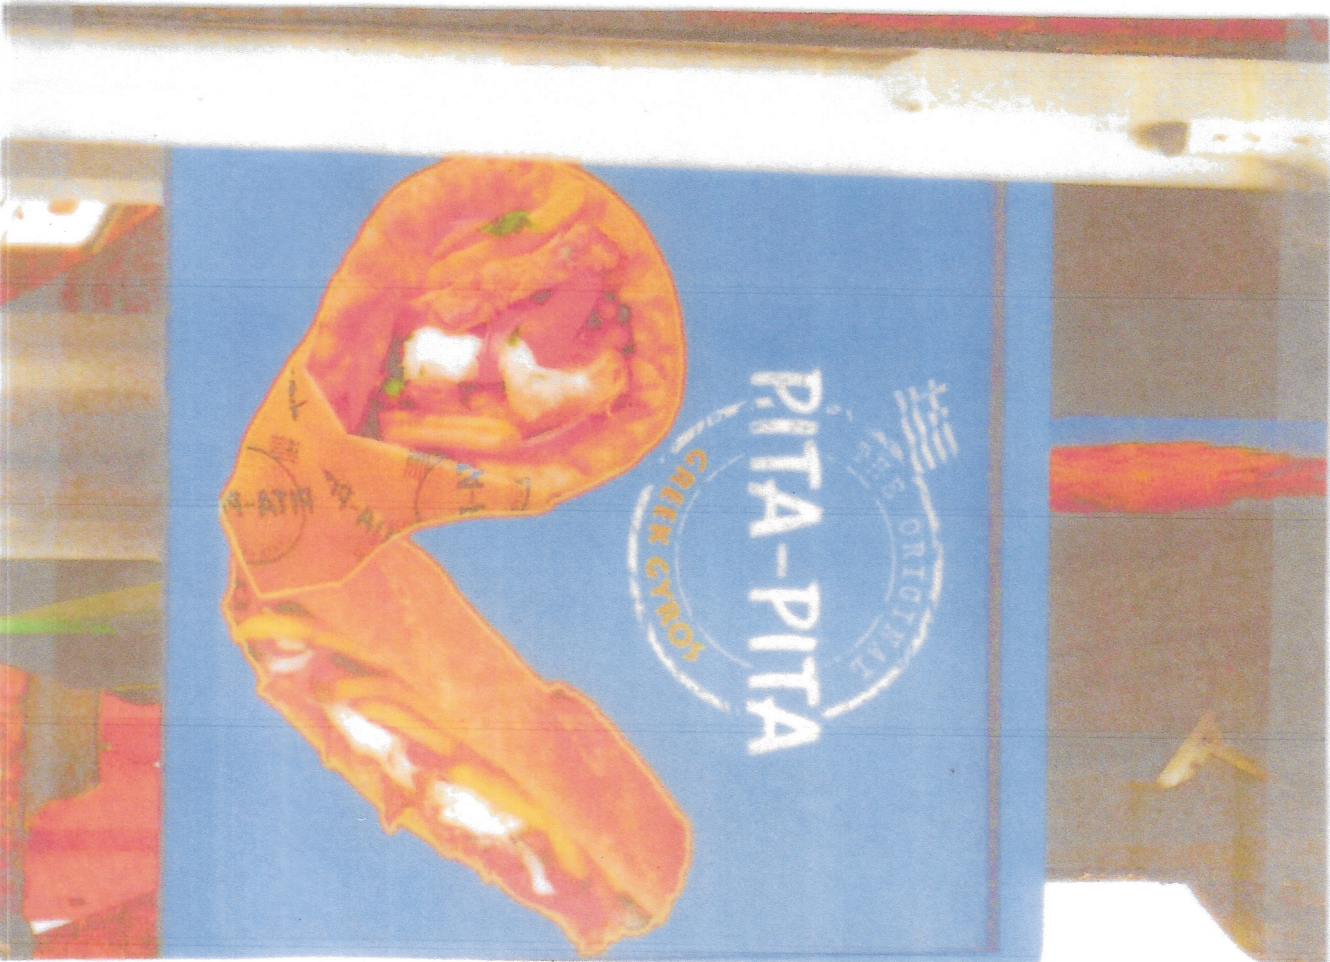


West Elevation of No 12





North Elevation of Fixed Projecting Sign

Note colour pallet to be repeated but with illustrations removed

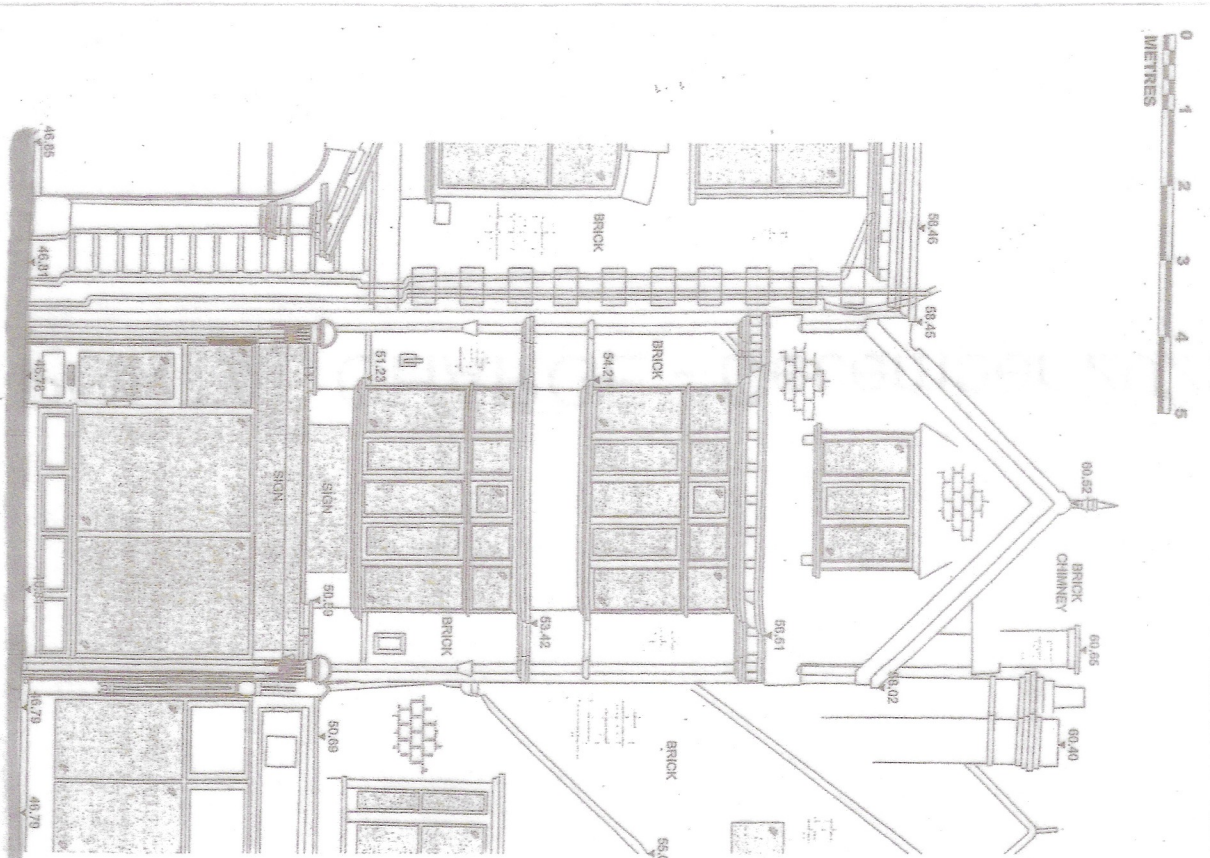



Digital Survey of West Elevation

Signage as Existing

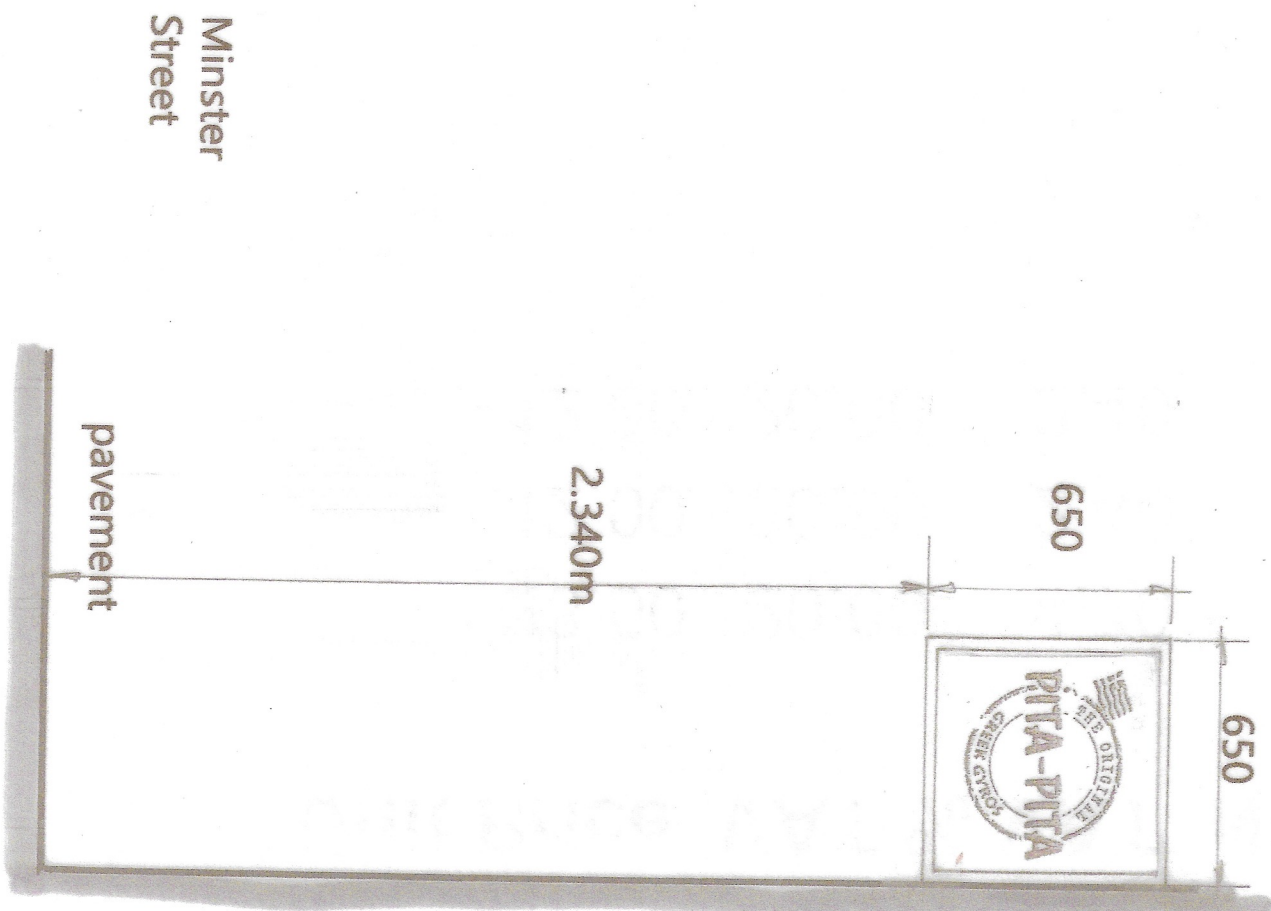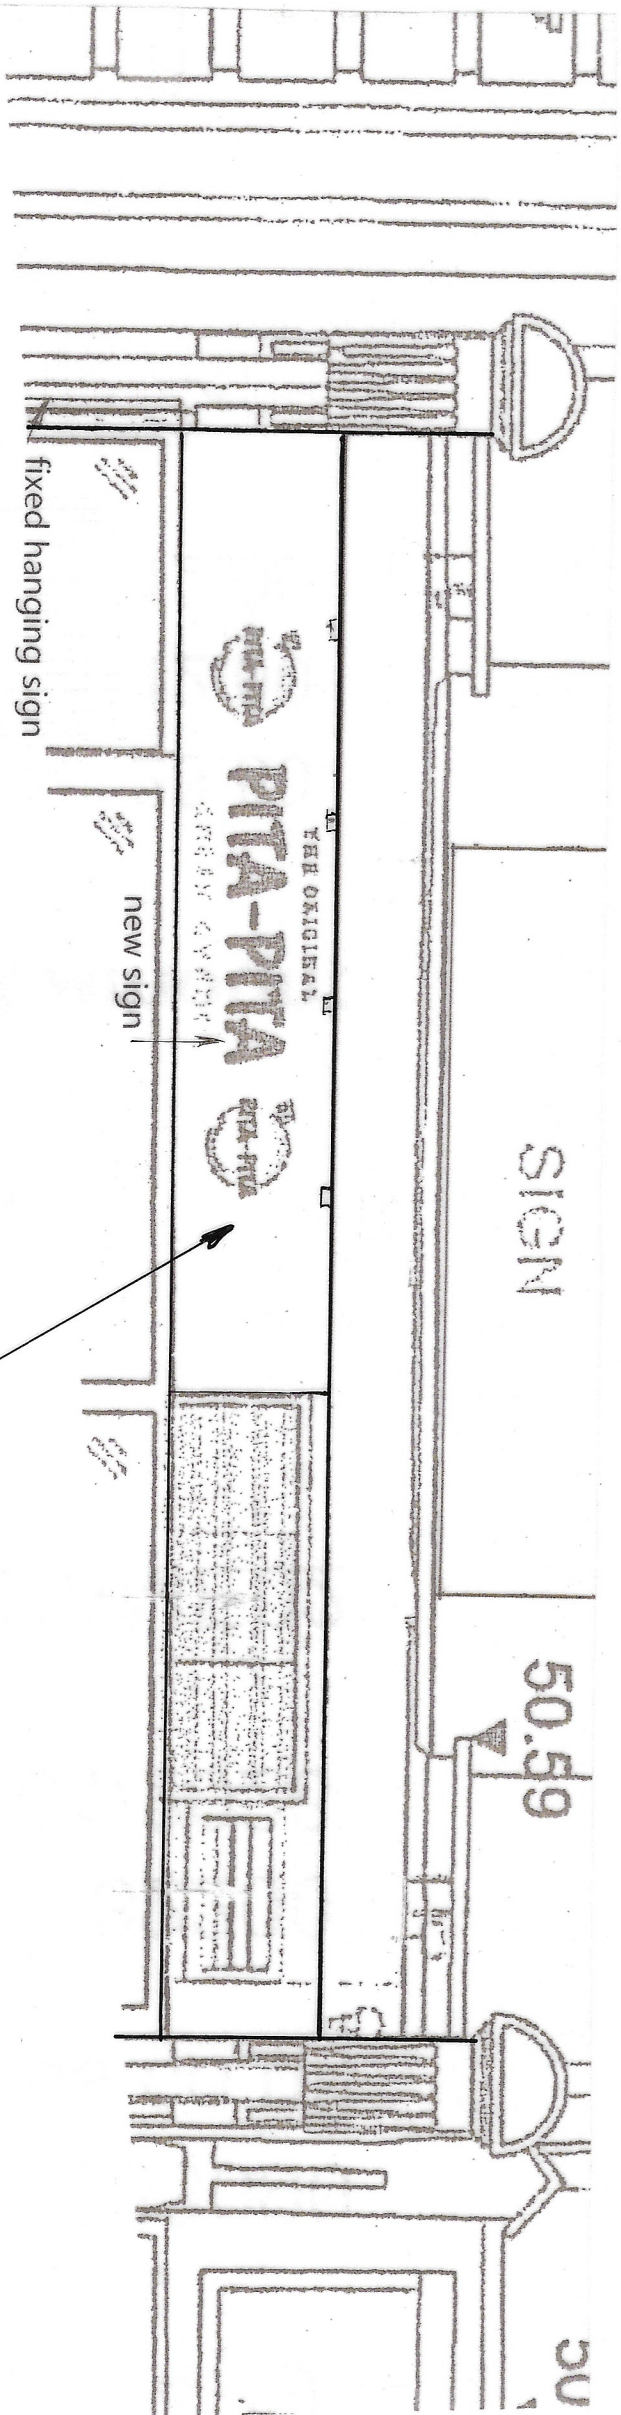

South Elevation of Projecting Sign

repeat on North Side

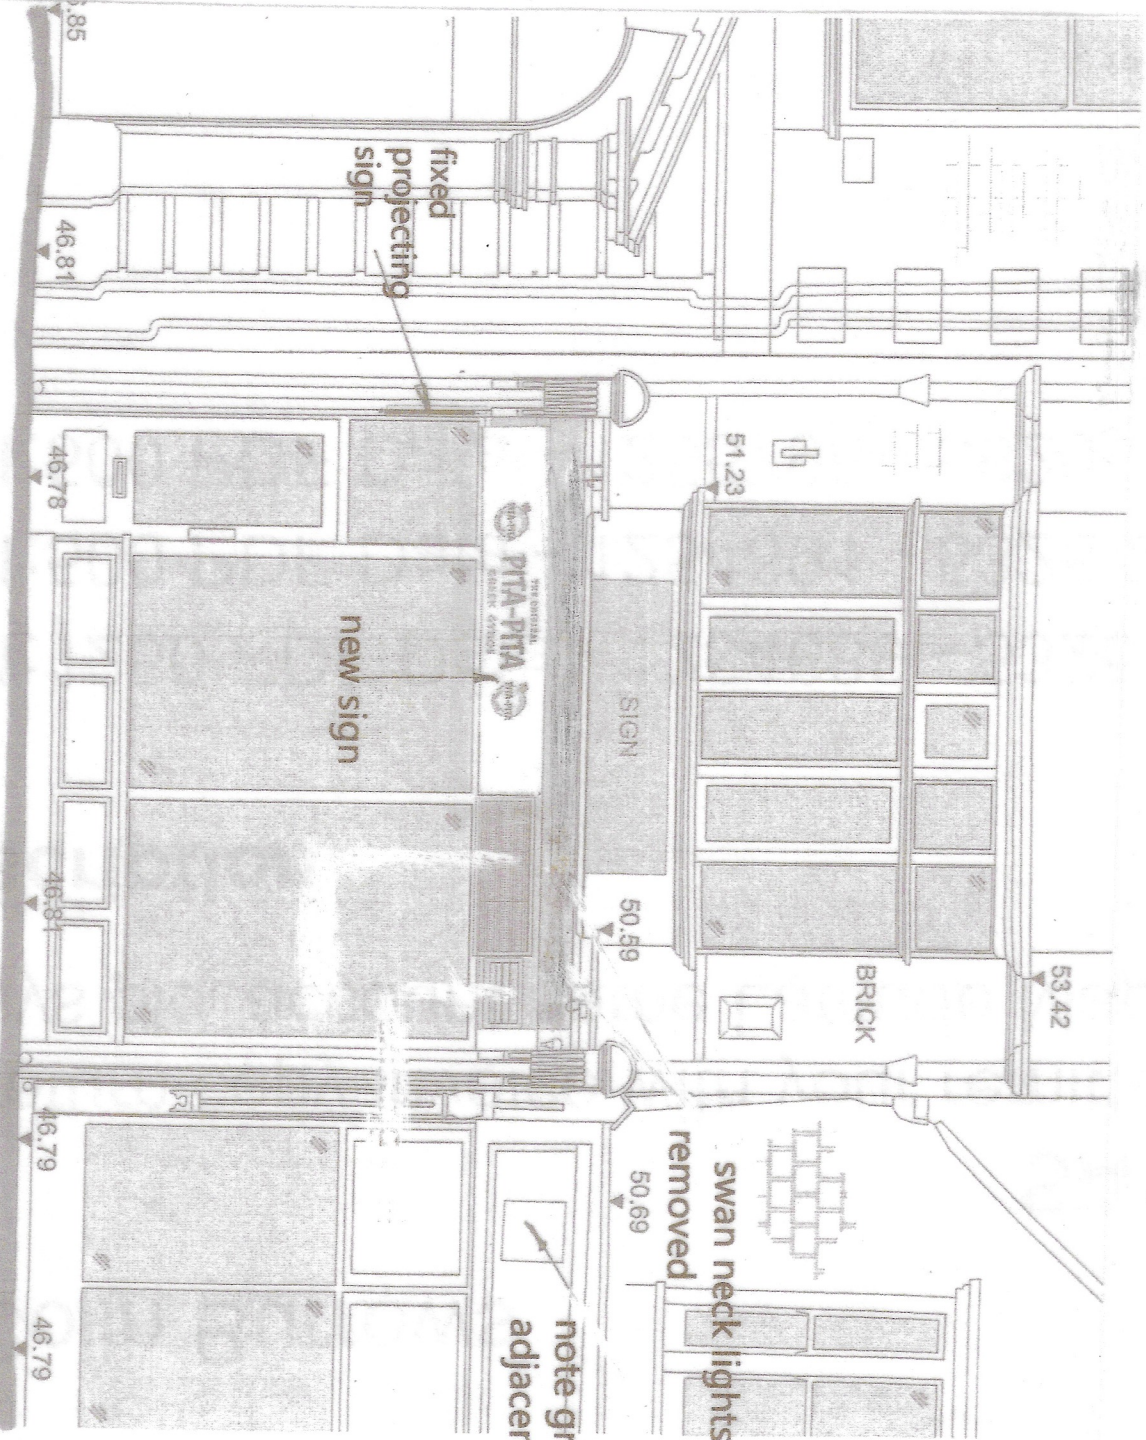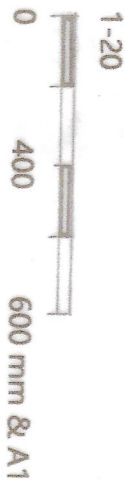


Signage as Proposed





New Fascia Sign and Alteration

Detail of lettering 3mm vinyl sign back based on 2500 L x 400 d to fit within flat fascia

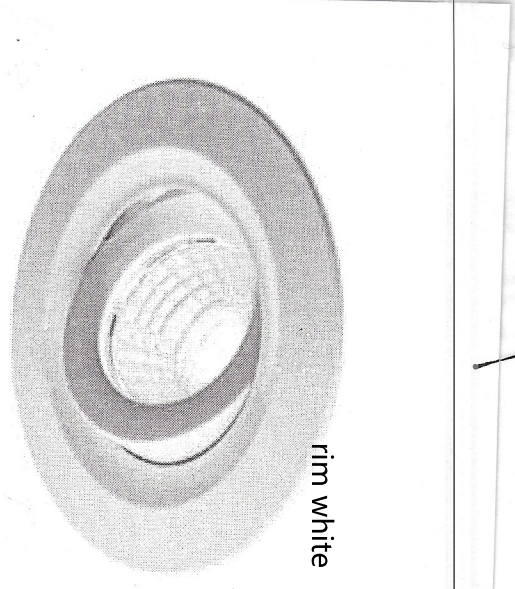

Block Plan

Copyright Reserved Licence No 10007045

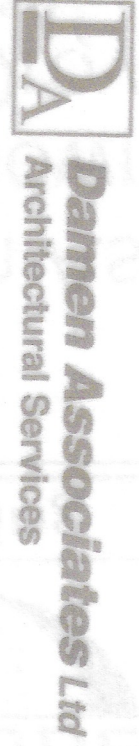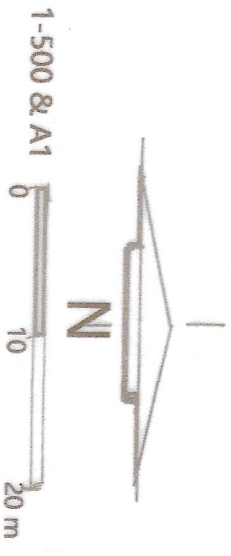

PitaPita Limited
12 Minster Street
Salisbury SP1 1TF

Advertisement

Dwg. no.	04625	Rev.	A	This plan is the Surveyors COPYRIGHT	PN
----------	-------	------	---	--------------------------------------	----

Scale	as stated
Date	October 25