



Copyright 2024

 


VISUAL SCALE 1:50 @ A1

 


VISUAL SCALE 1:100 @ A1

A1


Comments

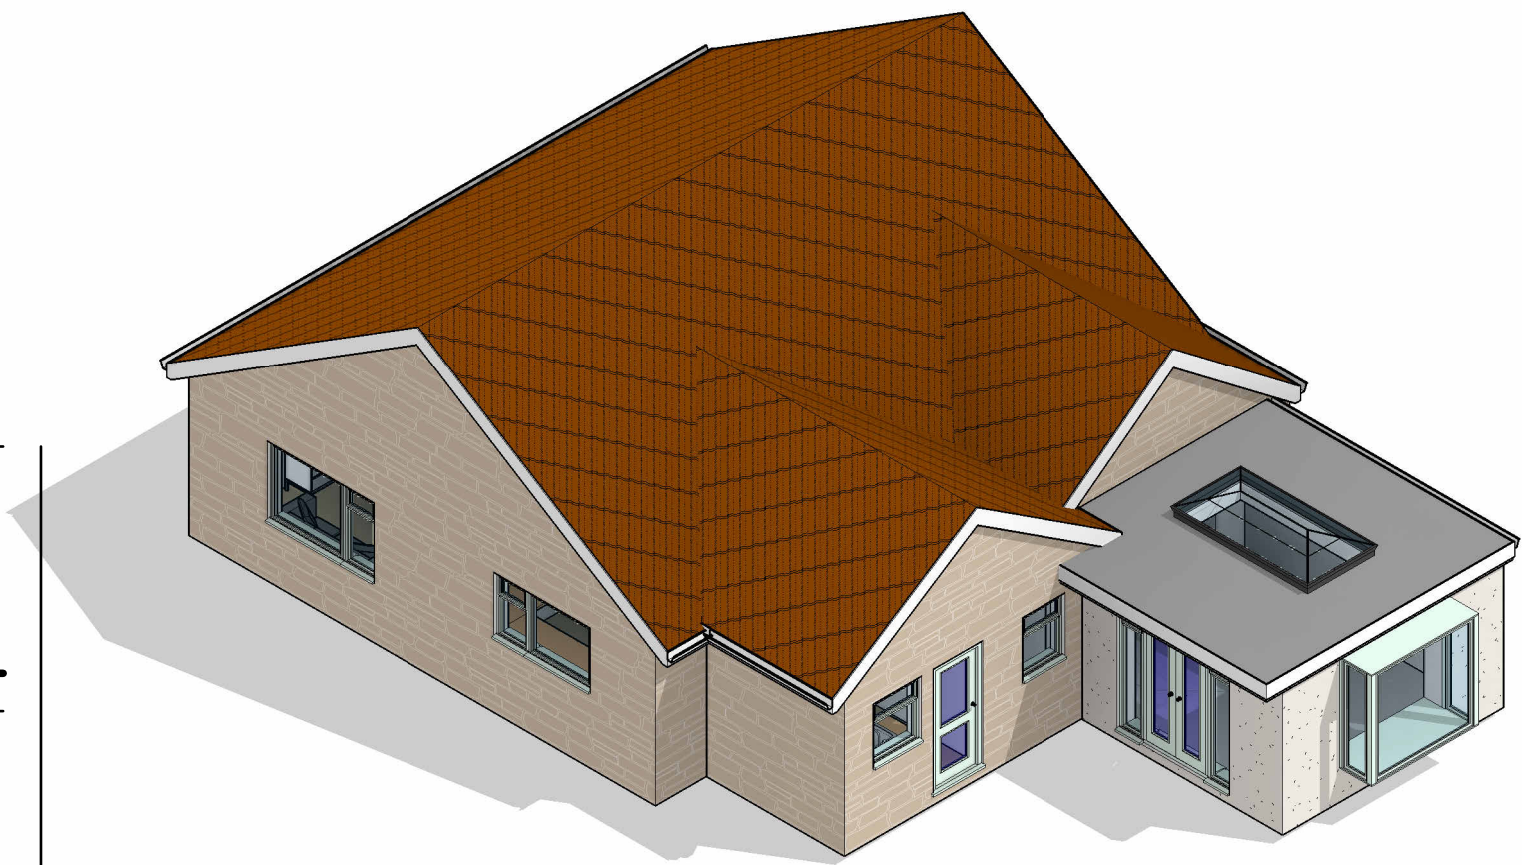

2 Left Side Elevation
1 : 50

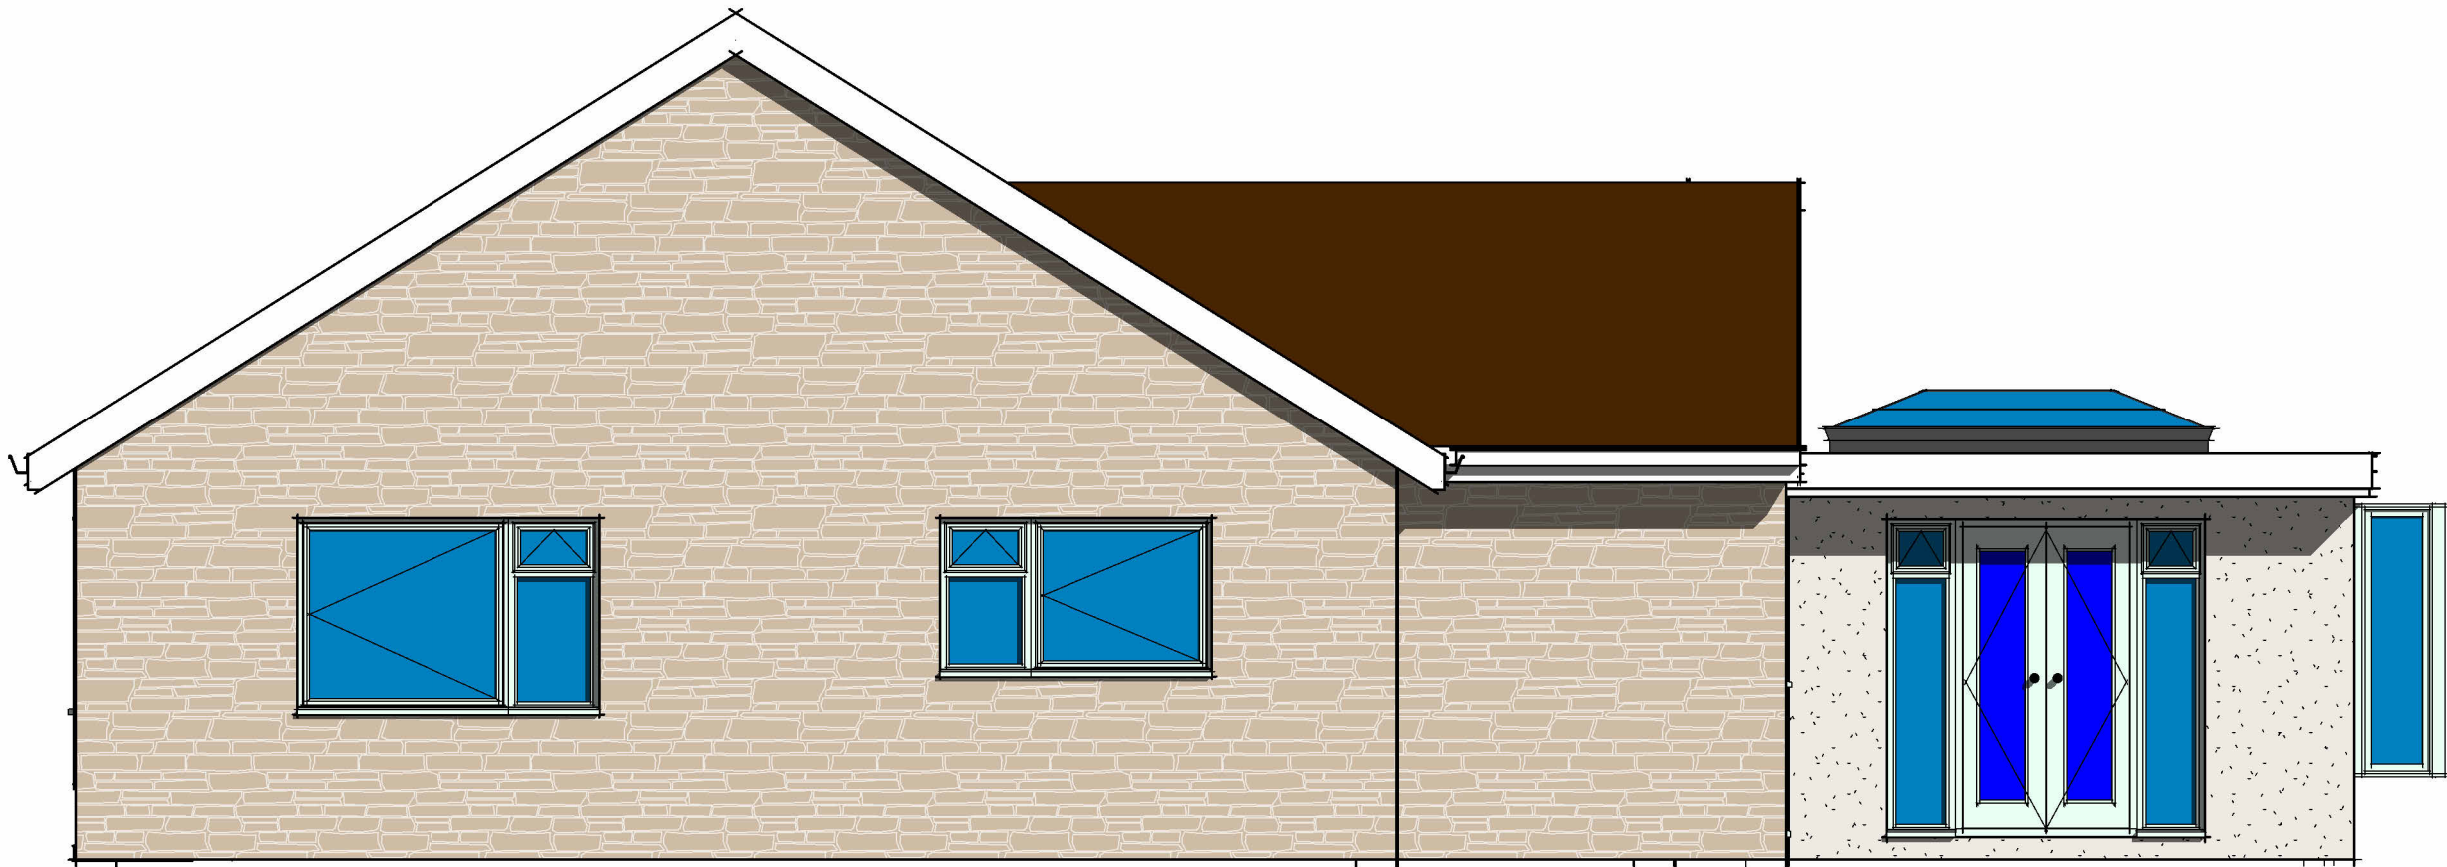

3 Rear Side Elevation
1 : 50

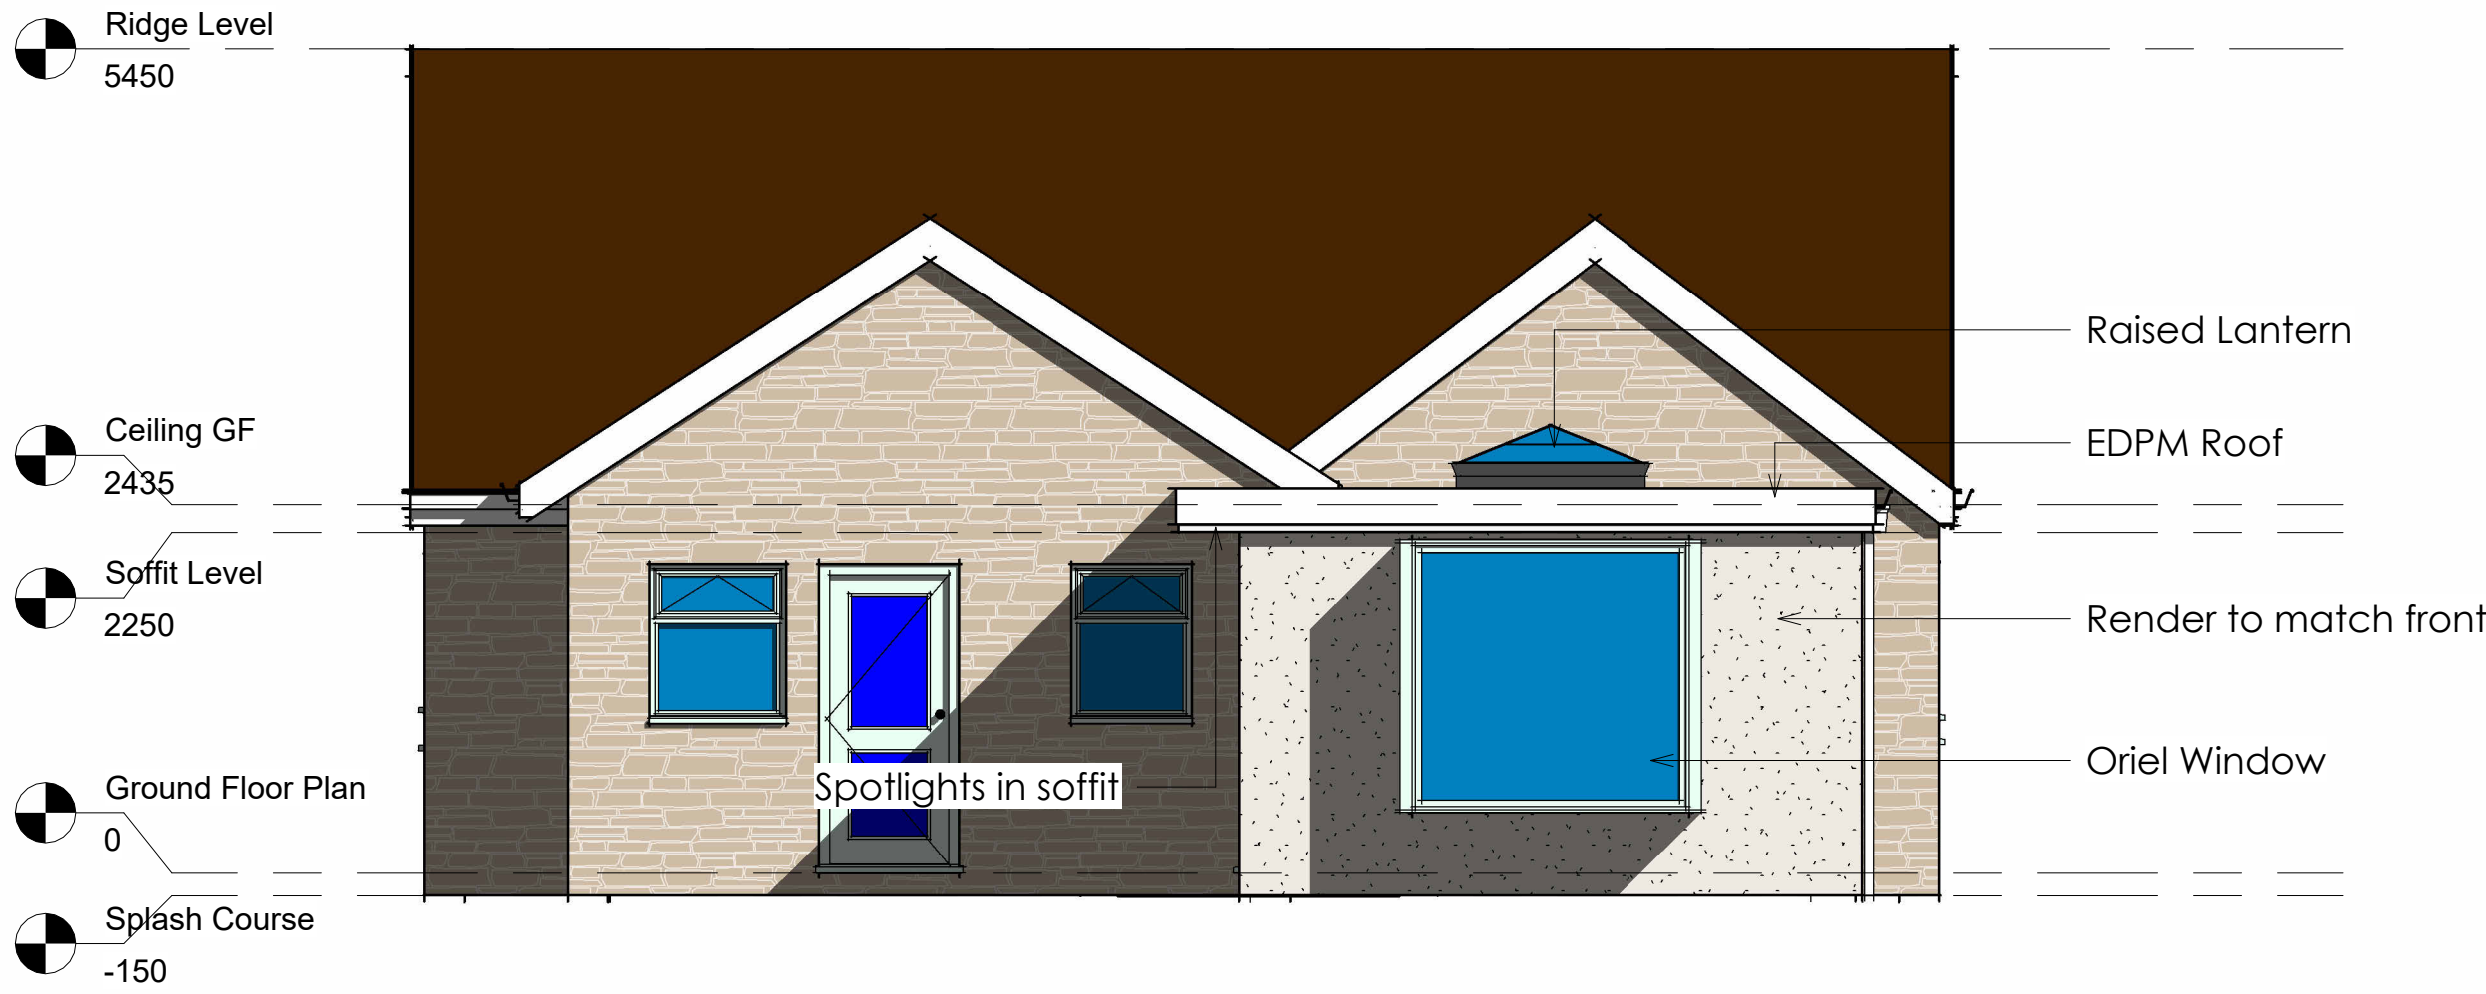

1 Rear Elevation
1 : 50

PLEASE NOTE:

All drawings are for the purposes of planning only unless marked for construction.

All builders to site measure to confirm measurements and layout for setting out, especially door and window positions.

Report all discrepancies to the person named below, do not proceed without instruction.

BRO take no responsibility should any drawing/s unless specified are used for building purposes and measurements should be checked on site.

All drawings remain the property of BRO Architecture

Wall Structure Key:

	—	Cavity Wall: Render
	—	Cavity Wall: Face Brick
	—	Block Work: 100mm
	—	Studwork Wall: 75mm
	—	Metal Frame: 70mm
	—	Solid Brick Wall: 215mm
	—	Solid Block Wall: 215mm
	—	Structural Opening
	—	Walls Removed

Ducting Colour & Use

Red	Electric cable
Yellow	Gas Pipe
Blue	Water pipes
Green	Data/Comms
Grey	BT
Purple	Security - Cameras
Orange	Garden Lighting non Security


Drainage Key

S	Storm Drainage
MH	Manhole
FD	Foul Drainage
SVP	Soil Vent Pipe
GP	Gulley Pot
RWP	Rainwater Pipe
AD	ACO Drain

	1 Single Power Socket		FIRE Fire Alarm Panel		Distribution Board
	2 Double Power Socket		SS Shaver Socket		SD Smoke Detector
	C Cooker Point		GP Speaker Point		H Heat Detector
	Unswitched Fused Spur		TV TV Aerial Point		C Carbon Monoxide Detector
	External Power Socket		FB Floor Box		Extract fan
	Telephone Point		FS-2 Floor Socket		Underfloor heating control
	Cat 6 Data Point		PE Passive Extract		
	Extract Vent		ME Mechanical Extract		

DRAWING NUMBER

P1-2

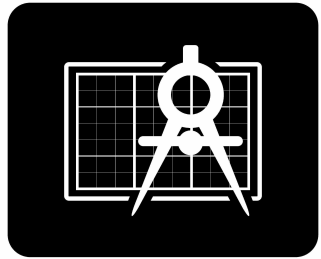

BRO ARCHITECTURE
DESIGNING YOUR DREAMS

Mobile: 07508 856621
Website: www.broarchitecture.co.uk
E-mail: info@broarchitecture.co.uk

CLIENT

Mike Swanson

SITE ADDRESS

70 Martins Road Keevil
BA14 6NA

PROJECT NAME

Proposed Rear Extension

DRAWING NAME

Proposed Elevation Plans

DATE
29th April 26

REV

DRAWN BY
SH

SCALE (@ A1)
1 : 50

CHECKED BY
Client

PROJECT NUMBER
SH/BRO/280426-MS