

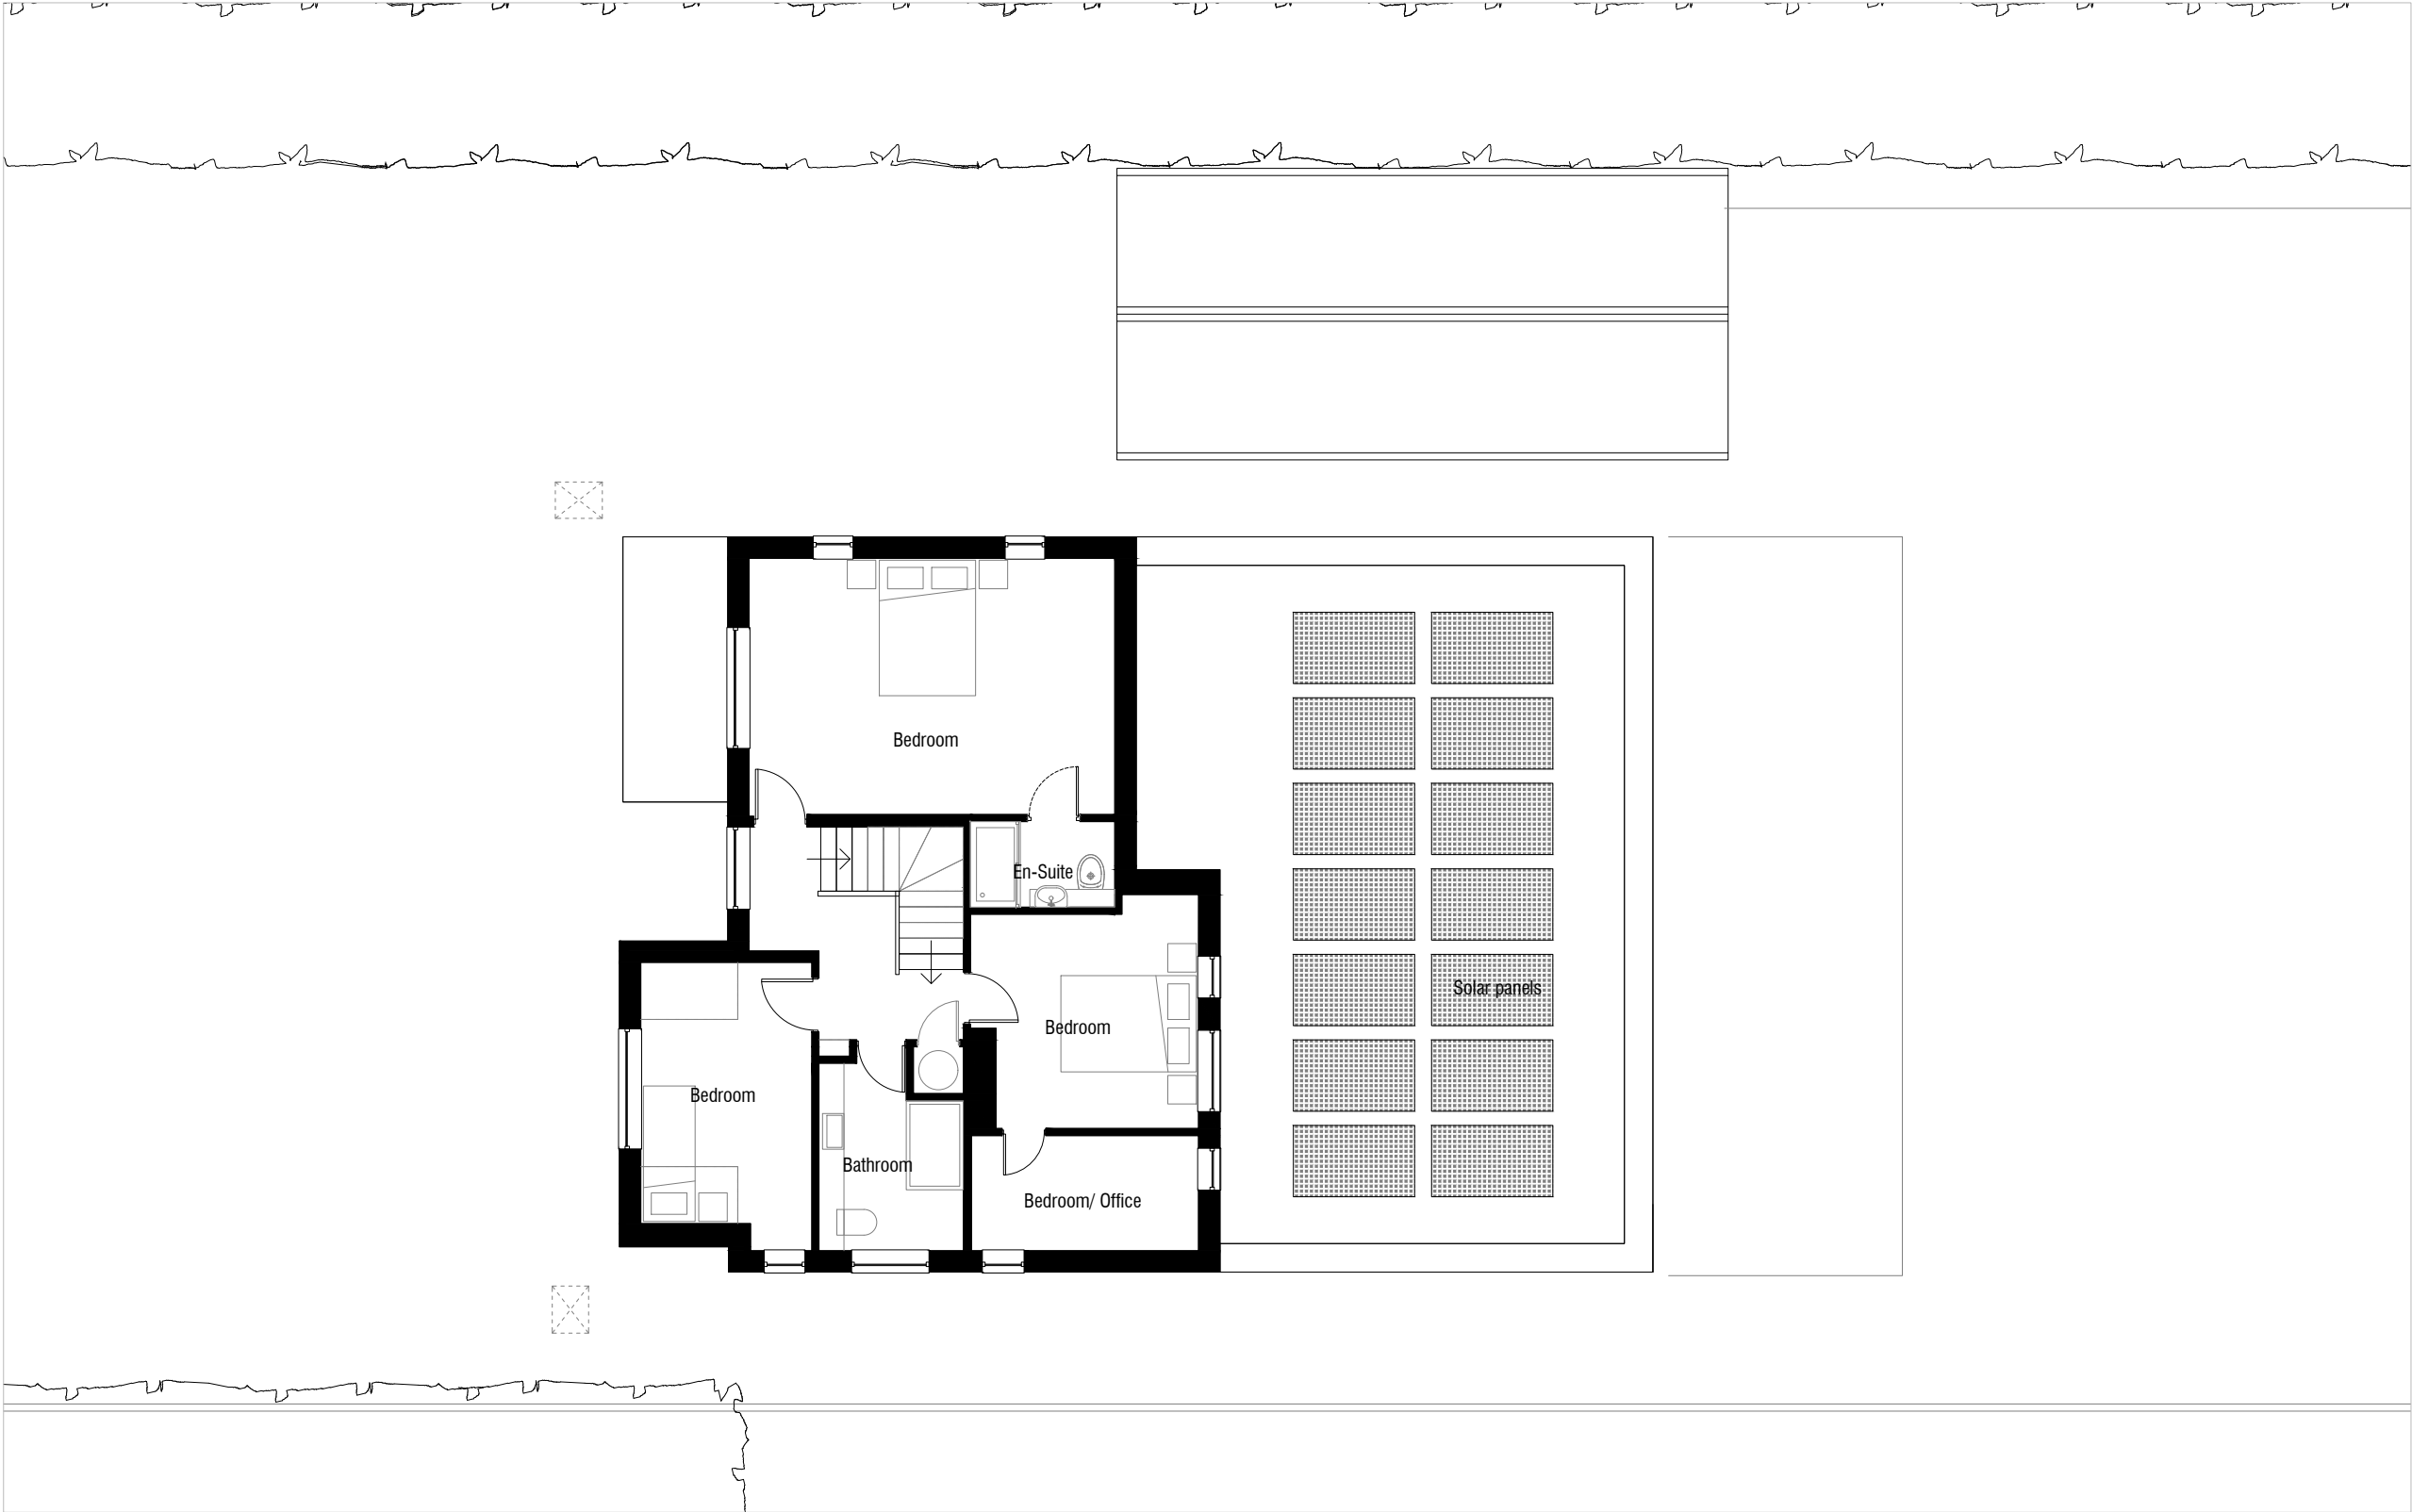


 

01 - Proposed First Floor Plan

 Solar panels

 

P2	05.05.26	Solar panels annotated
P1	10.04.26	Planning Issue
Rev:	Date:	Revision History:



T: 01722 680 419
M: 07810 647 790
W: info@esdon-architecture.com

Project:
23-031
Bonham Lodge

Designed by:	EE	Checked:	EE	Name:	Date:
Drawn By:	EE	Approved:	EE		

Scale: 1:100 @ A3
Status:

Drawing Title:
Proposed First Floor Plan

Drawing No: FR-10-101	Rev: P2
---------------------------------	-------------------

