



Solar panels

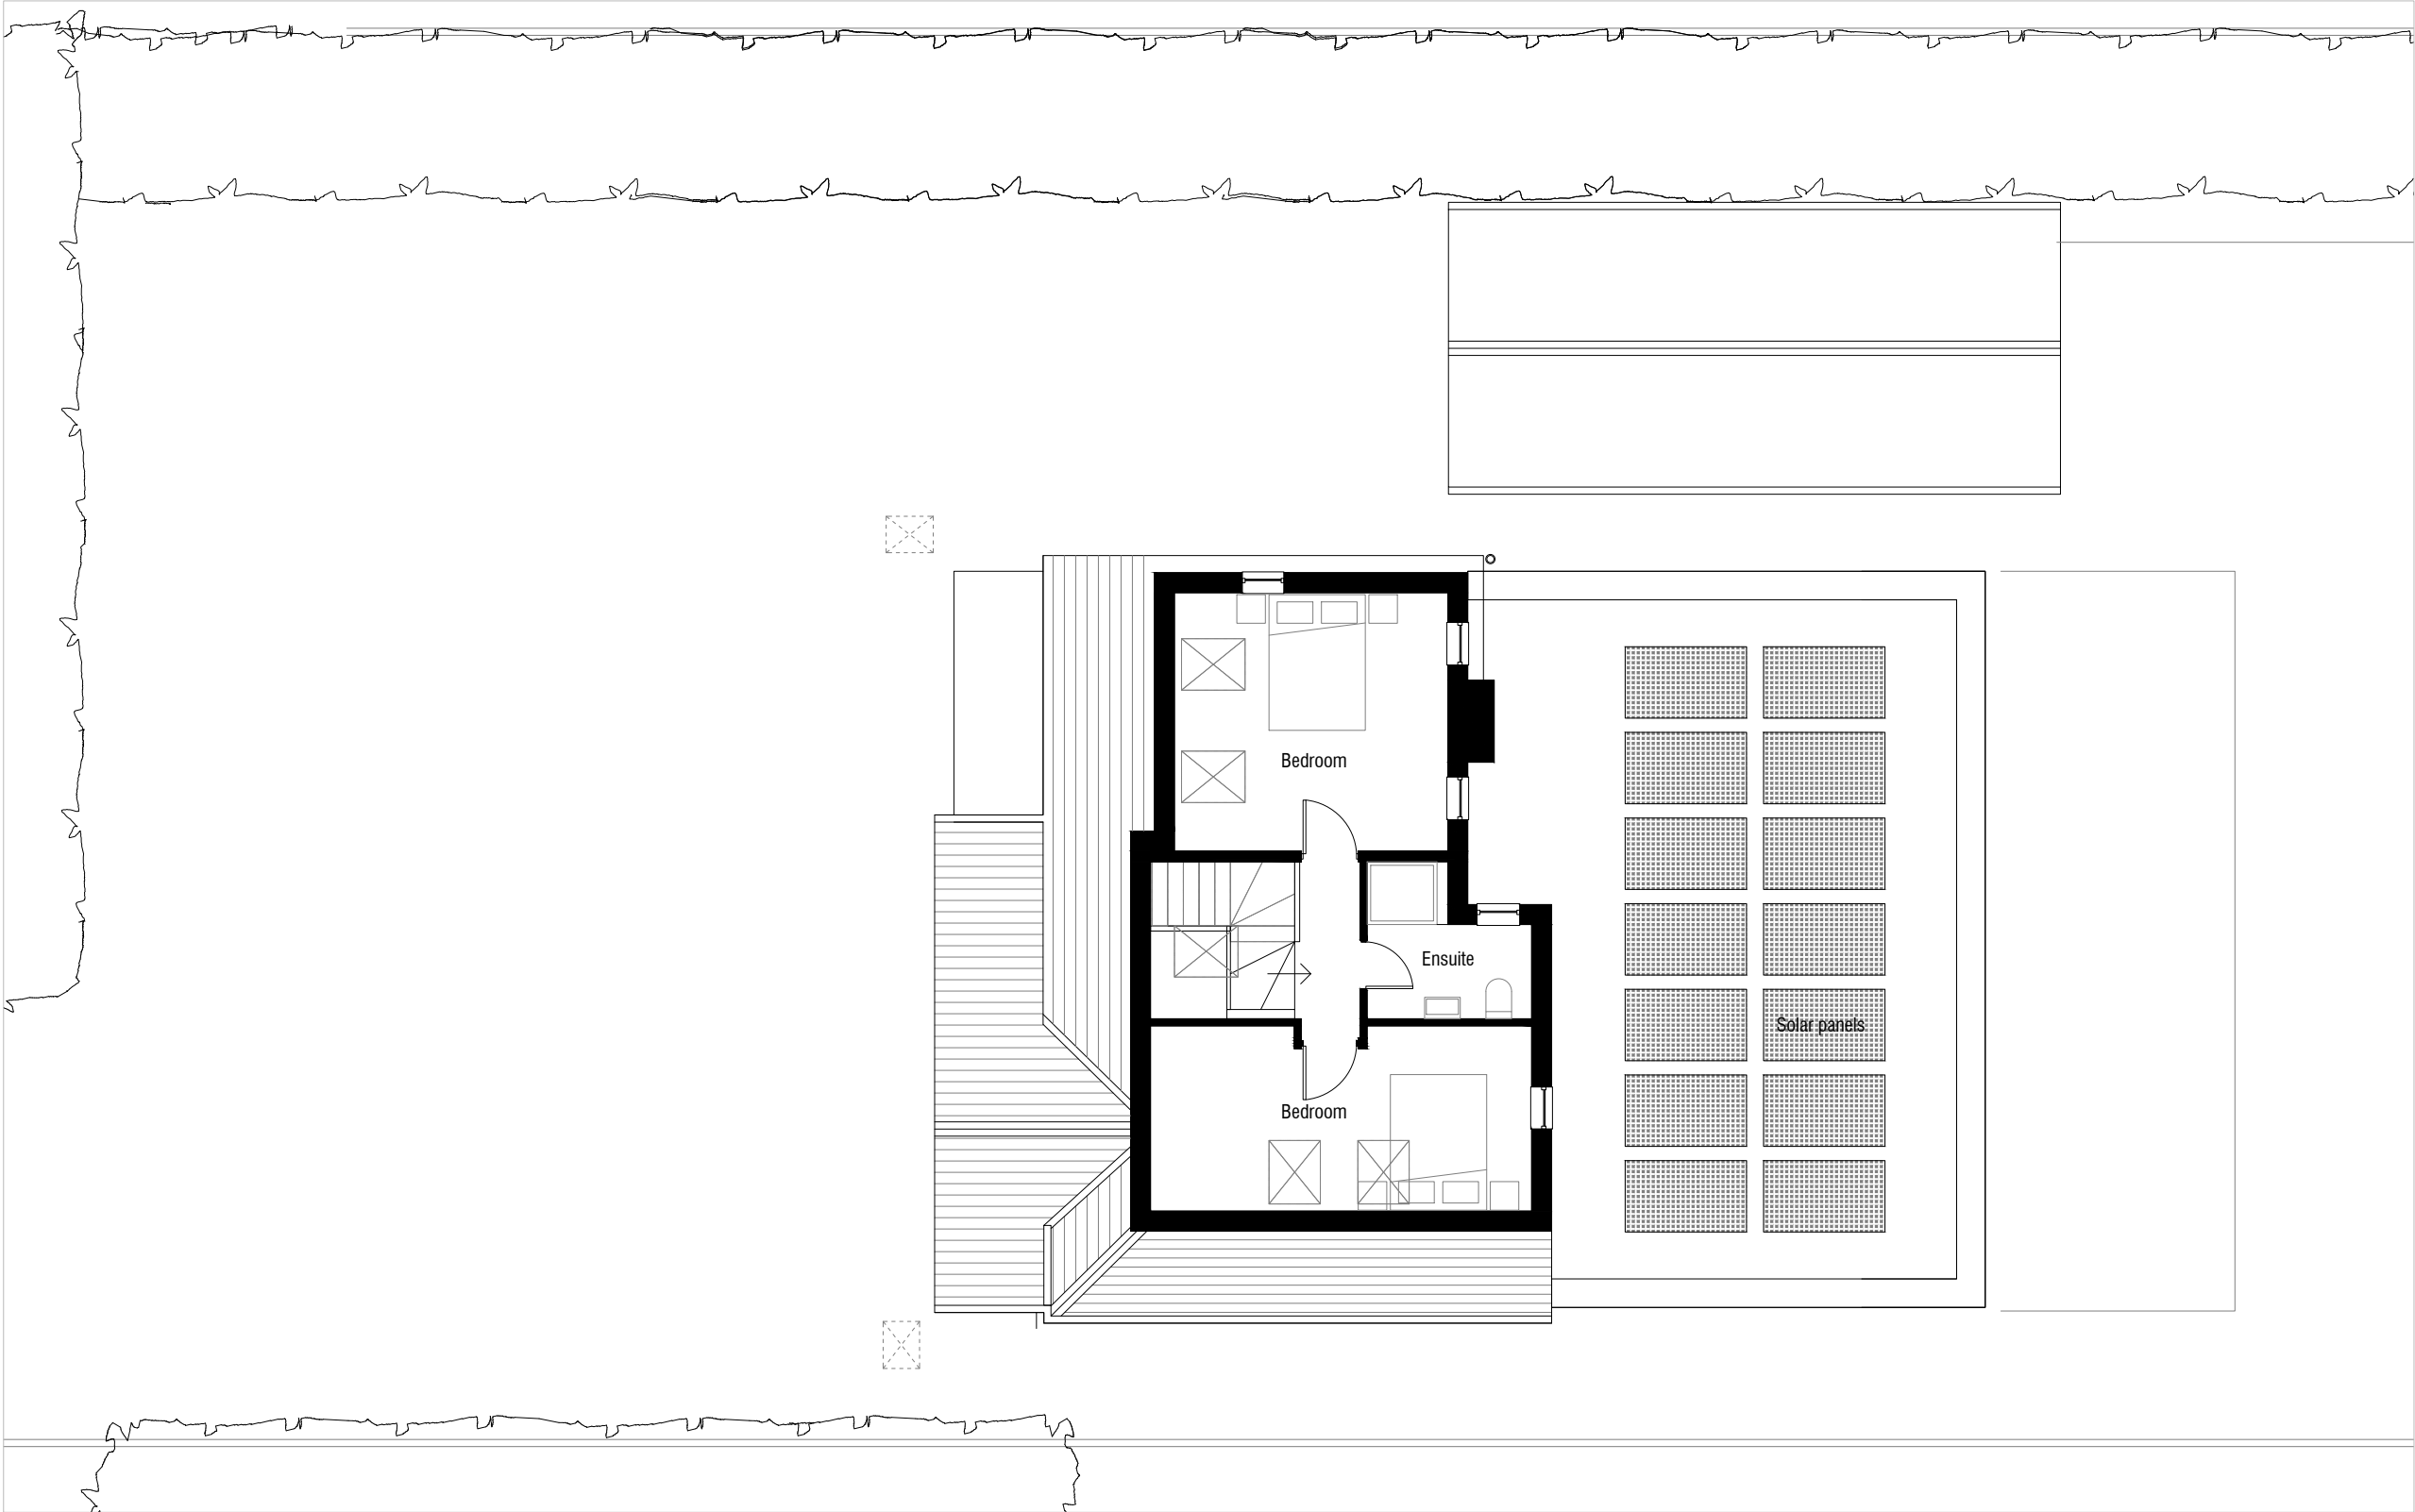

01 - Proposed Second Floor Plan

P2	05.05.26	Solar panels annotated
P1	10.04.26	Planning Issue
Rev:	Date:	Revision History:

 

T: 01722 680 419
M: 07810 647 790
W: info@esdon-architecture.com

Project:
23-031
Bonham Lodge

Designed by:	EE	Checked:	EE	Name:	Date:
Drawn By:	EE	Approved:	EE		

Scale: 1:100 @ A3

Status:

Drawing Title:
Proposed Second Floor Plan

Drawing No:
10-102

Rev:
P2

