




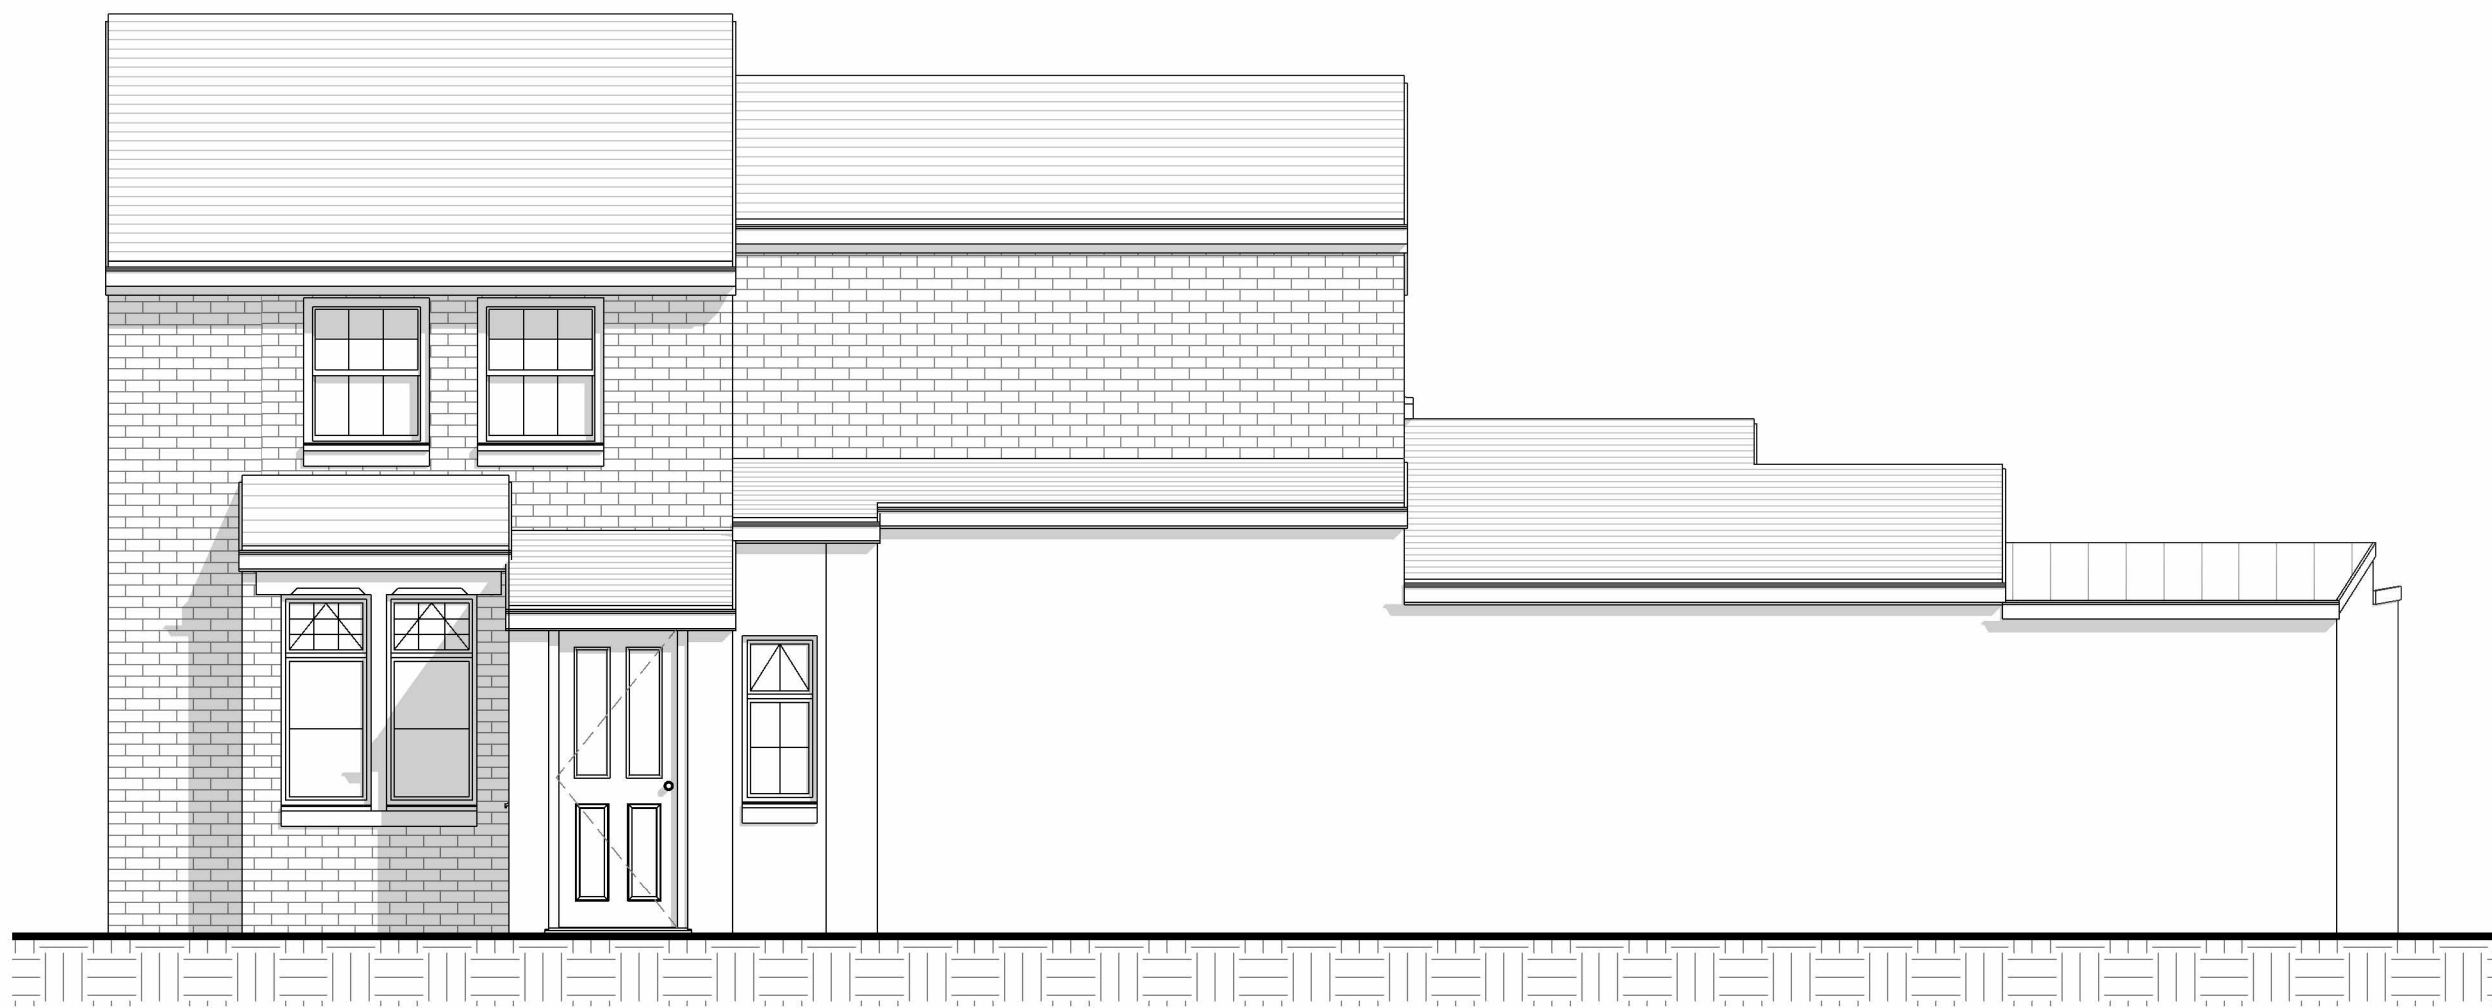


1 Existing Front/West Elevation
1 : 50

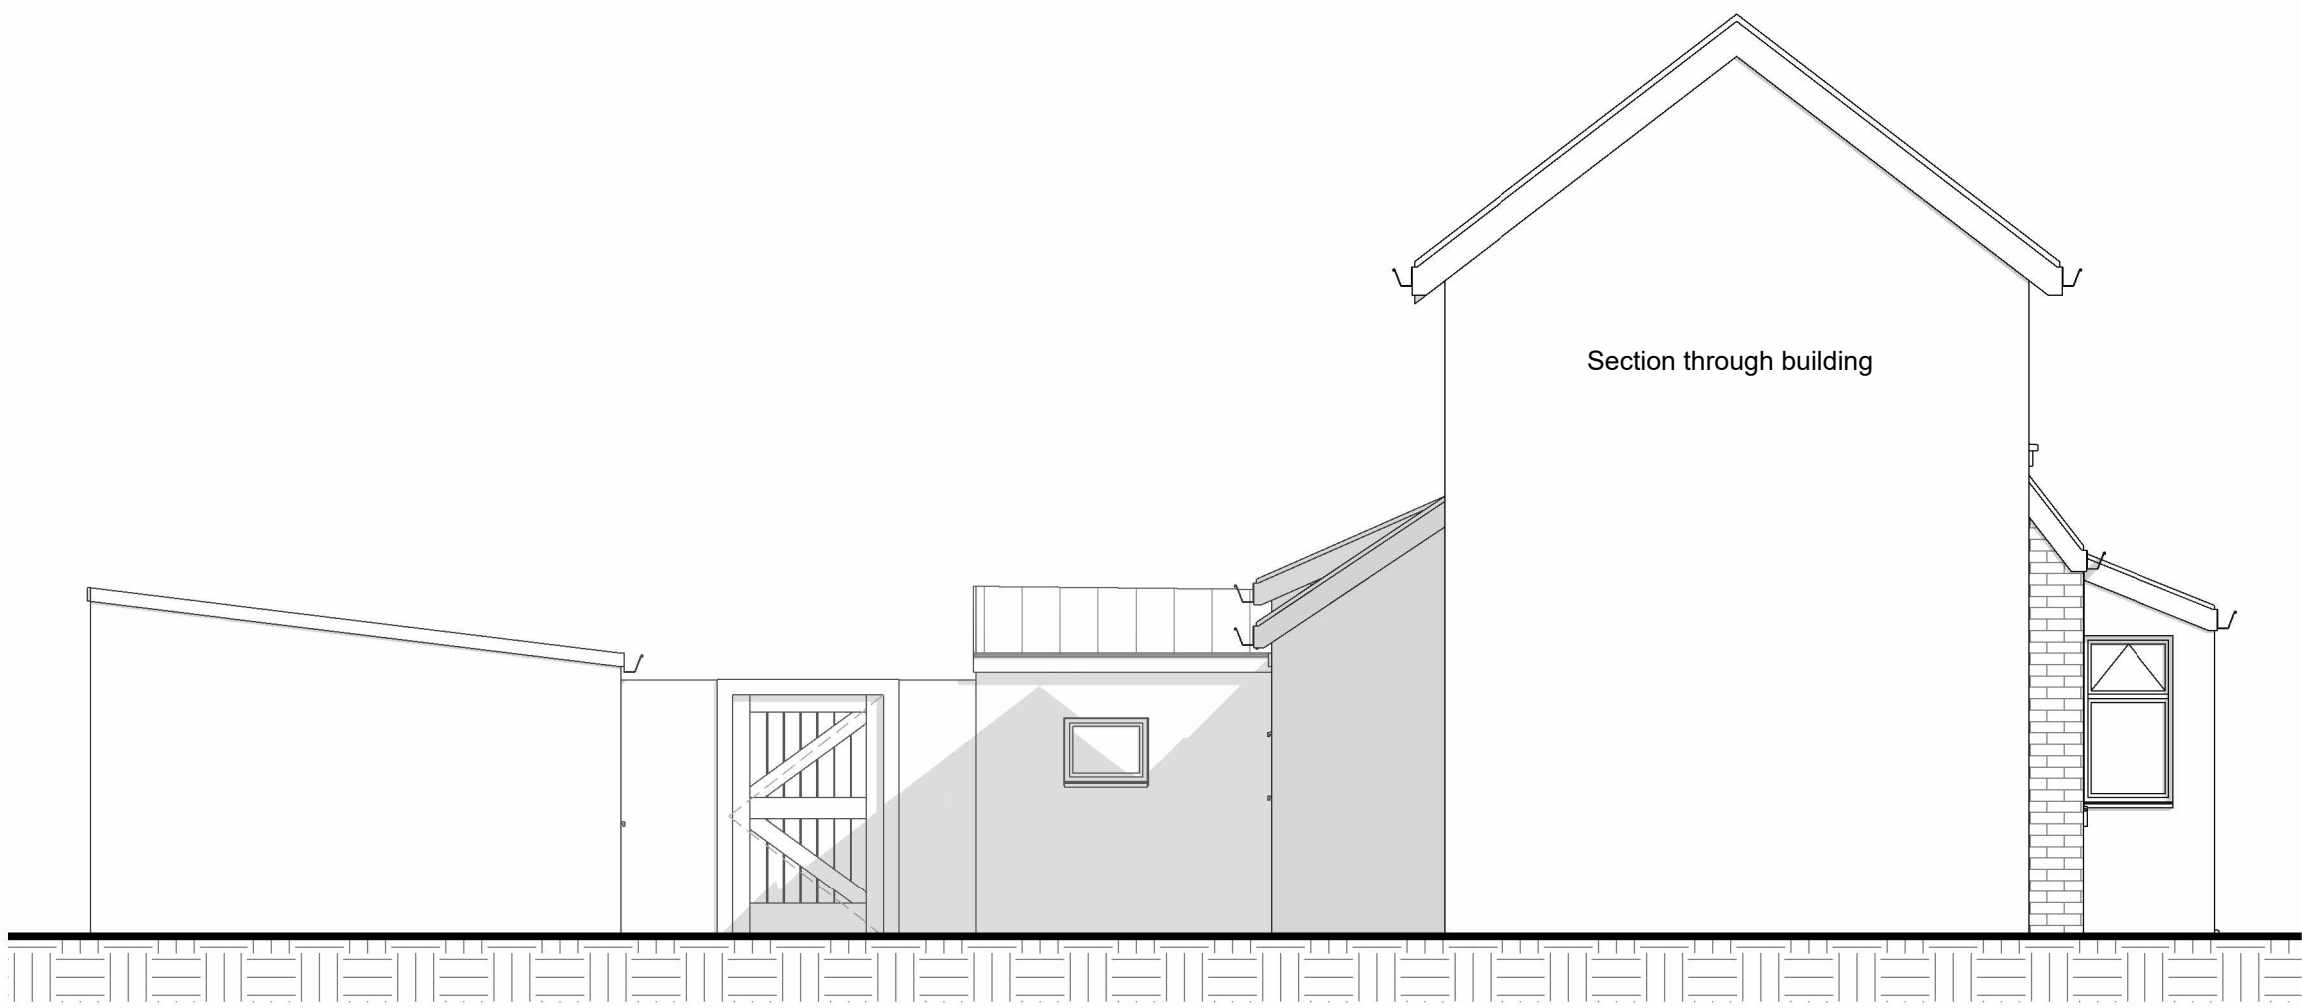

4 Existing Left Side/North Elevation
1 : 50

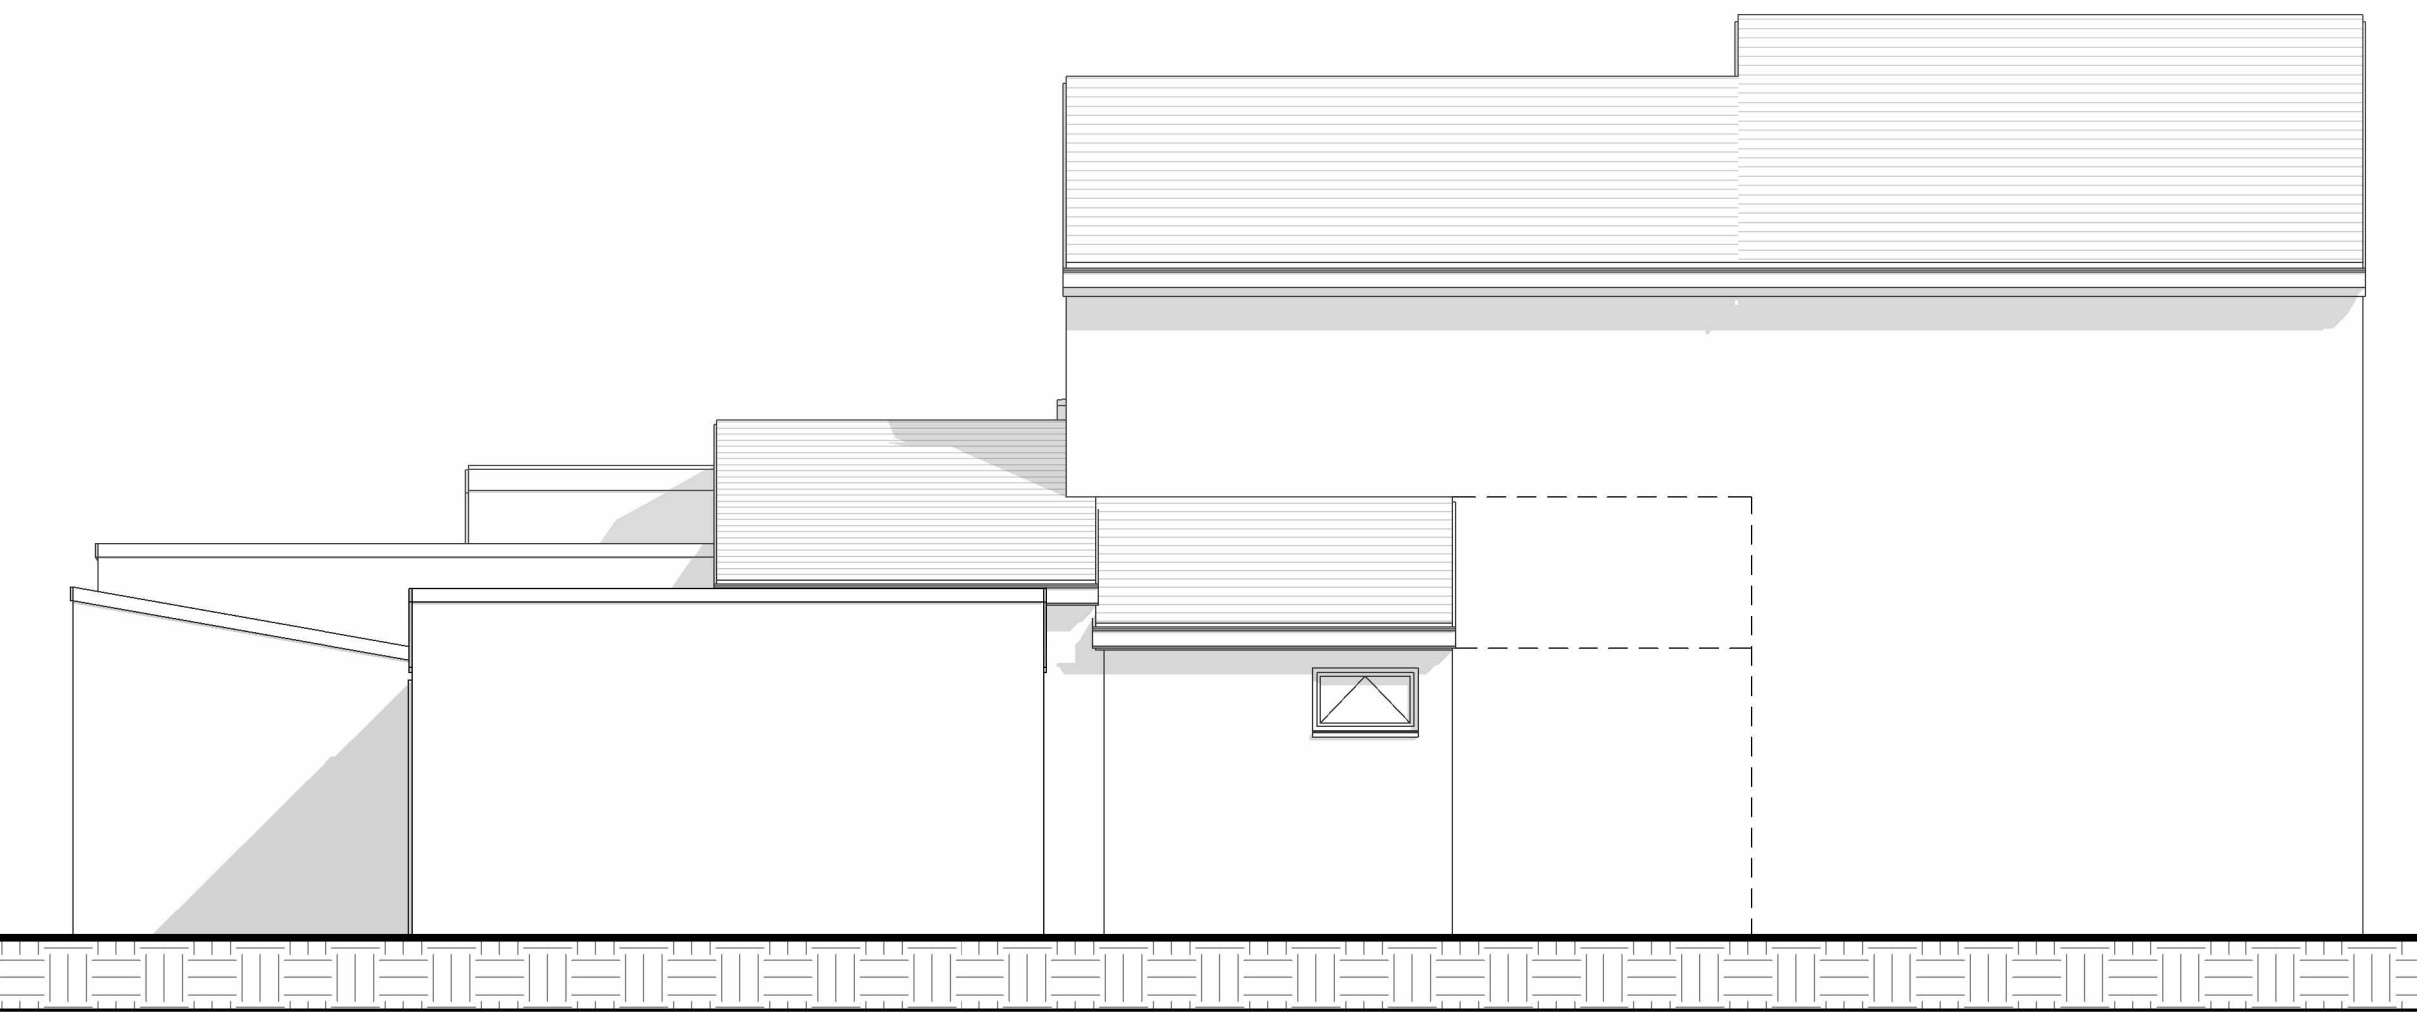

3 Existing Rear/East Elevation
1 : 50

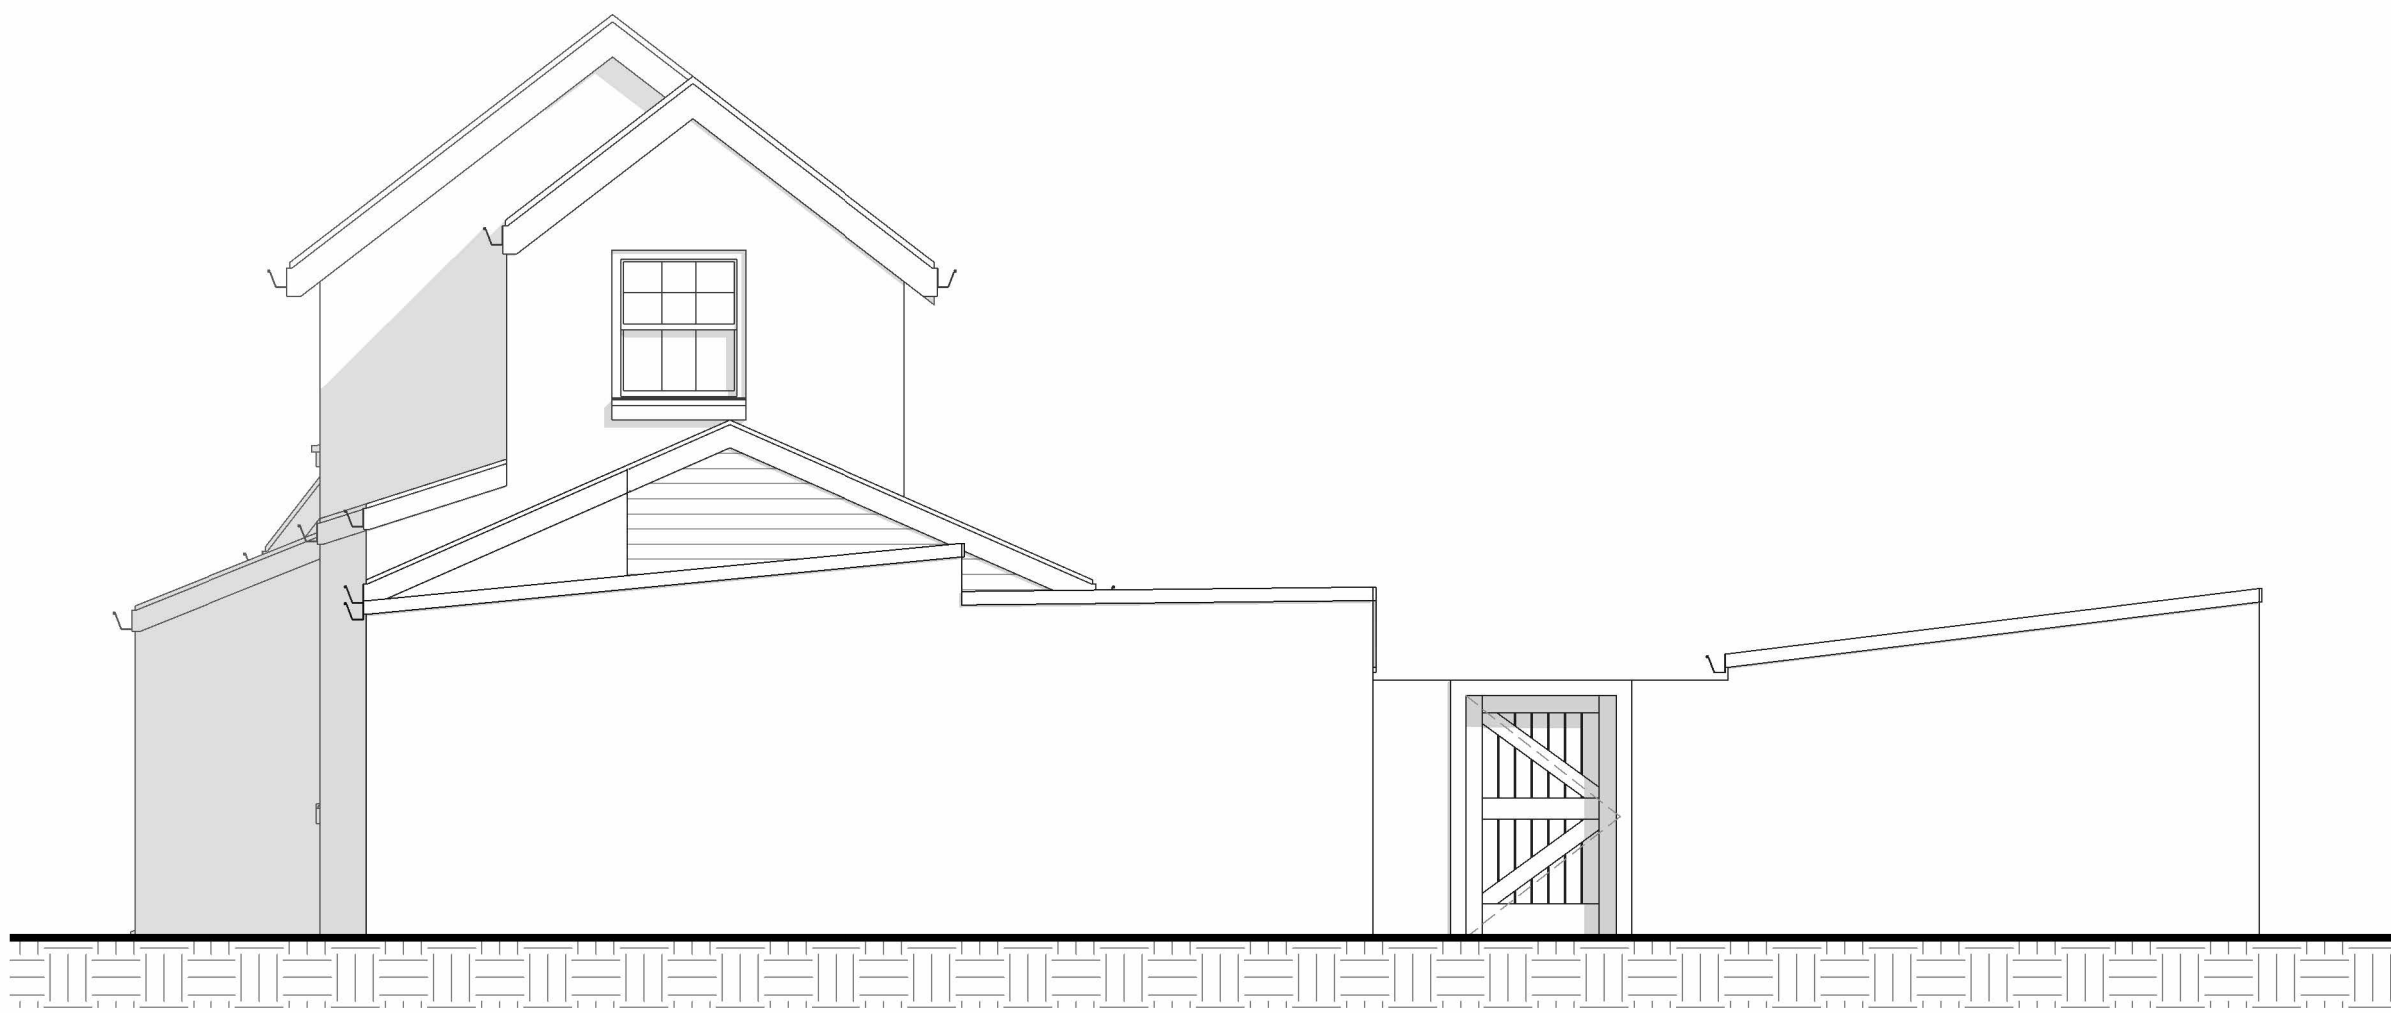

2 Existing Right Side/South Elevation
1 : 50



CODE	SUITABILITY DESCRIPTION
------	-------------------------

STATUS	PURPOSE OF ISSUE Planning Permission
--------	---



Tel:07506795182
Info:info@iamarchitecture.co.uk

PROJECT
Reconstruction of existing single-storey rear outbuildings to form habitable accommodation, part two-storey front/side extension, erection of a front porch, and internal alterations.

TITLE
Existing Elevations

CLIENT
3 Coburg Square

DRAWN BY MF	CHECKED BY MF	DATE 04/16/26
----------------	------------------	------------------

SCALE (@ A1) 1 : 50	SCALE (@ A3) 100107	PROJECT NUMBER
------------------------	------------------------	----------------

DRAWING NUMBER CS 02	REV
--------------------------------	-----