


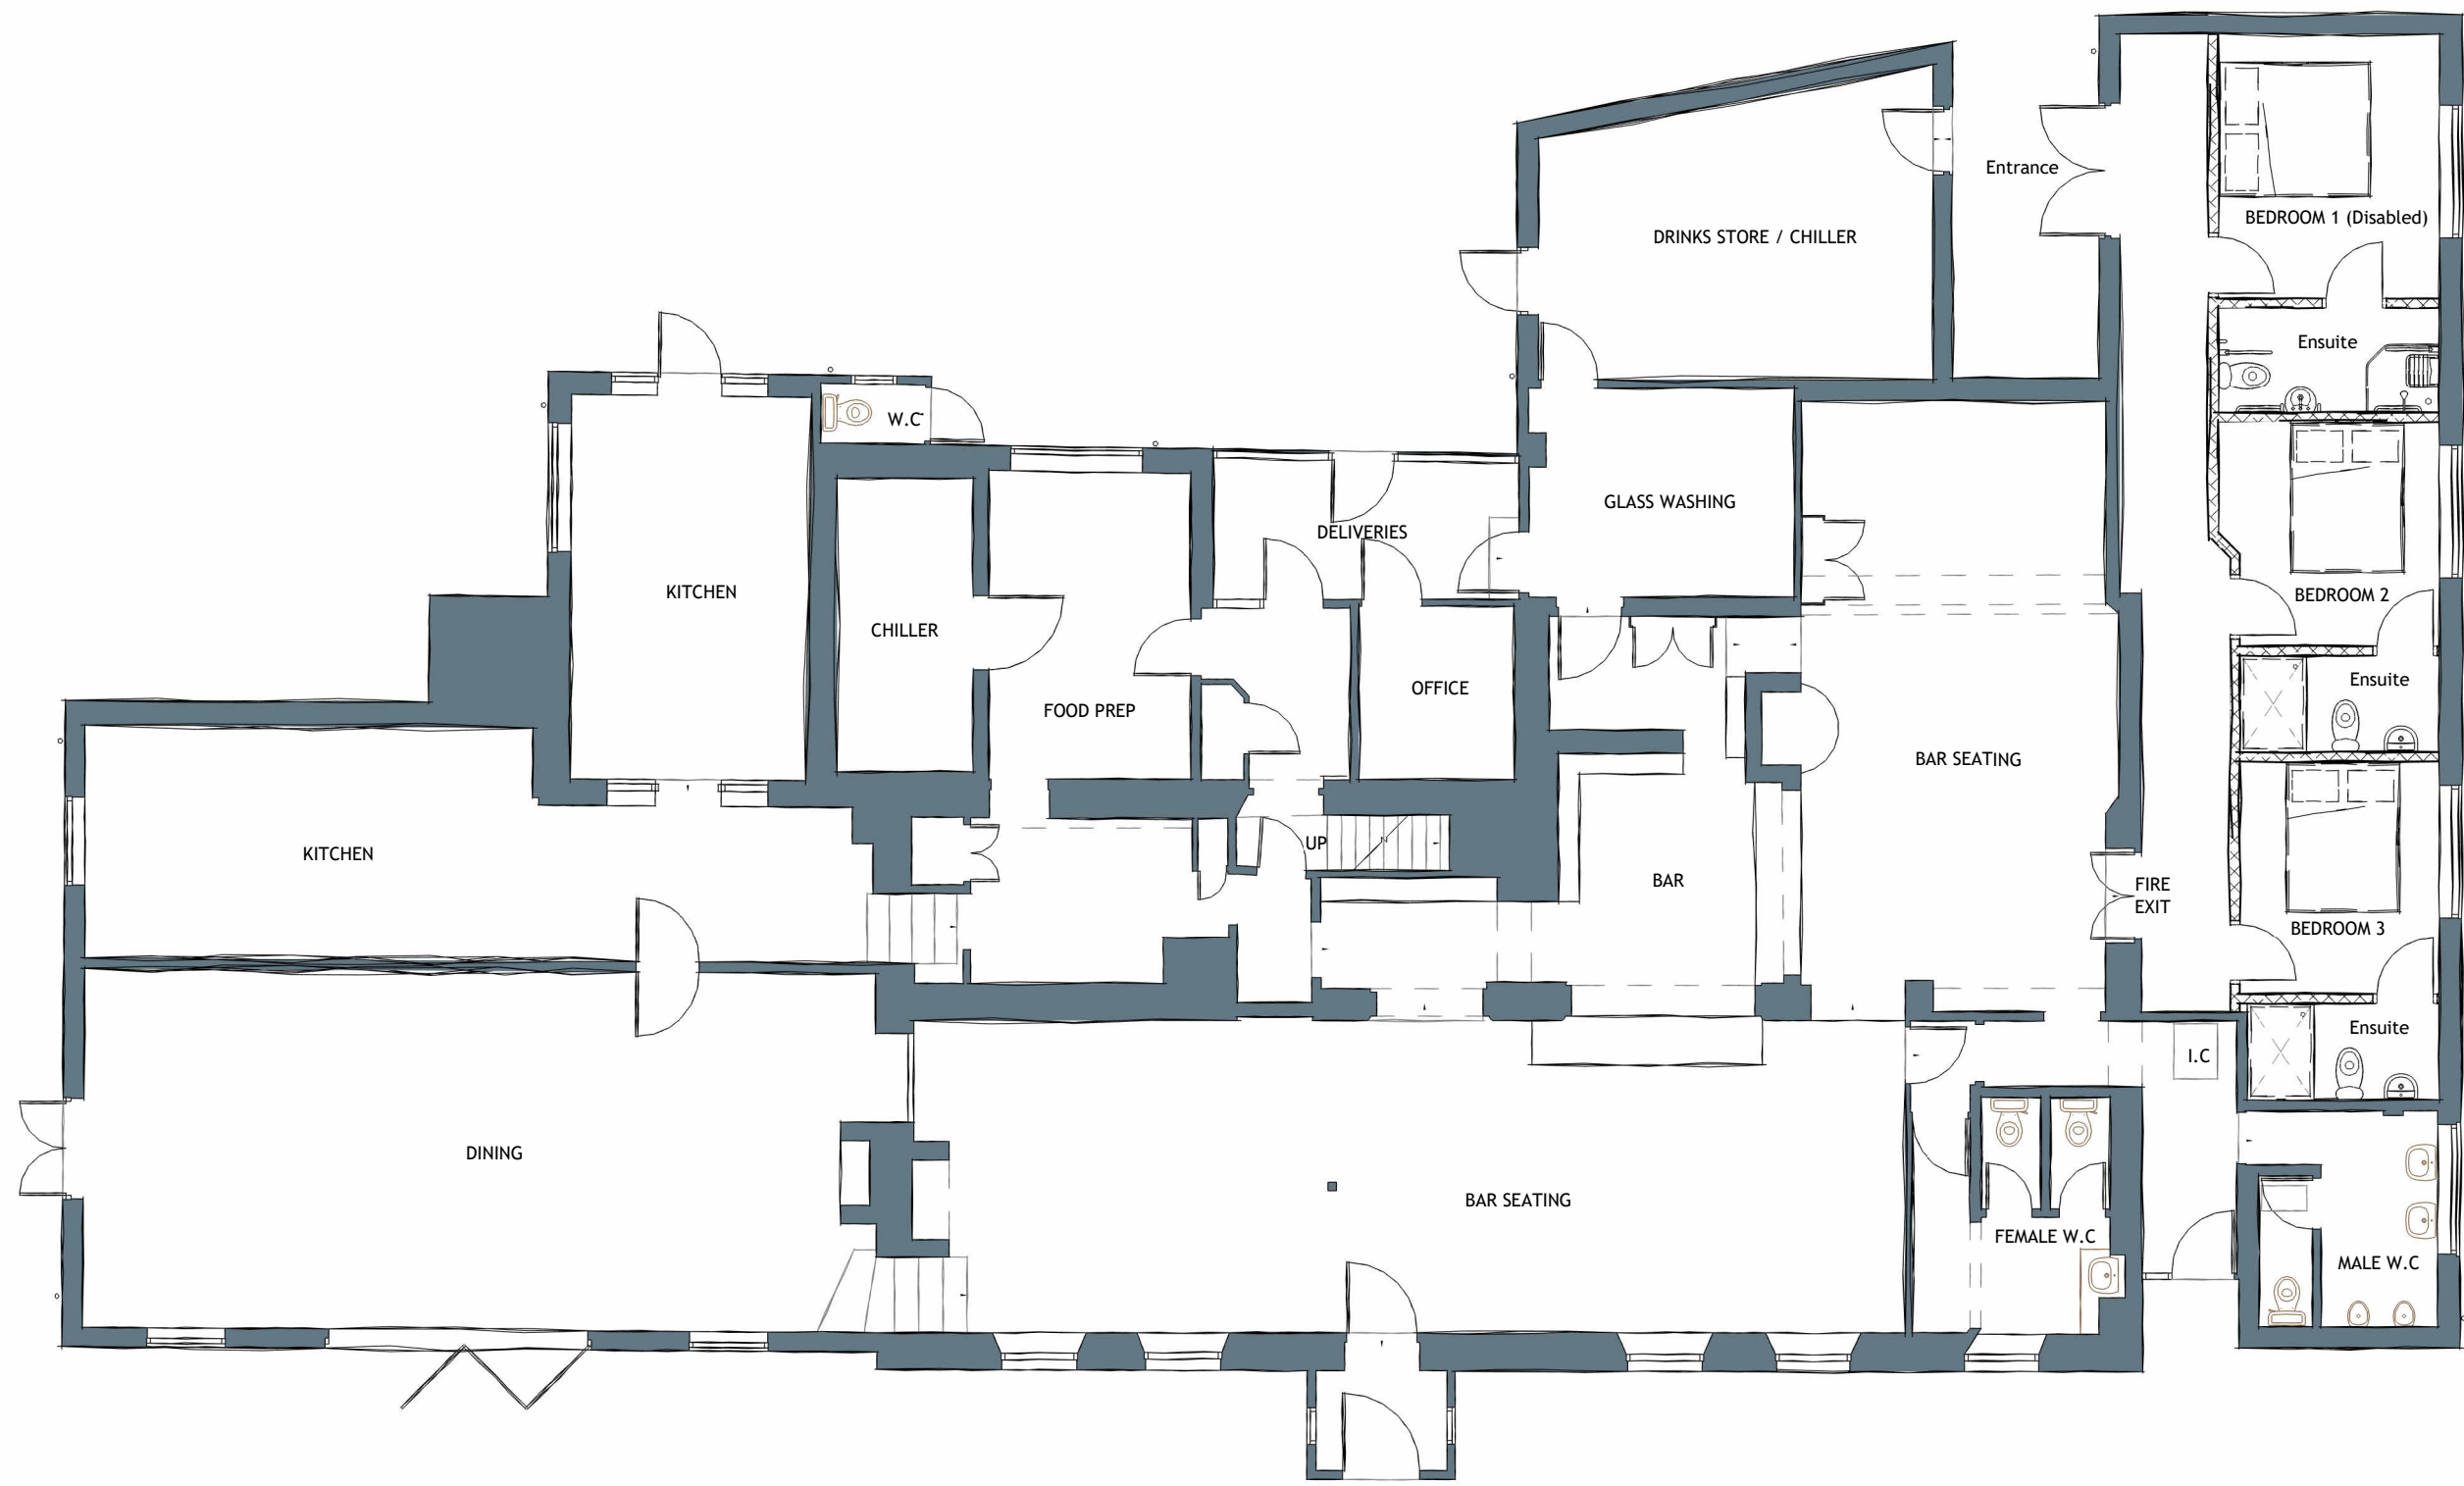


Proposed Ground Floor Plan
1 : 100



Proposed First Floor Plan
1 : 100

Revisions		
Rev	Description	Date

NOTES:

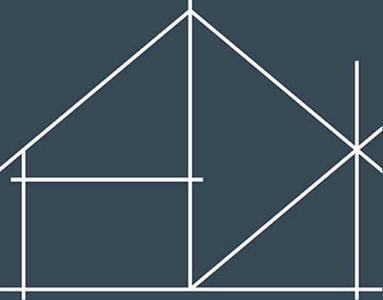

ADLEM & KEMP

Web: www.adlemandkemp.co.uk
Email: contact@adlemandkemp.co.uk
Company: Adlem & Kemp Ltd - 12984699
Address: Unit 5, Brickfields, Gillingham, SP8 4PX

This drawing and design is copyright and must not be reproduced in part or in whole without prior written consent. Contractors must verify all dimensions on site before commencing work or preparing shop drawings.

TITLE: Proposed Floor Plans

PROJECT: The Silver Plough

SCALE AT A1: 1 : 100	DATE: April 2026	DRAWN: DK
PROJECT NO: AK_230	DRAWING NO: AK_230_COI_01	REVISION:

