



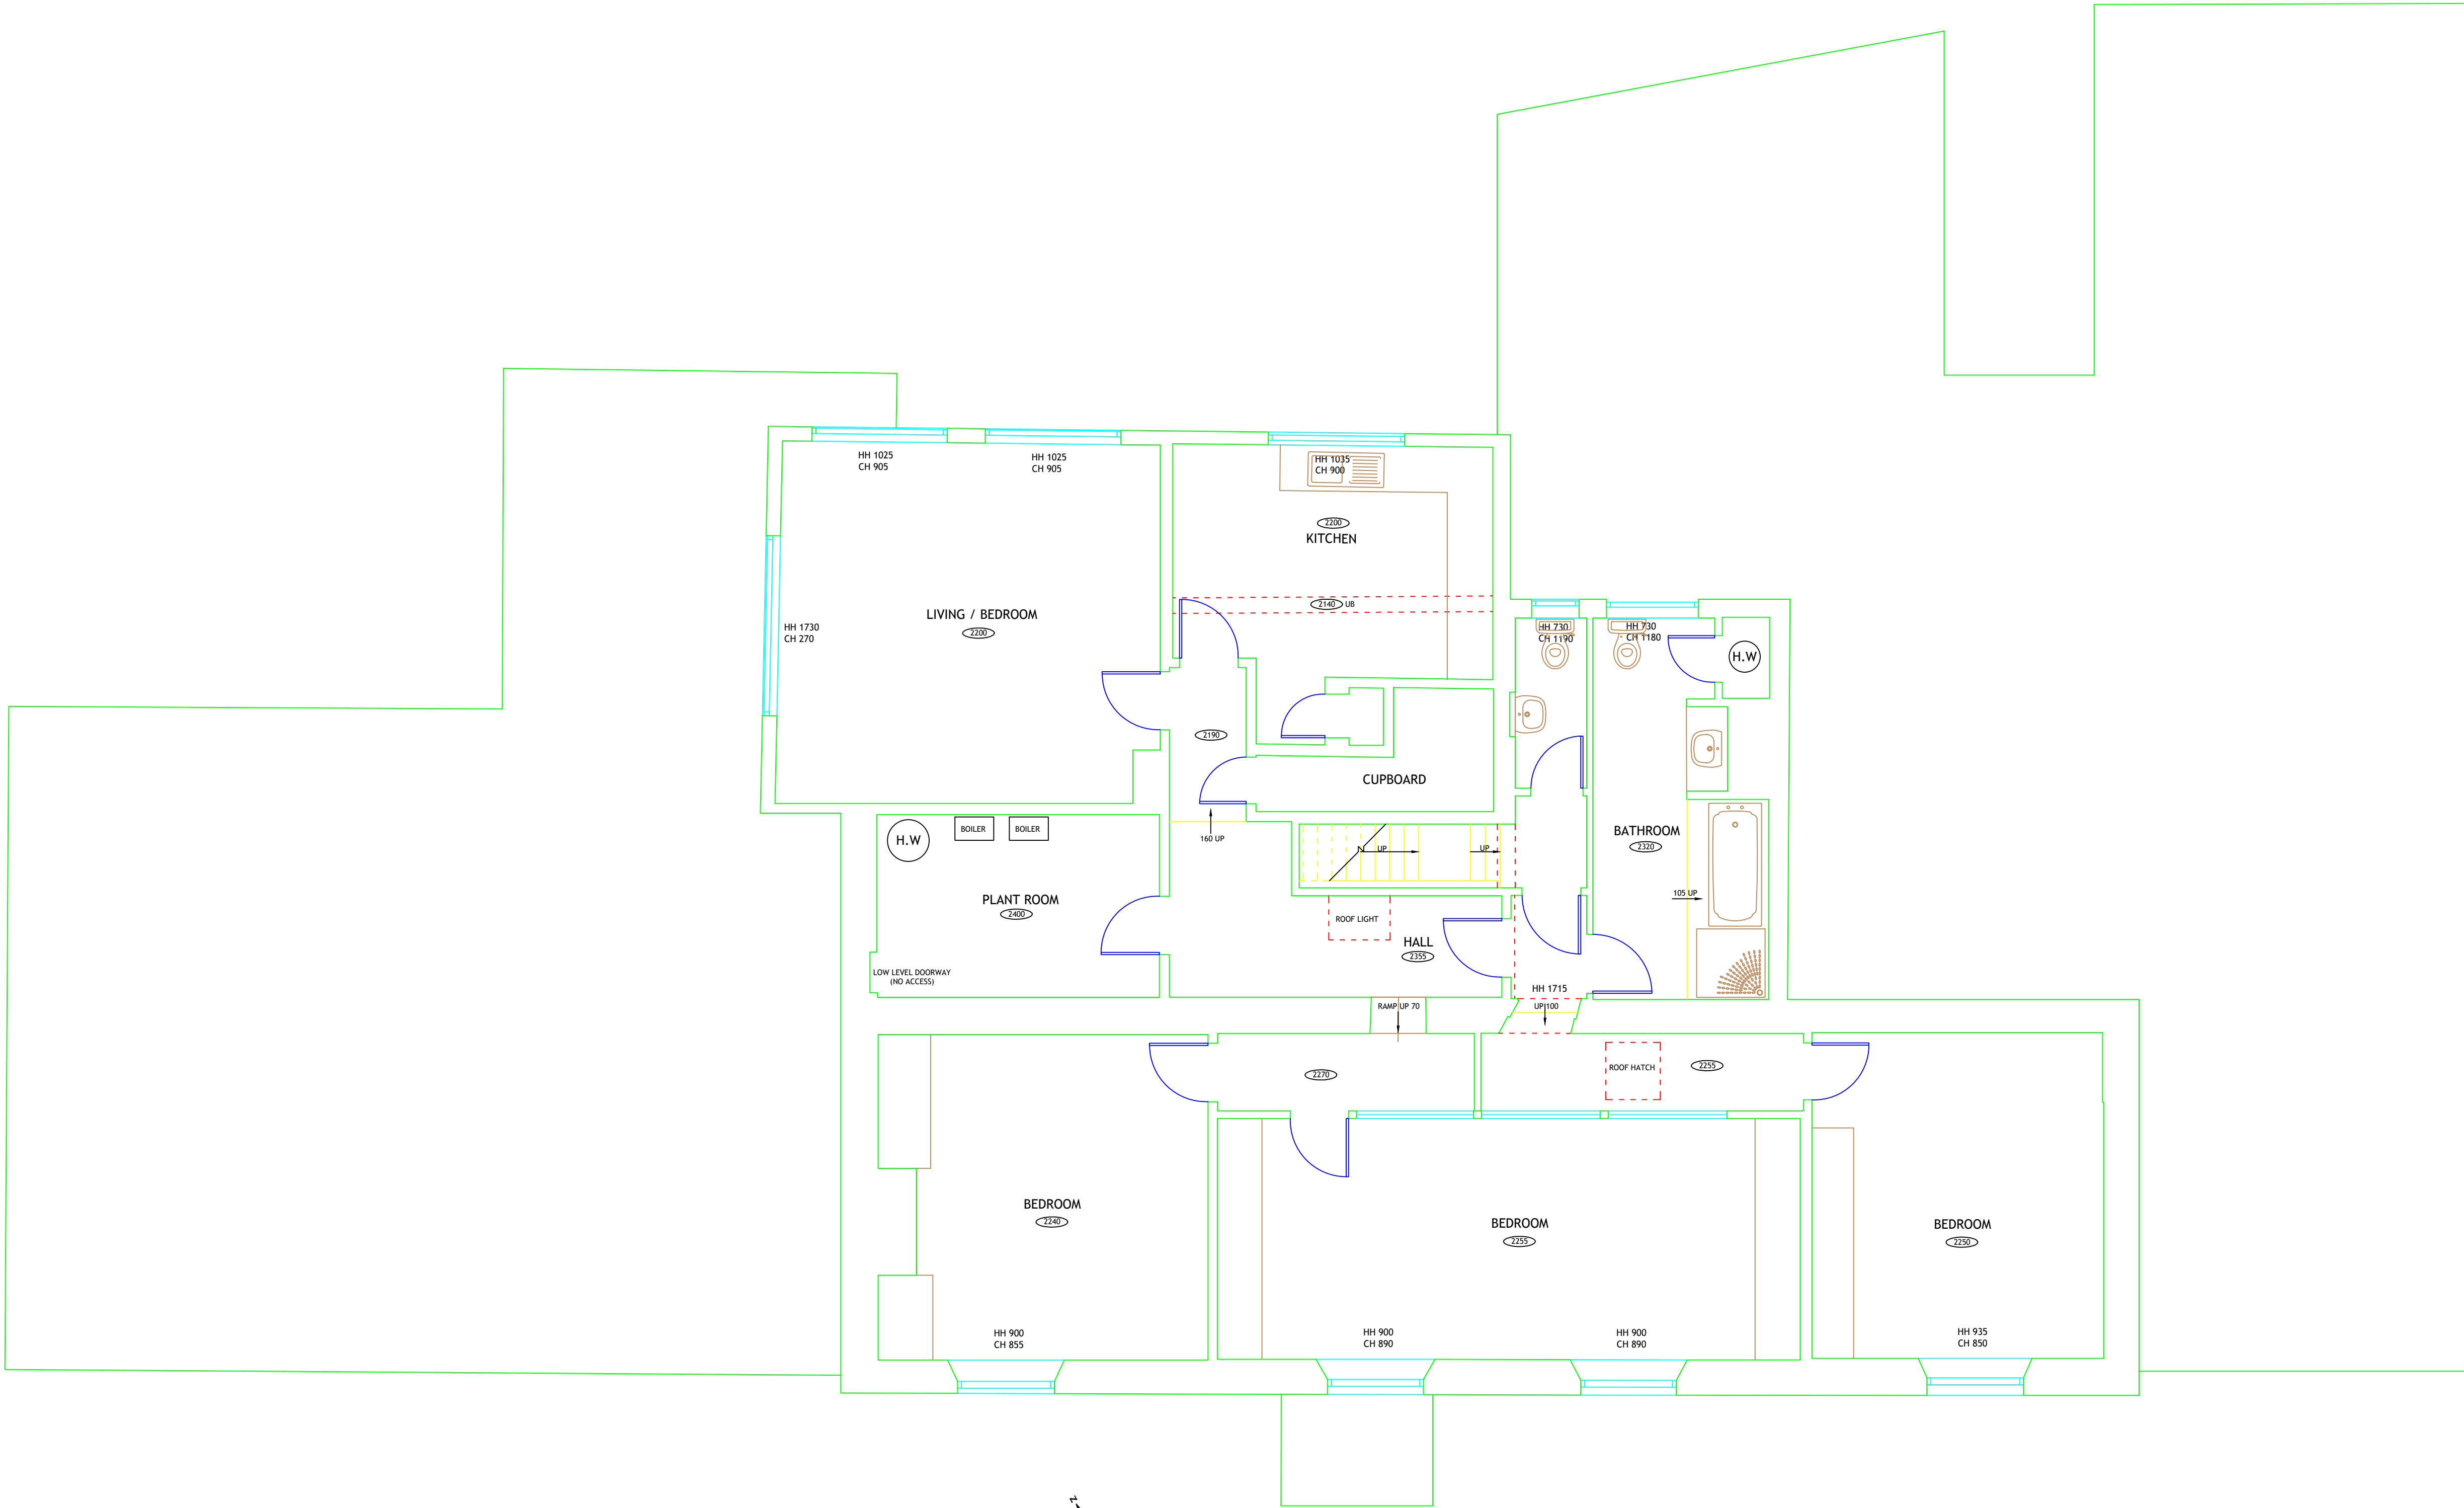

FIRST FLOOR PLAN SCALE 1:50

 

Notes

1. All dimensions and levels to be checked on site prior to any works taking place.

2. Whilst every care has been taken, no responsibility can be accepted for errors or omissions caused by detail obscured or not accessible at the time of this survey.

KEY:

CH – Height Measured From Floor to Window Cill Level.
HH – Height Measured From Window Cill Level To Window Head.
BH – Height Measured From Floor Level to underside of Beam.
CBD – Storage Cupboard.
HWT – Hot Water Heater Tank.
CWT – Cold Water Tank.
ELEC – Incoming Electricity Board.
GAS – Incoming Gas Supply.

Shower
Sink
Toilet

(Symbols show Approximate Positions)

Rev.	Description	By	Date	CHK'd	Auth

Copyright 2025 © Cole & Cole

COLE & COLE
Measured Land & Building Surveys

Deer Park House,
Whimsford Mill Street,
Blandford Forum,
Dorset,
DT11 7BN.
T: 01254 458559
M: 07785 563445
www.coleandcole.co.uk

Client

The Chickpea Group

Project

The Silver Plough
Pitton, Salisbury
Wiltshire, SP5 1DU

Title

FIRST FLOOR PLAN

Original Scale	Surveyed	Drawn	Authorised
1:50	SC/CC	CC	
Date	JULY '25	Date	JULY '25

Drawing Number

25-0701c

Rev