

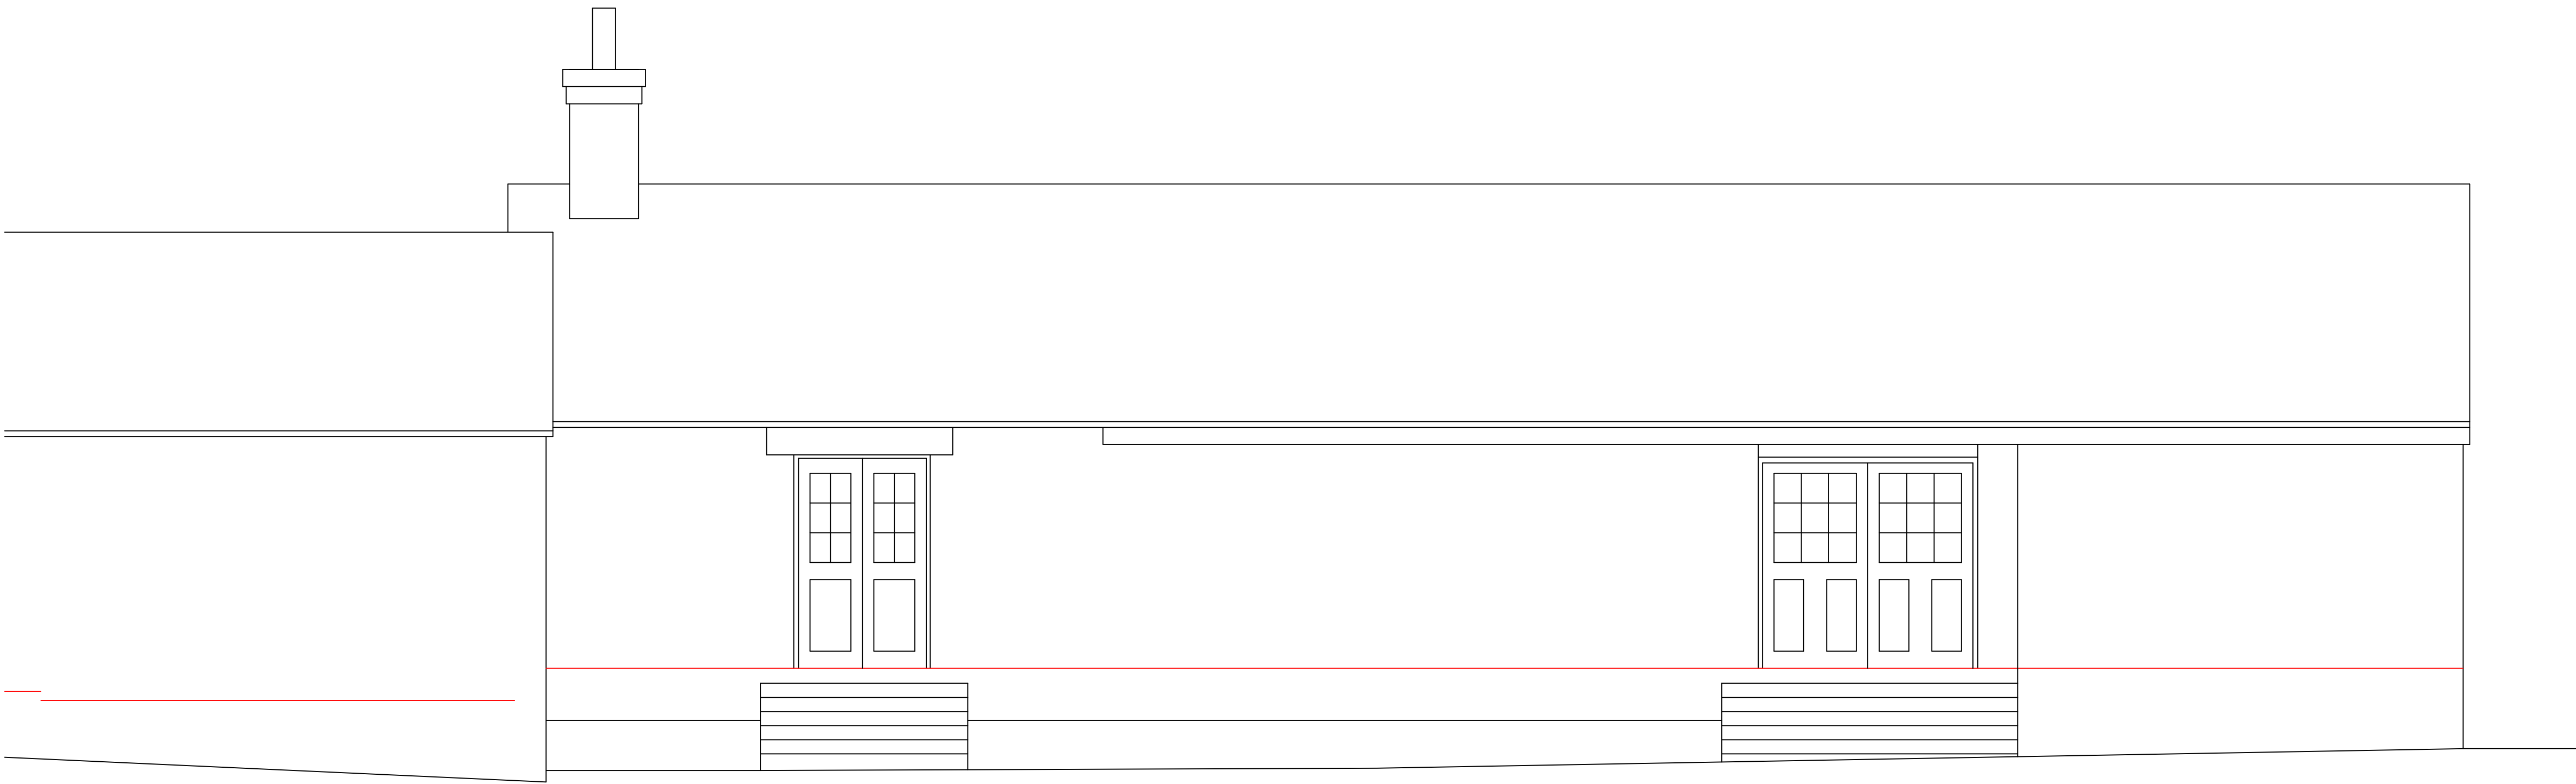


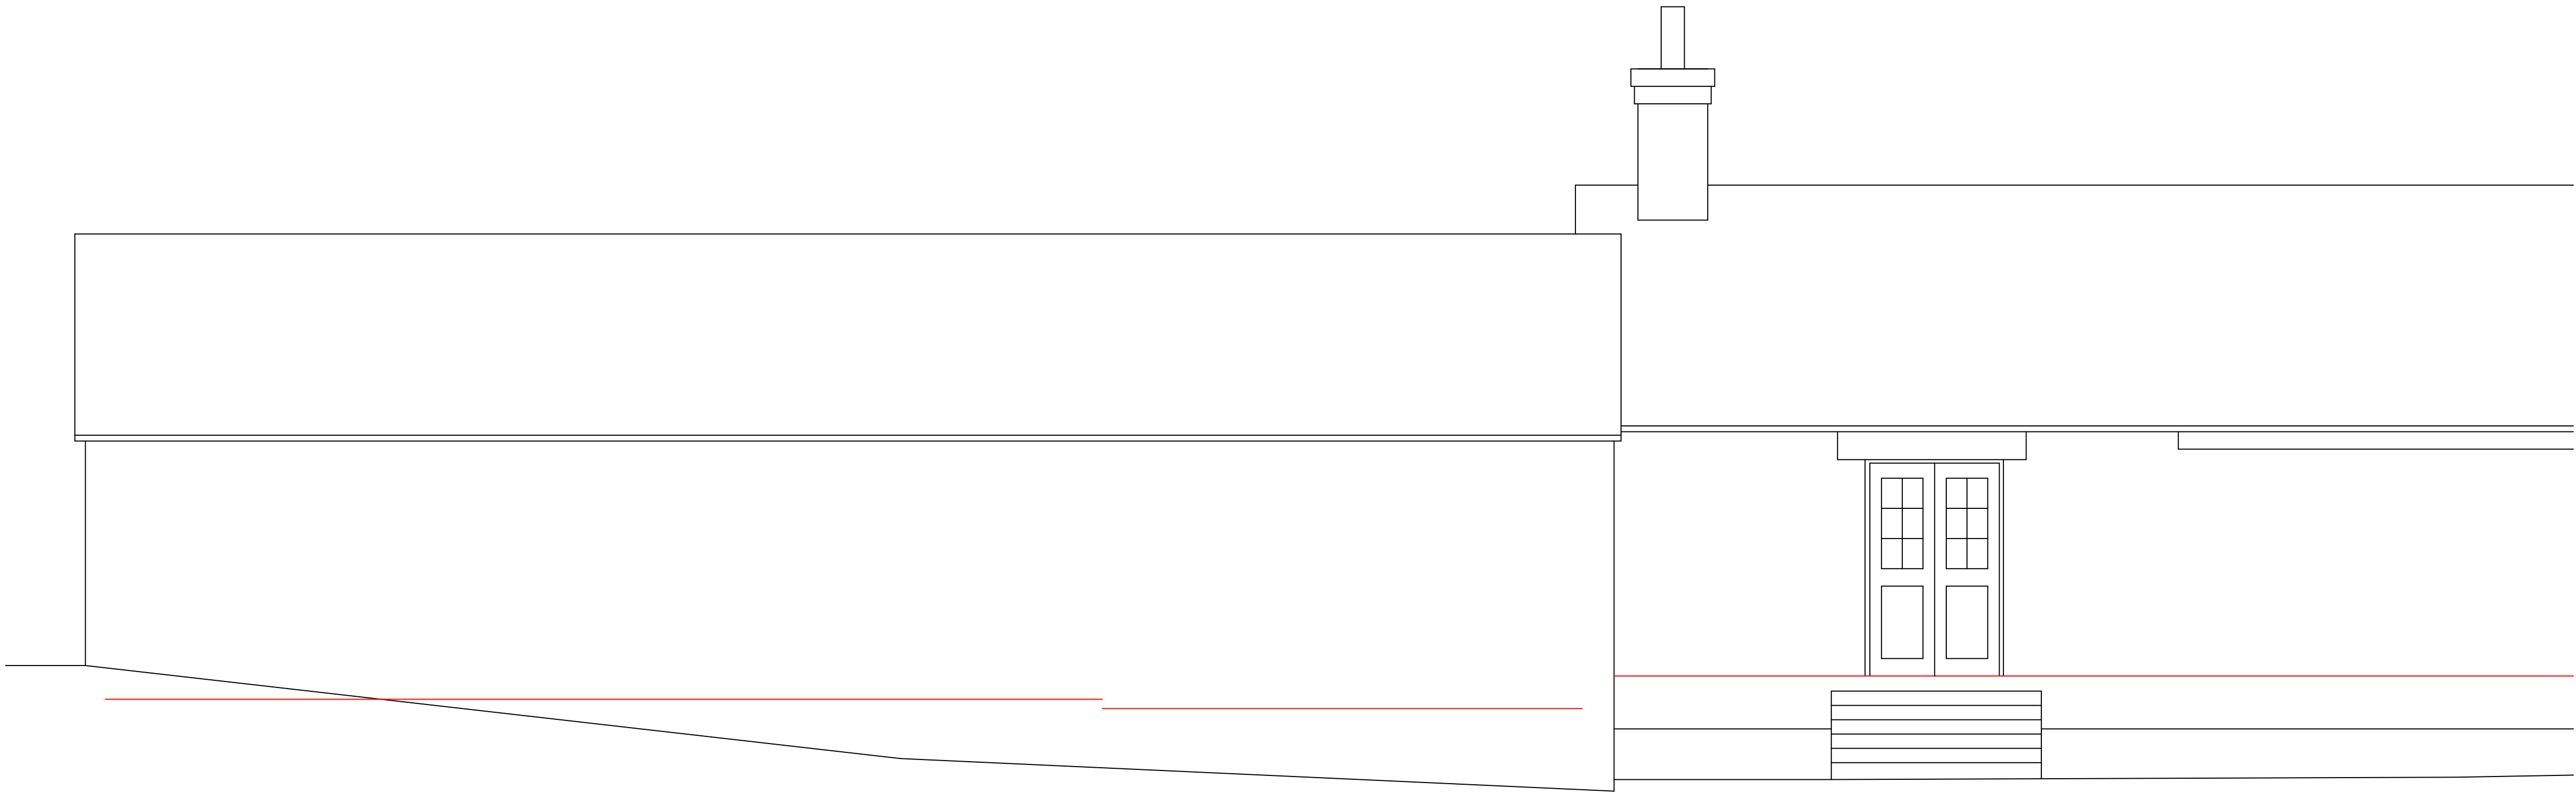

OUTBUILDING REAR ELEVATION SCALE 1:50

 

OUTBUILDING REAR ELEVATION SCALE 1:50

- Notes
1. All dimensions and levels to be checked on site prior to any work taking place.
 2. Whilst every care has been taken, no responsibility can be accepted for errors or omissions caused by detail obscured or not accessible at the time of this survey.



Rev.	Description	By	Date	Chk'd	Auth

Copyright 2026 © Cole & Cole

COLE & COLE
Measured Land & Building Surveys

Deer Park Holm,
Whitwell Mill Street,
Blunsford Forum,
Dorset.
DT11 7BN
T: 01238 408700
M: 07795 816345
www.coleandcole.co.uk

Client

The Chickpea Group

Project

The White Horse,
Compton Bassett,
Wiltshire

Title

OUTBUILDING REAR ELEVATION

Original Scale	Surveyed	Drawn	Authorised
1:50	CS / SC	SC	
Date	Mar 26	Date	Mar 26
Drawing Number	26-0212g		
			Rev