





1 Proposed Front/West Elevation
1 : 50

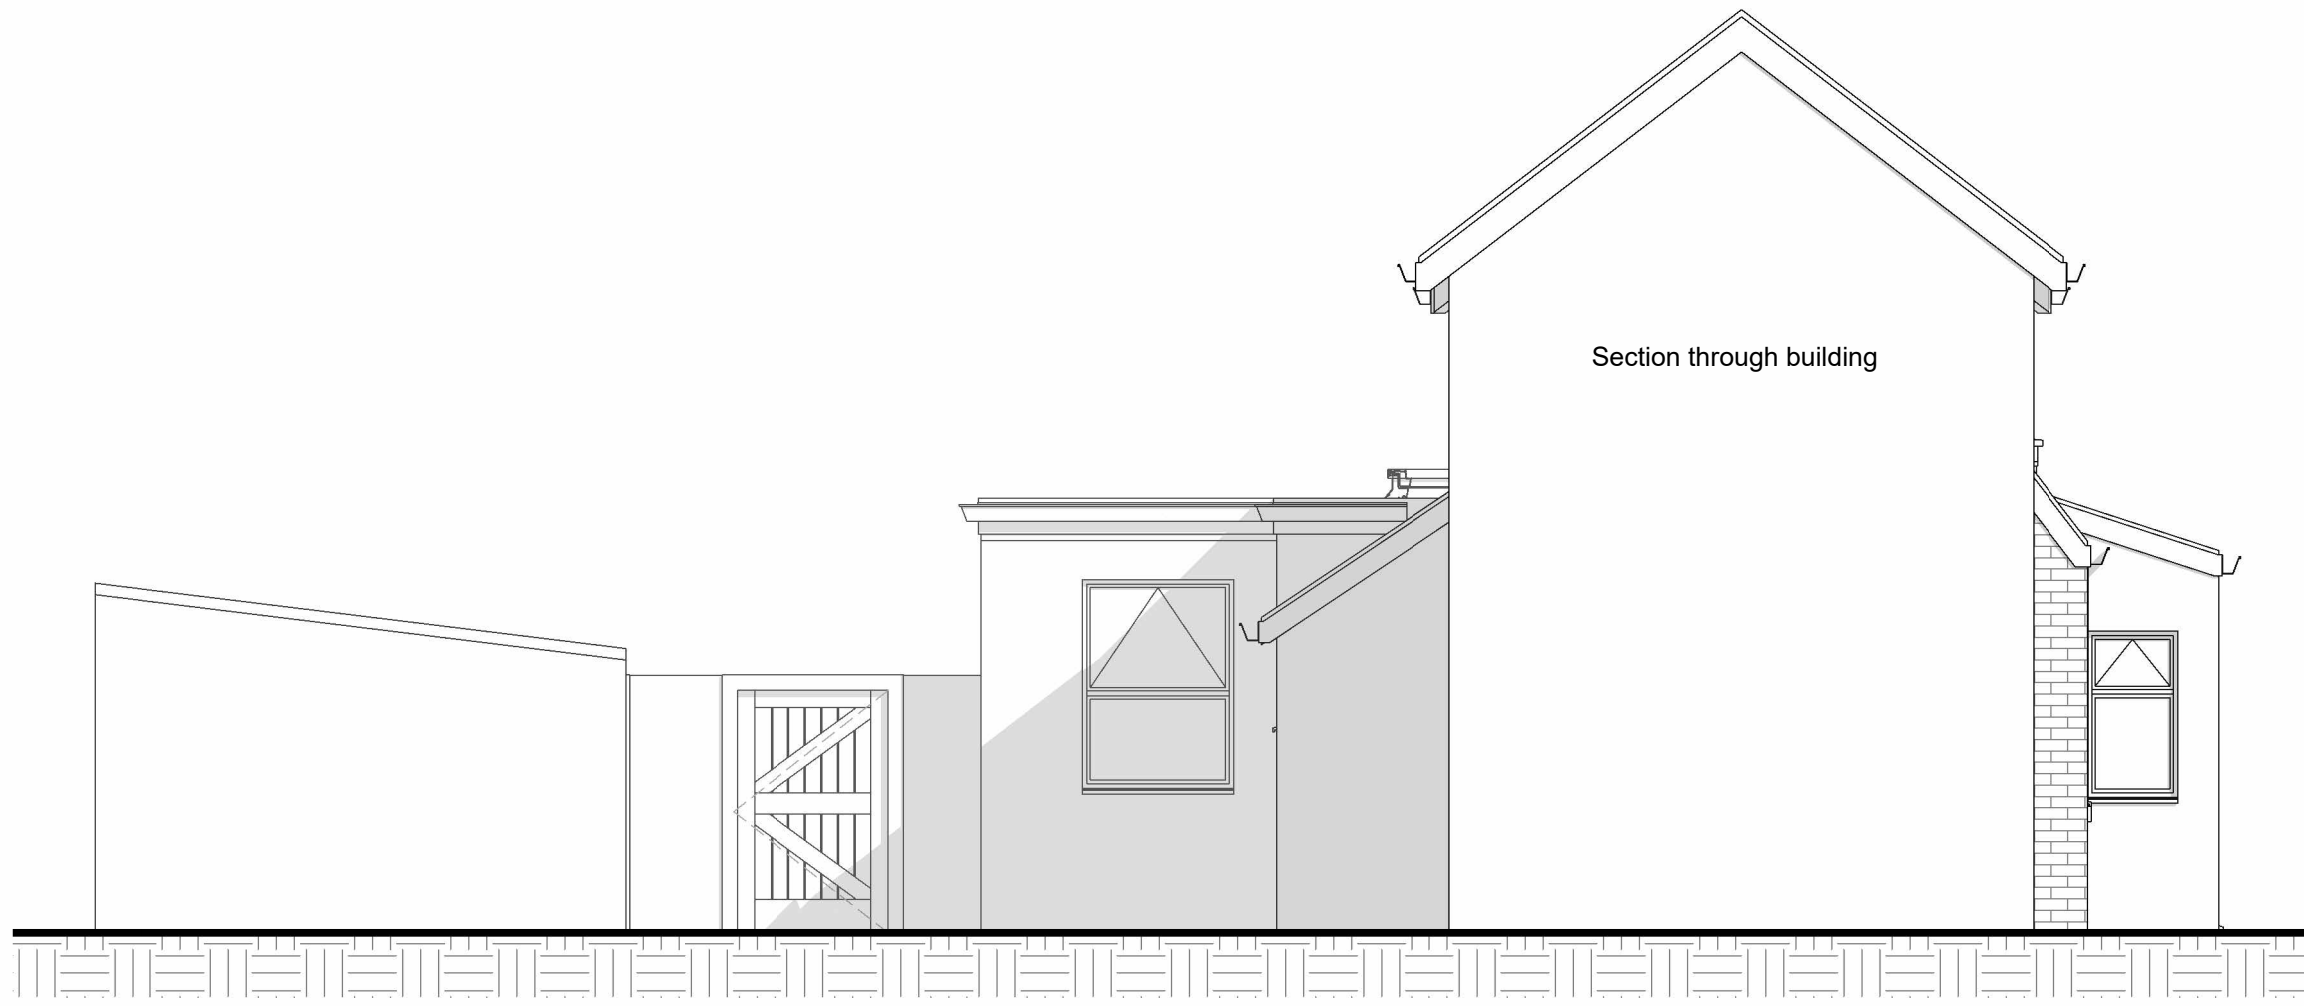

2 Proposed Left Side/North Elevation
1 : 50

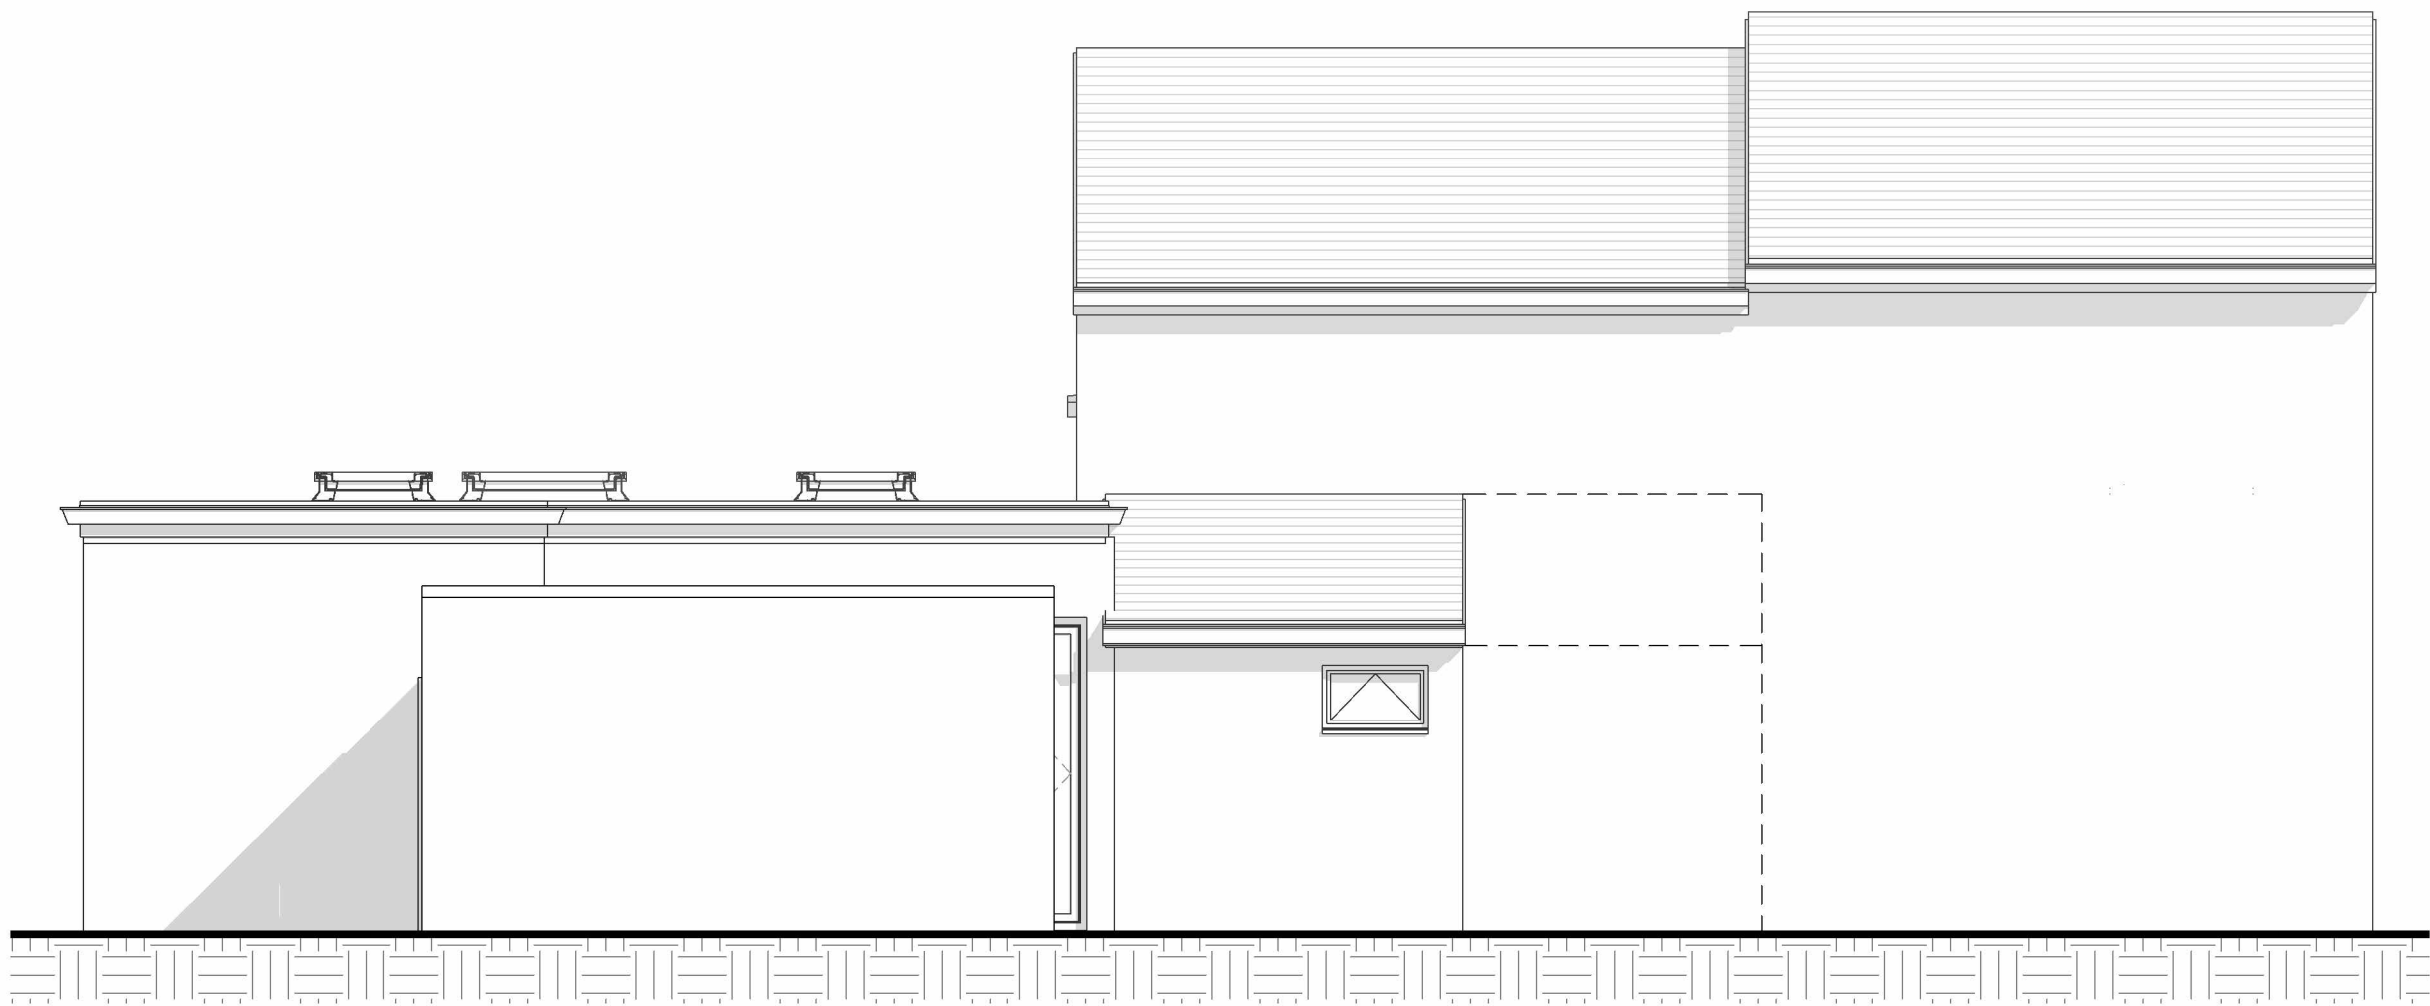

3 Proposed Rear/East Elevation
1 : 50



4 Proposed Right Side/South Elevation
1 : 50



CODE	SUITABILITY DESCRIPTION
------	-------------------------

STATUS	PURPOSE OF ISSUE Planning Permission
--------	---

am ARCHITECTURE	Tel:07506795182
	Info:info@iamarchitecture.co.uk

PROJECT
Reconstruction of existing single-storey rear outbuildings to form habitable accommodation, part two-storey front/side extension, erection of a front porch, and internal alterations.

TITLE
Proposed Elevations

CLIENT	3 Coburg Square
--------	-----------------

DRAWN BY MF	CHECKED BY MF	DATE 04/28/26
SCALE (@ A1) 1 : 50	SCALE (@ A3) 1 : 50	PROJECT NUMBER 100107

DRAWING NUMBER CS 04	REV
-------------------------	-----