



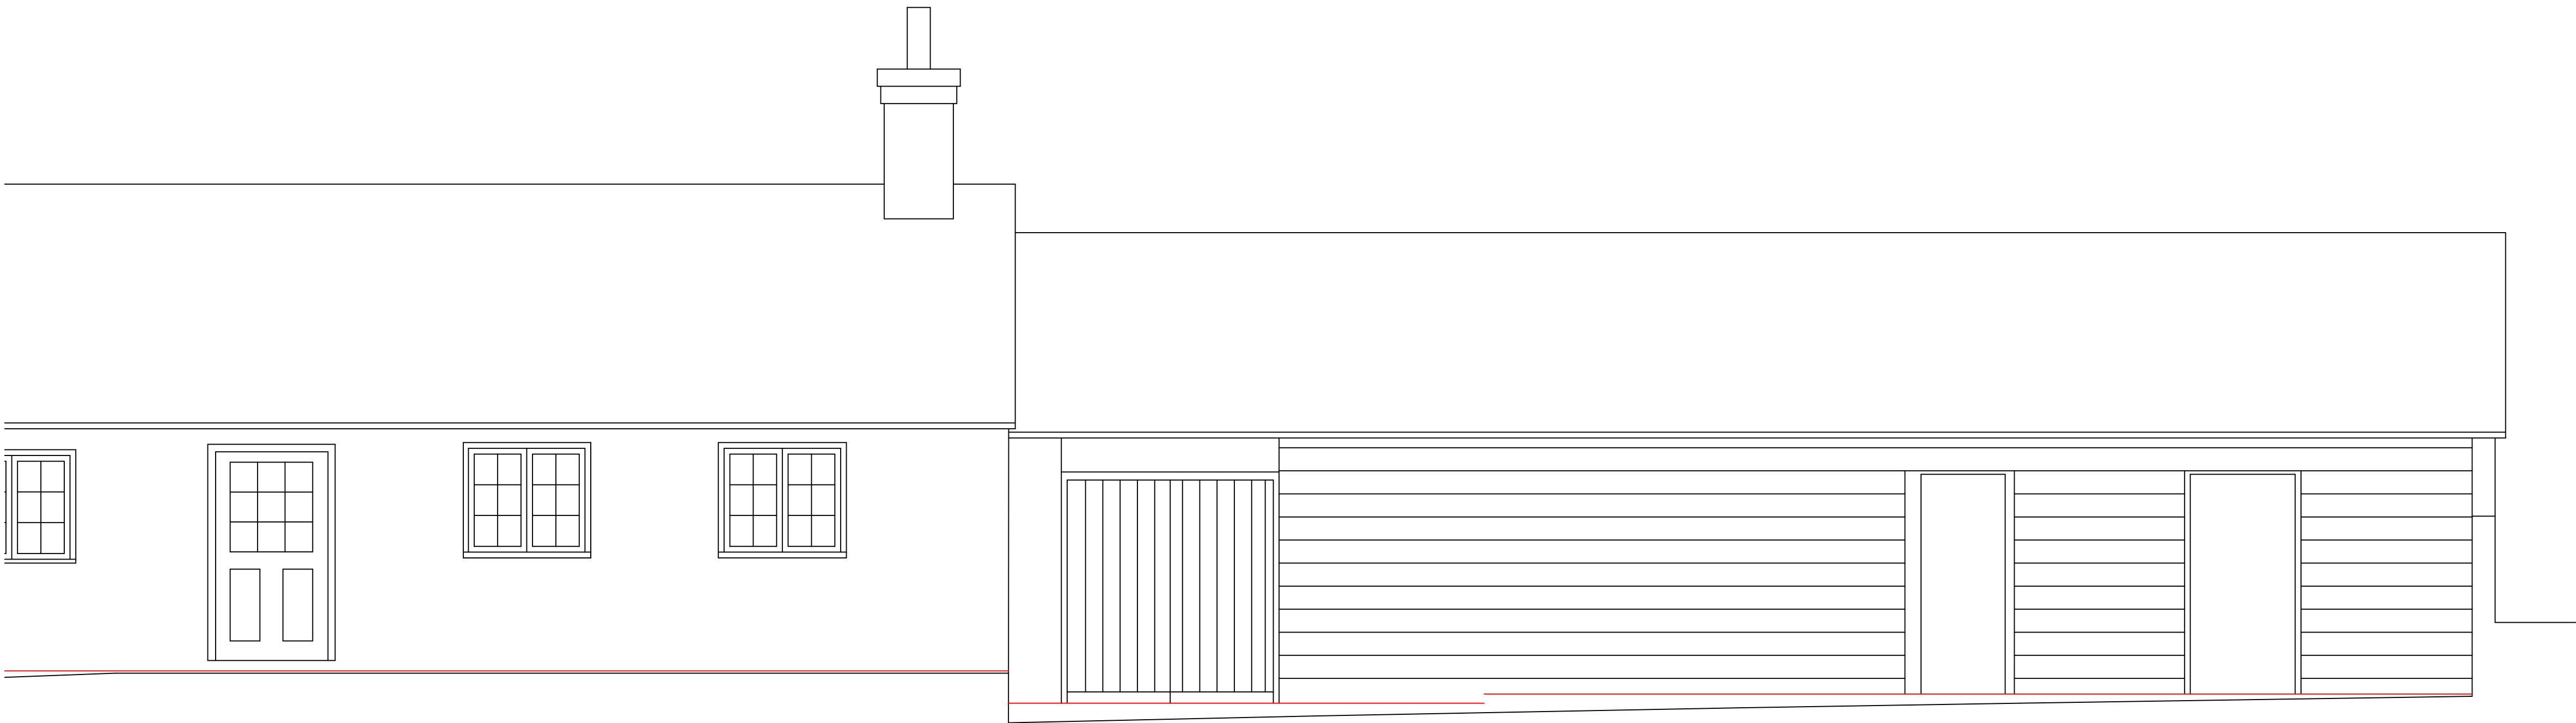

OUTBUILDING FRONT ELEVATION SCALE 1:50

 

OUTBUILDING FRONT ELEVATION SCALE 1:50

Notes

1. All dimensions and levels to be checked on site prior to any works taking place.

2. Whilst every care has been taken, no responsibility can be accepted for errors or omissions caused by detail obscured or not accessible at the time of this survey.

KEY:

CH - Height Measured From Floor to Window Cill Level.

WH - Height Measured From Window Cill Level To Window Head.

BH - Height Measured from Floor Level to underside of Beam.

CSO - Storage Cupboard.

HWB - Hot Water Heater Tank.

CWT - Cold Water Tank.

ELEC - Incoming Electricity Board.

GAS - Incoming Gas Supply.

 Shower

 Sink

 Toilet

(Symbols show Approximate Positions)

Rev.	Description	By	Date	Chk'd	Auth

Copyright 2026 © Cole & Cole

COLE & COLE

Measured Land & Building Surveys

Deer Park Holm,
Whitwell Mill Street,
Bladford Forum,
Devon.

DT11 7BN
T: 01236 408700
M: 07795 816345
www.coleandcole.co.uk

Client

The Chickpea Group

Project

The White Horse,
Compton Bassett,
Wiltshire

Title

OUTBUILDING FRONT ELEVATION

Original Scale	Surveyed	Drawn	Authorised
1:50	CS / SC	SC	
Date	Mor 26	Date	Mor 26

Drawing Number	Rev
26-0212f	