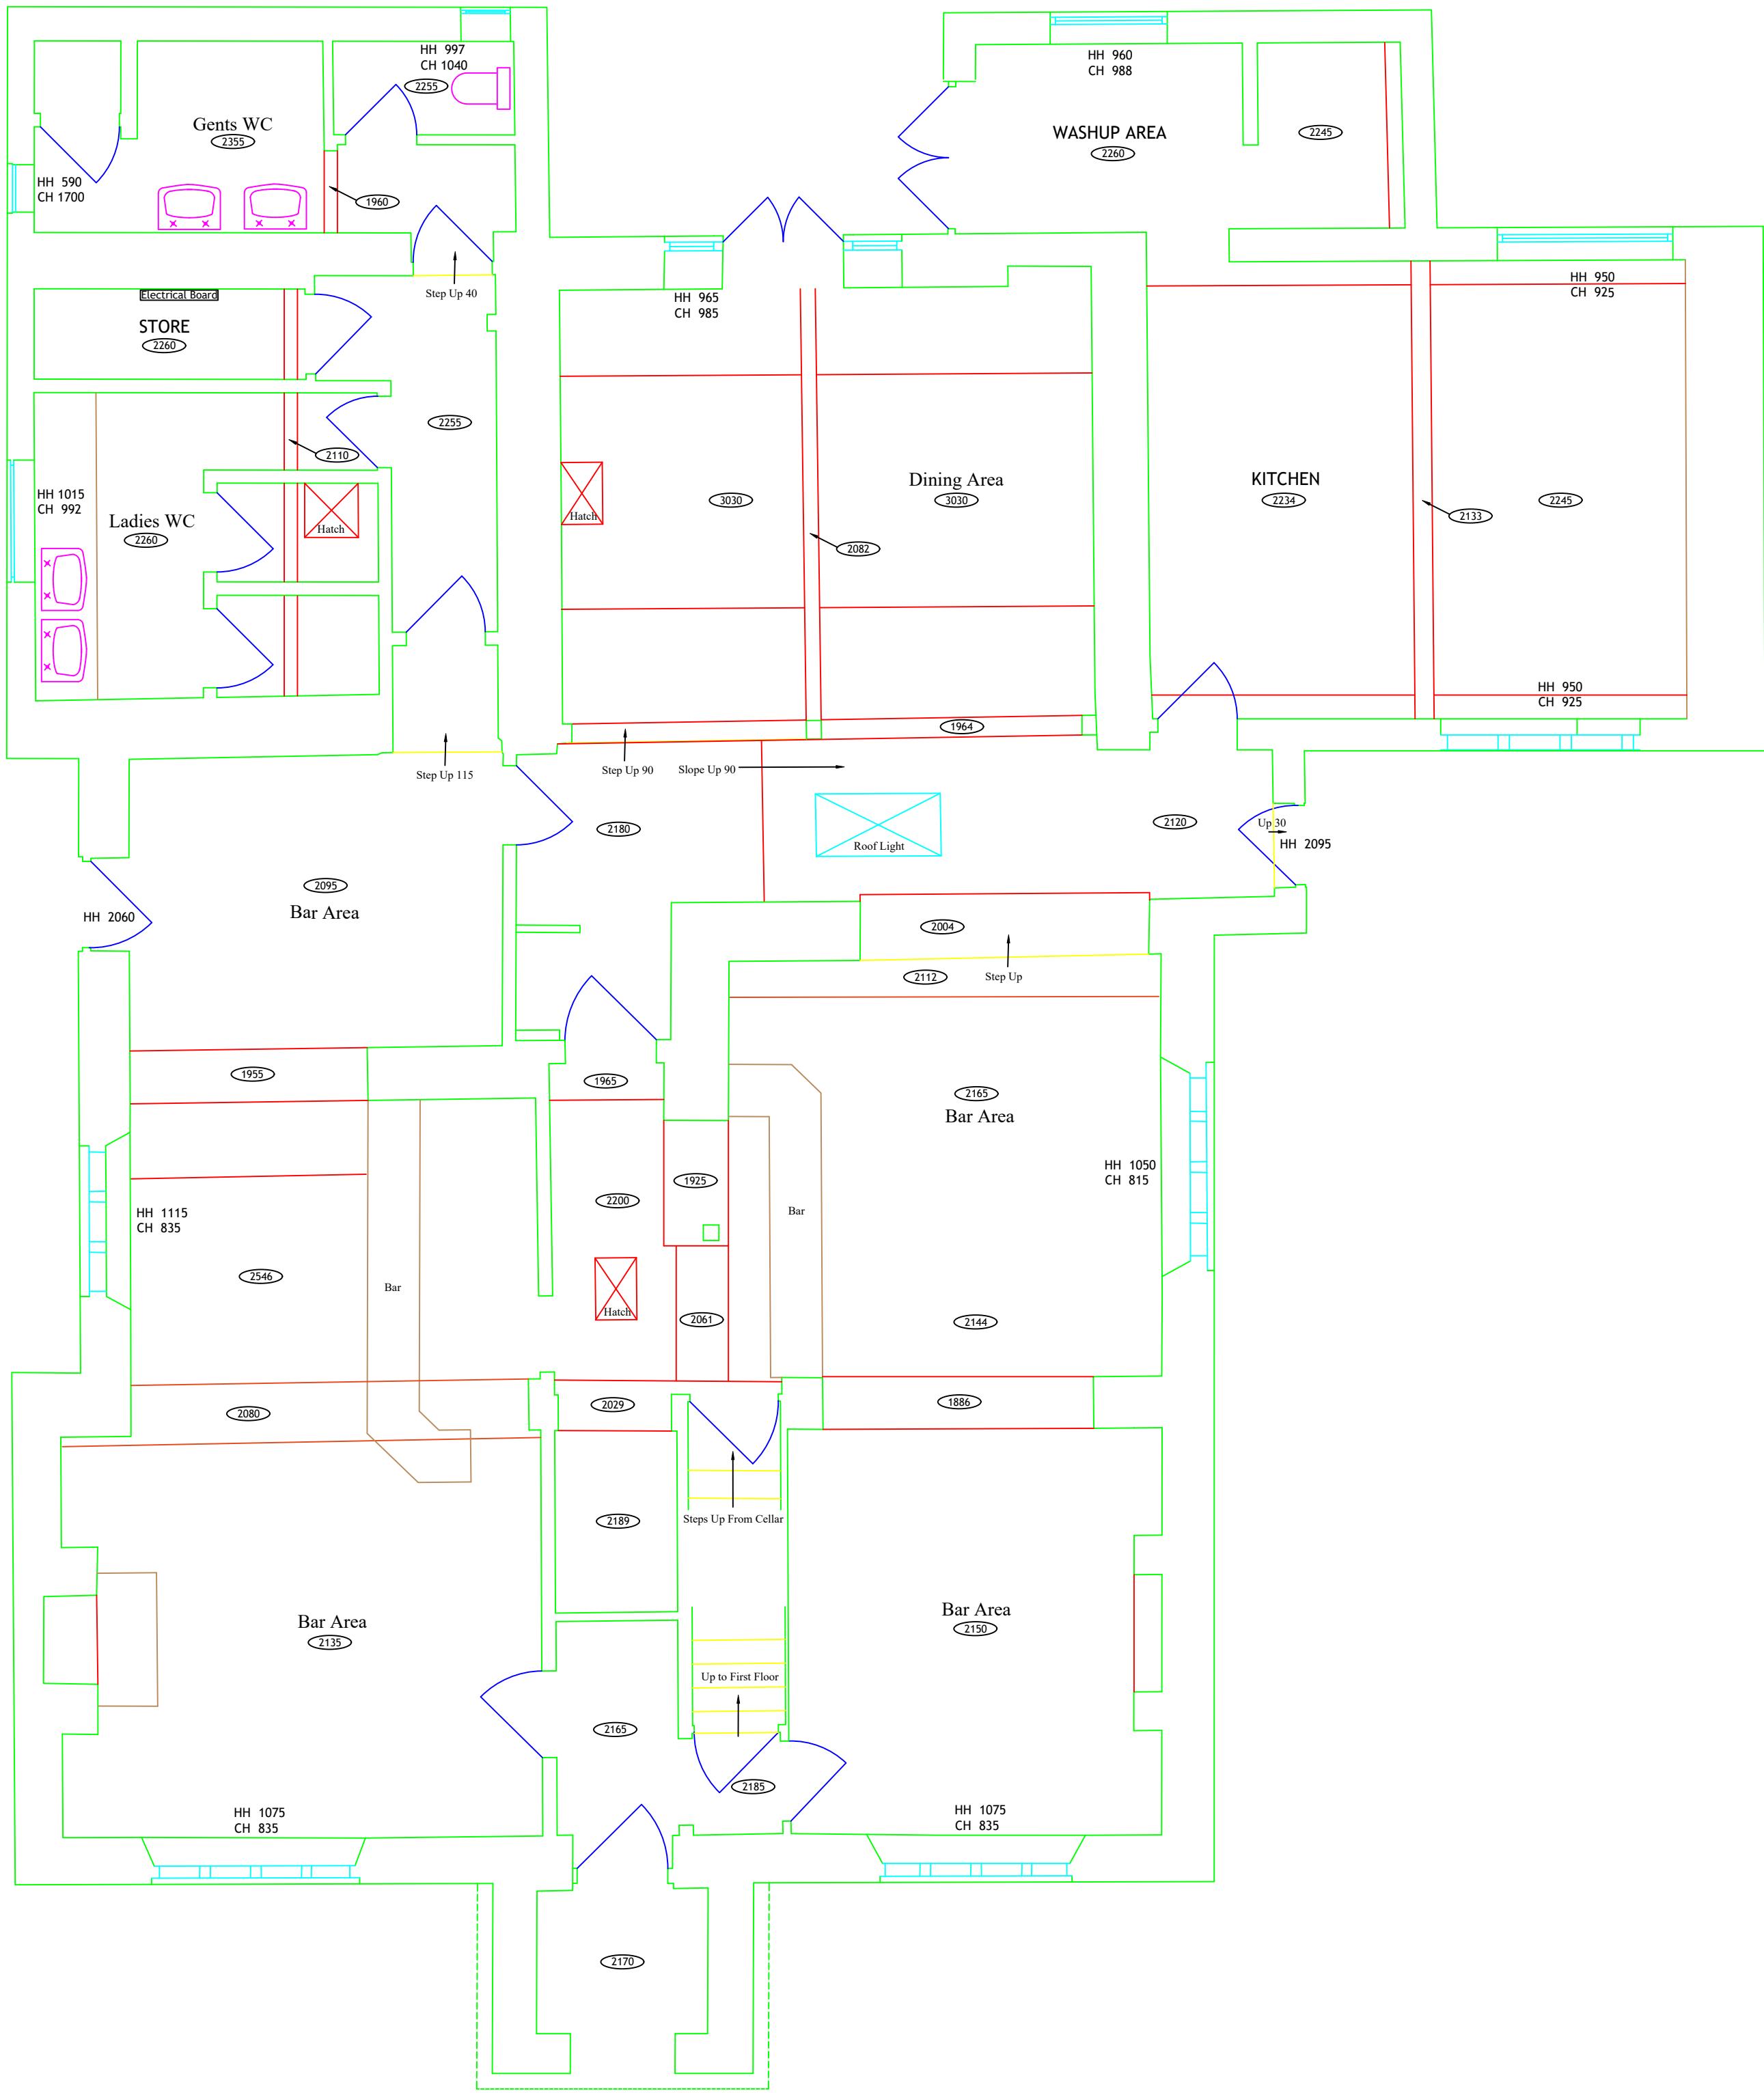


- Notes
1. All dimensions and levels to be checked on site prior to any work taking place.
 2. Whilst every care has been taken, no responsibility can be accepted for errors or omissions caused by detail obscured or not accessible at the time of this survey.

KEY:

CH = Height Measured From Floor to Window Cill Level.
HH = Height Measured From Window Cill Level To Window Head.
BH = Height Measured from Floor Level to underside of Beam.
CBO = Storage Cupboard.
HWT = Hot Water Heater Tank.
CWT = Cold Water Tank.
ELEC = Incoming Electricity Board.
GAS = Incoming Gas Supply.

Shower
 Sink
 Toilet

(Symbols show Approximate Positions)

Rev.	Description	By	Date	Chk'd	Auth

Copyright 2026 © Cole & Cole

COLE & COLE
Measured Land & Building Surveys

Deer Park Holm,
Whitwell Mill Street,
Bladford Forum,
Dorset.
DT11 7BN
T: 01234 488700
M: 07795 816345
www.coleandcole.co.uk

Client

The Chickpea Group

Project

The White Horse,
Compton Bassett,
Wiltshire

Title

GROUND FLOOR PLANS

Original Scale	Surveyed	Drawn	Authorised
1:50	CS / SC	SC	
Date	Mar 26	Date	Mar 26

Drawing Number

26-0212b

Rev