


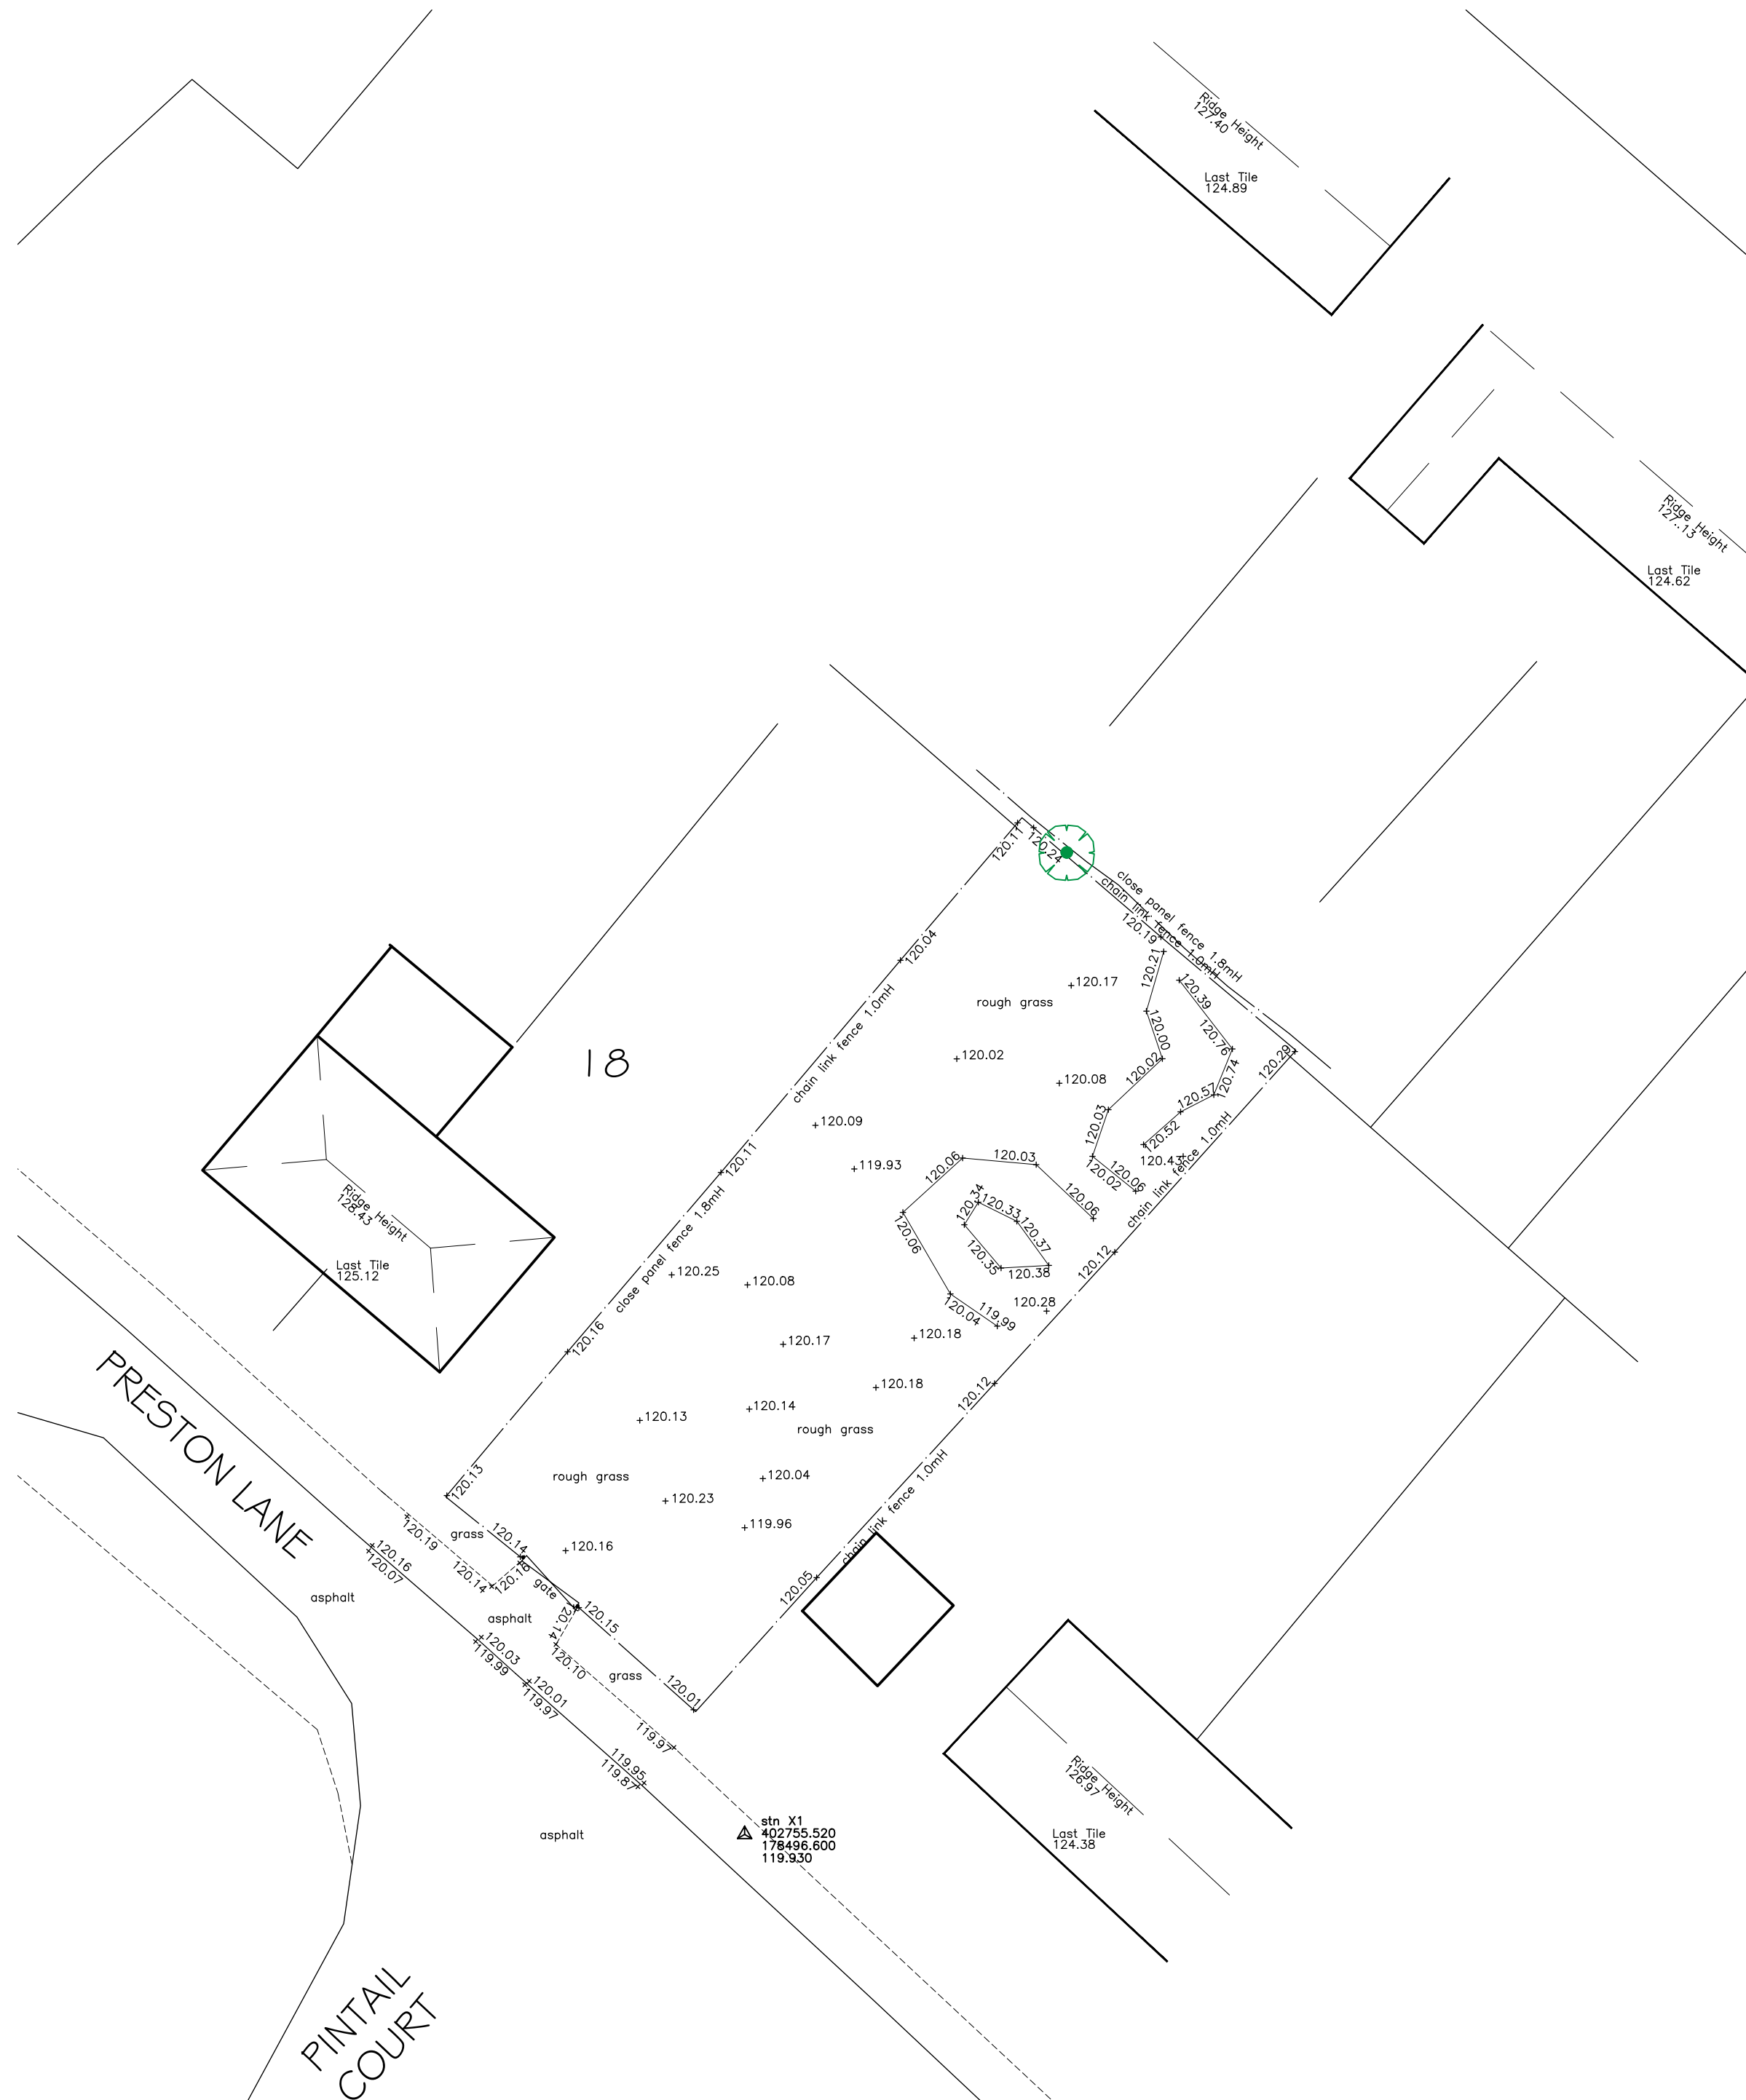

LPC (TRULL) LTD.,
TRULL, TETBURY, GLOUCESTERSHIRE GL8 8SQ
Tel: 01 285 841 433 email: admin@lpc-trull.com

Client
Mr L Alabi
Project
18 Preston Lane, Lyneham,
SN15 4AR

Drawing
Existing Site Plan

Date: March 2024 Scale: 1:200 @ A2
Drawing Number:
LPC 6033 EX 02

