



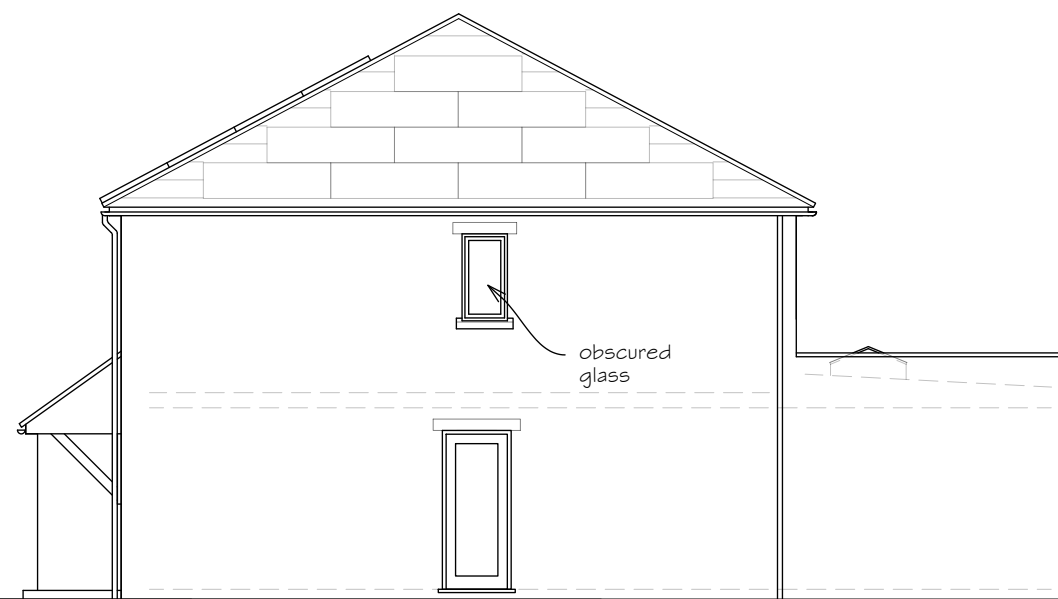

SOUTH WEST ELEVATION

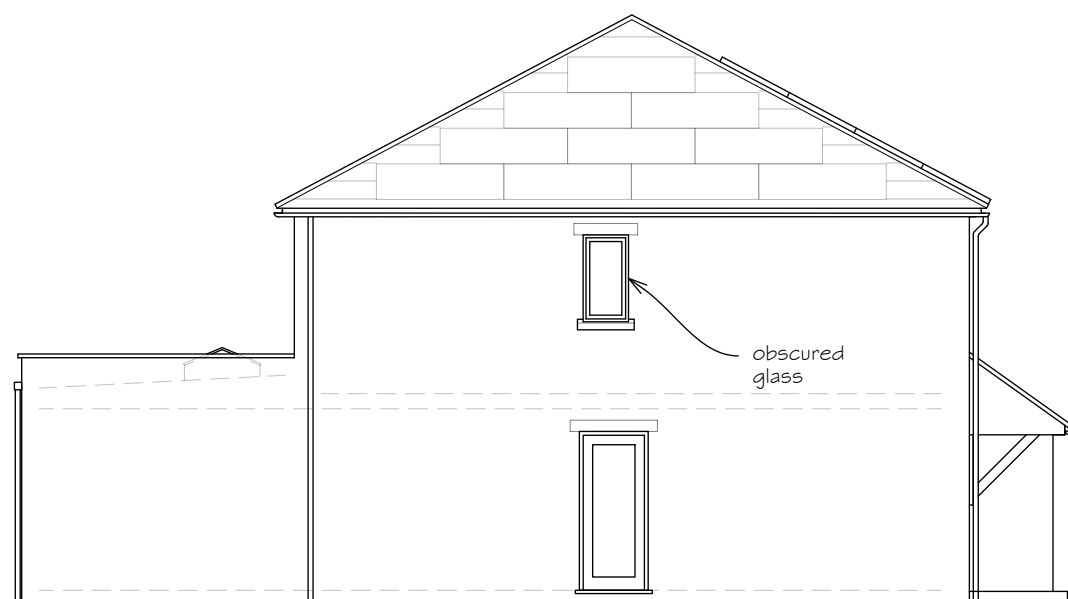


SOUTH EAST ELEVATION



NORTH WEST ELEVATION



NORTH EAST ELEVATION

 

| Rev | Date | Notes |
|-----|------|-------|
|-----|------|-------|



TOWN AND  
COUNTRY  
PLANNING  
DEVELOPMENT  
CONSULTANTS

LPC (TRULL) LTD.,  
TRULL, TETBURY, GLOUCESTERSHIRE GL8 8SQ  
Tel: 01285 841433 email: admin@lpctrull.com

Client:  
Mr L Alabi  
Project:  
18 Preston Lane, Lyneham,  
SN15 4AR

Drawing  
Proposed Elevations

Date: March 2026 Scale: 1:100 @ A3  
Drawing Number  
LPC 6033 PR 12