


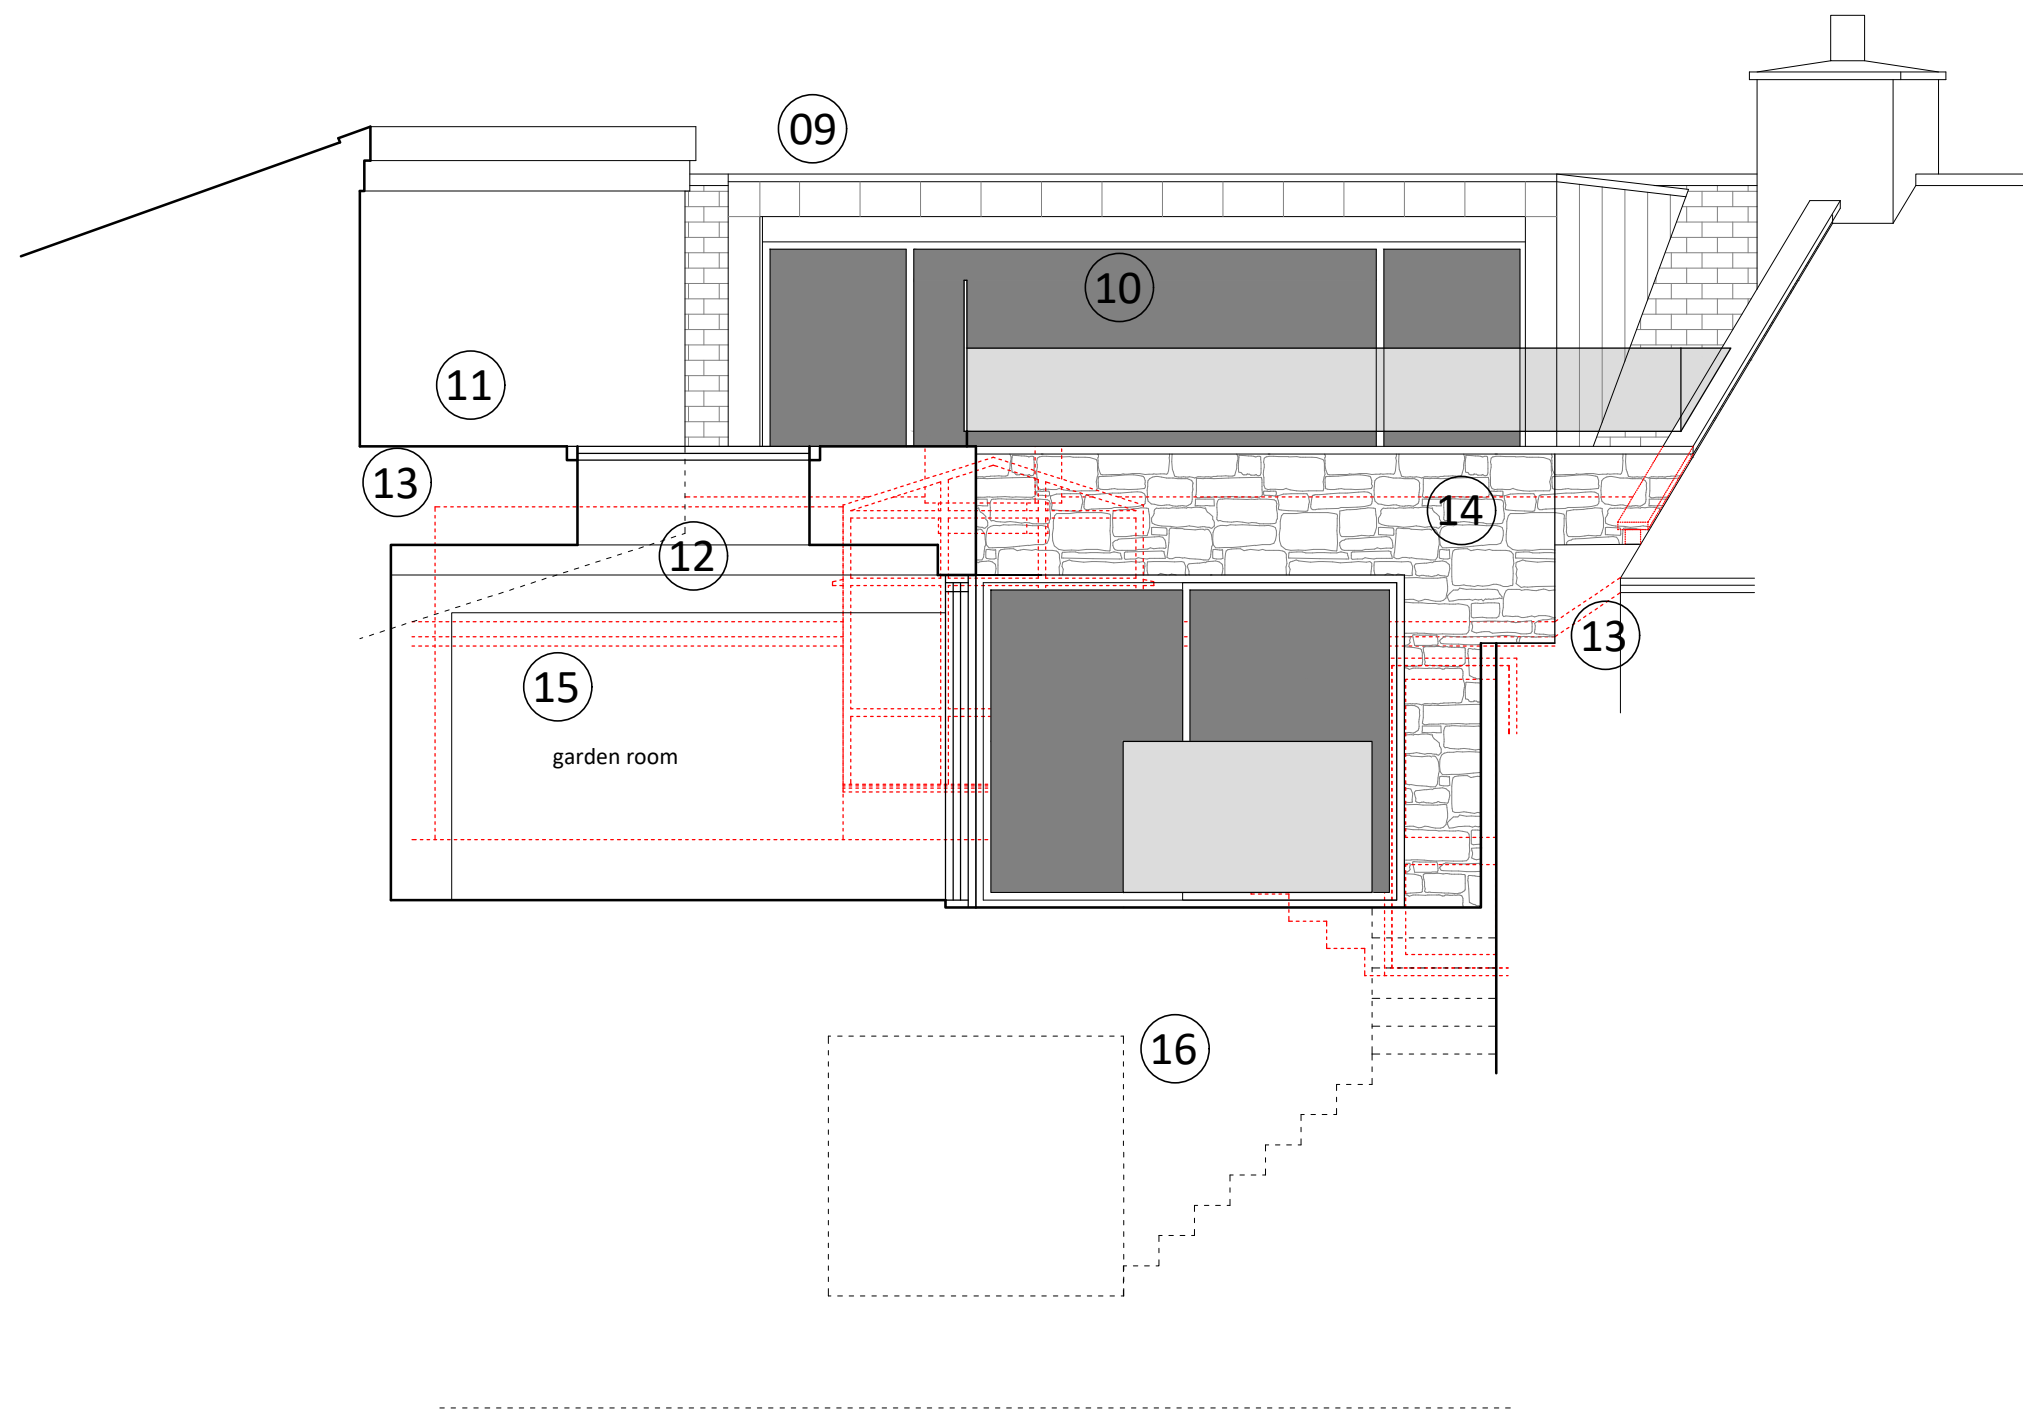

LEGEND

- 09- New timber frame dormer overclad in aluminium panels
- 10 - New aluminium framed glazed rear elevation
- 11 - Accessible roof terrace with glass balustrade surround
- 12 - Feature walk over rooflight over garden room
- 13 - Existing flat roof removed. New roof structure installed with warm roof construction over. To include flat roof feature pyramid rooflight to provide light into lower level spaces
- 14 - Build up existing wall in matching stonework
- 15 - Demolition of existing external building
- 16 - Line of escape stair

REAR (SOUTH) ELEVATION - scale 1:50

1:50

ISSUED FOR PLANNING

CLIENT	Ben and Natalie Paddick
PROJECT	24 Bridge Street, BonA
DRWG TITLE	Elevations
DRWG NO	A17.24.14.P07 Rev E
DRAWN	NB
SCALE	1:50 @ A2
DATE	08.08.24
CHK'D	NB

atelier 17 ltd

© atelier 17 ltd, 28 Southleigh, Bradford On Avon, BA15 2EQ

info: mail@atelier17.co.uk | v.v. | www.atelier17.co.uk | T: 07841679591

This drawing is copyright. Only figured dimensions to be used.

Contractors to check all dimensions before proceeding

All Survey Work undertaken for Planning and Listed Building Purposes Only.