


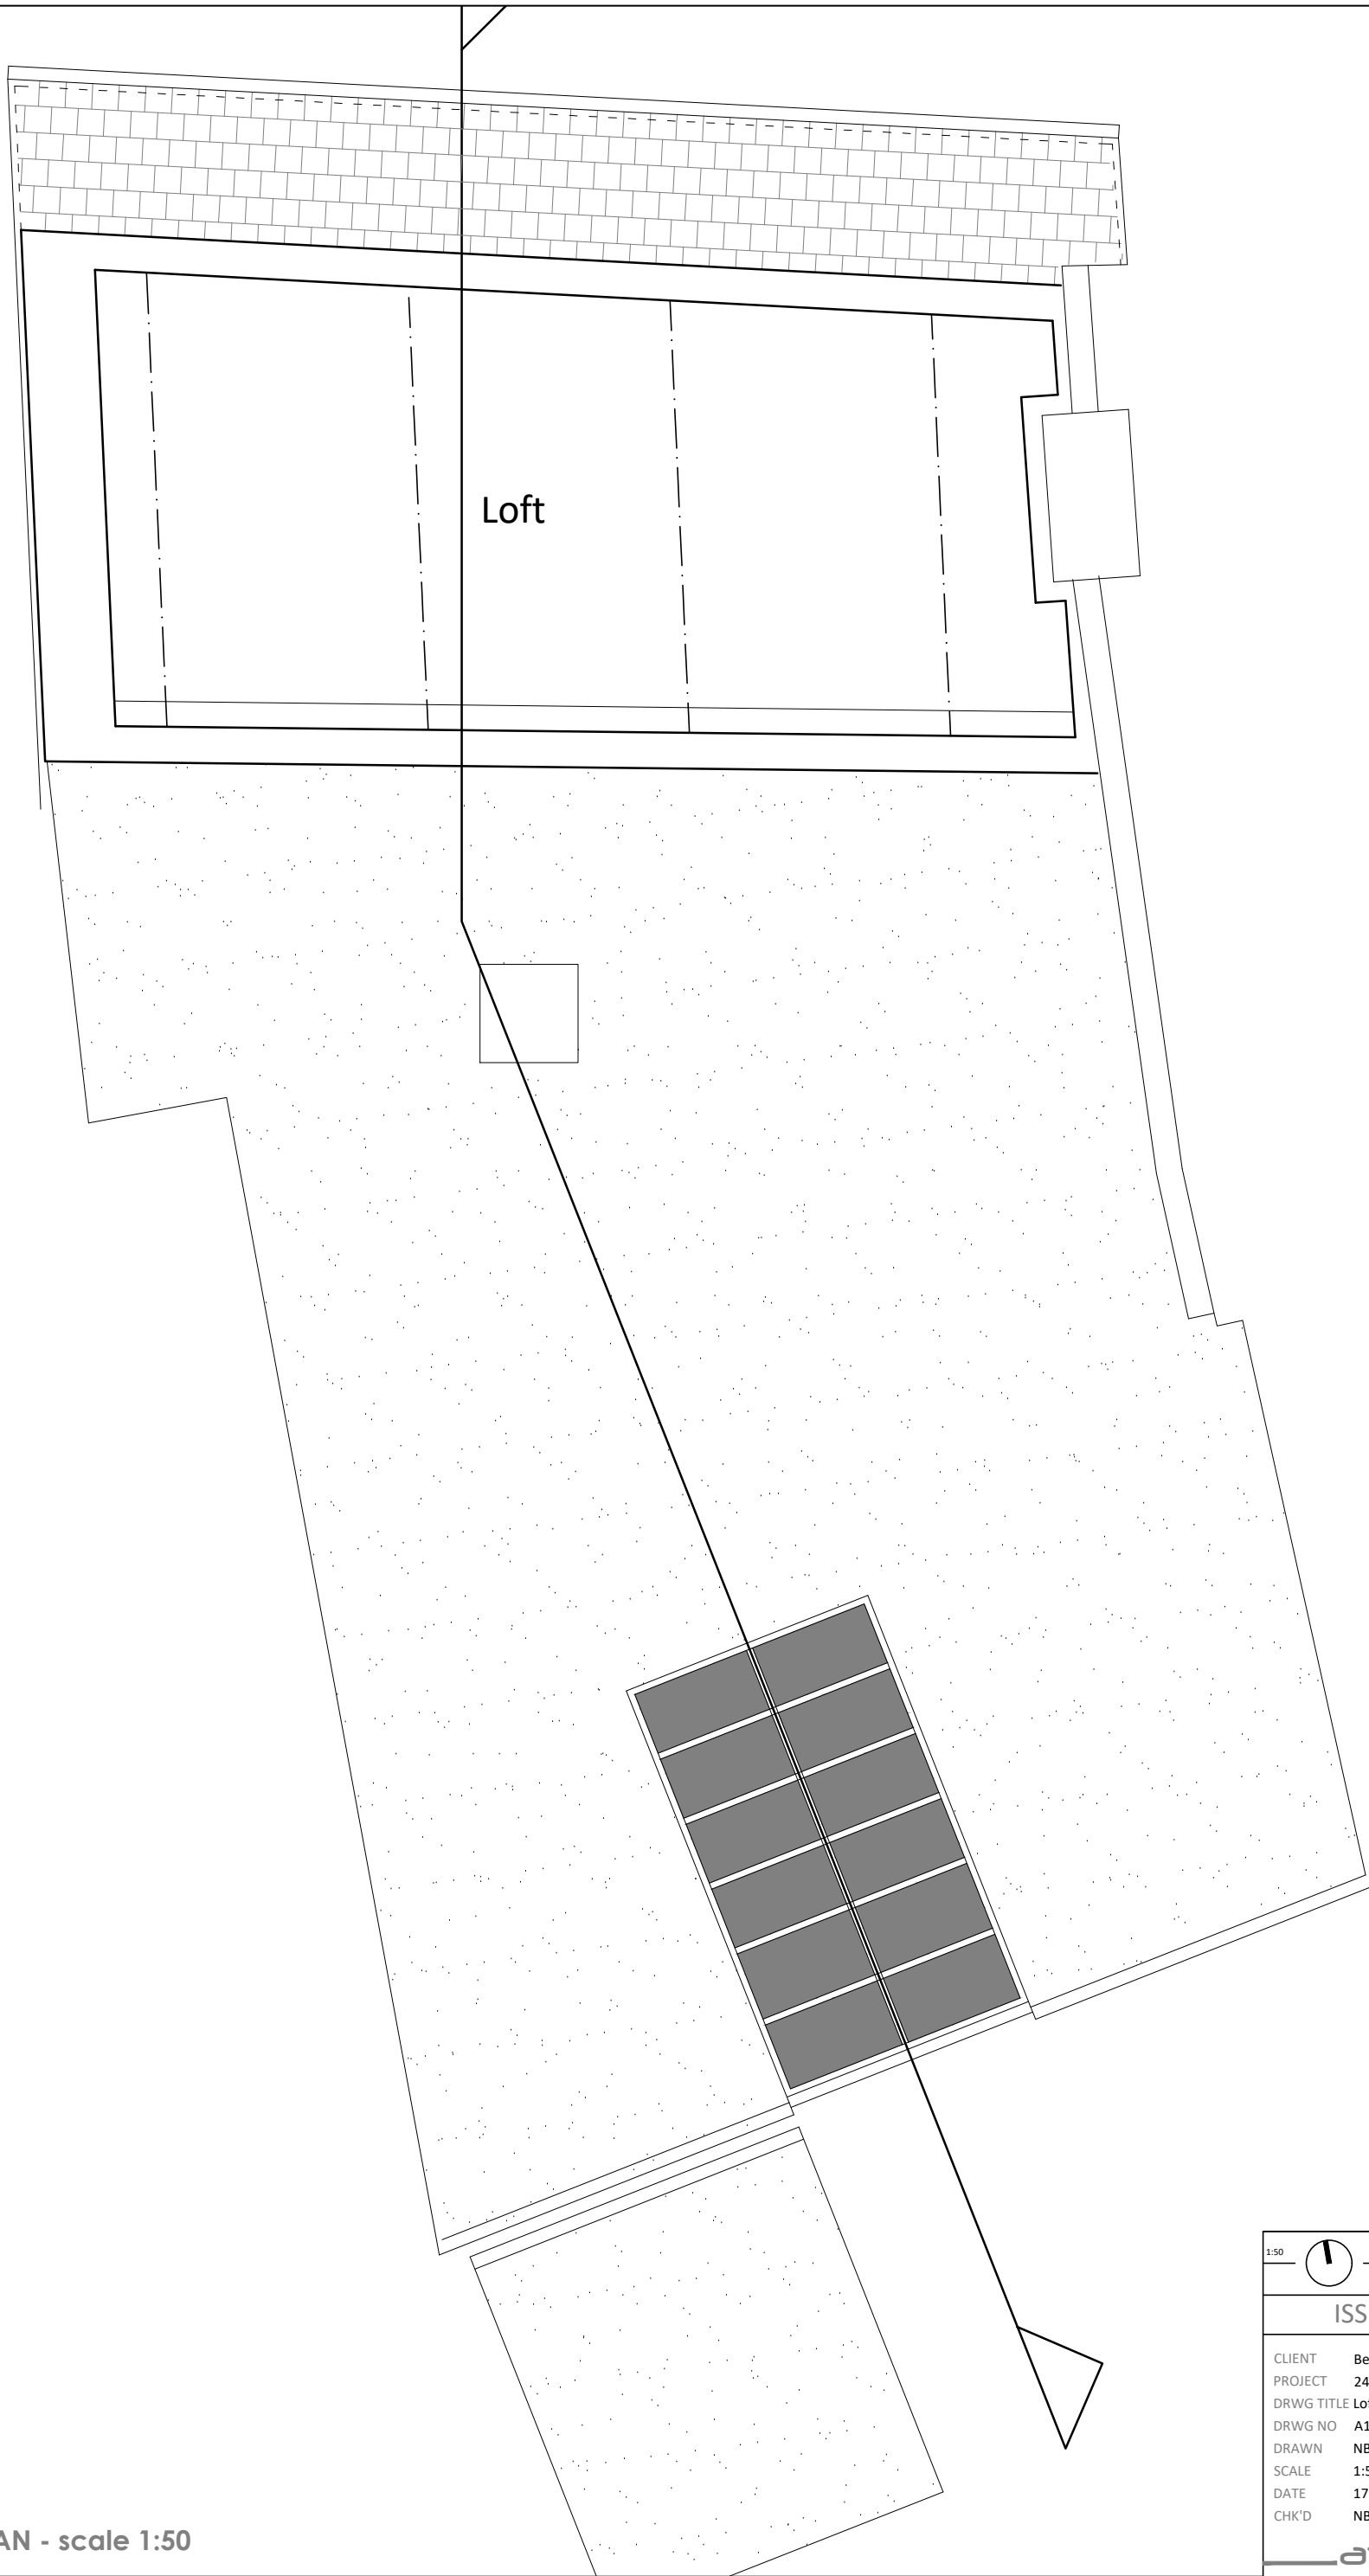

LOFT PLAN - scale 1:50

Existing Drawings - 24 Bridge Street, Bradford On Avon

1:50



0

0.25

0.5

0.75

1.0

1.25

ISSUED FOR PLANNING

CLIENT	Ben and Natalie Paddick
PROJECT	24 Bridge Street, BonA
DRWG TITLE	Loft Floor Plan
DRWG NO	A17 24 14 S08
DRAWN	NB
SCALE	1:50 @ A3
DATE	17.03.25
CHK'D	NB

atelier 17 ltd

Atelier 17 Ltd, 28 Southleigh, Bradford On Avon, BA15 2EQ

nigel.a.w.bedford@gmail.com VV www.atelier17.co.uk T 07841679591

This drawing is copyright. Only figured dimensions to be used.

Contractors to check all dimensions before proceeding

All Survey Work undertaken for Planning and Listed Building Purposes Only.