




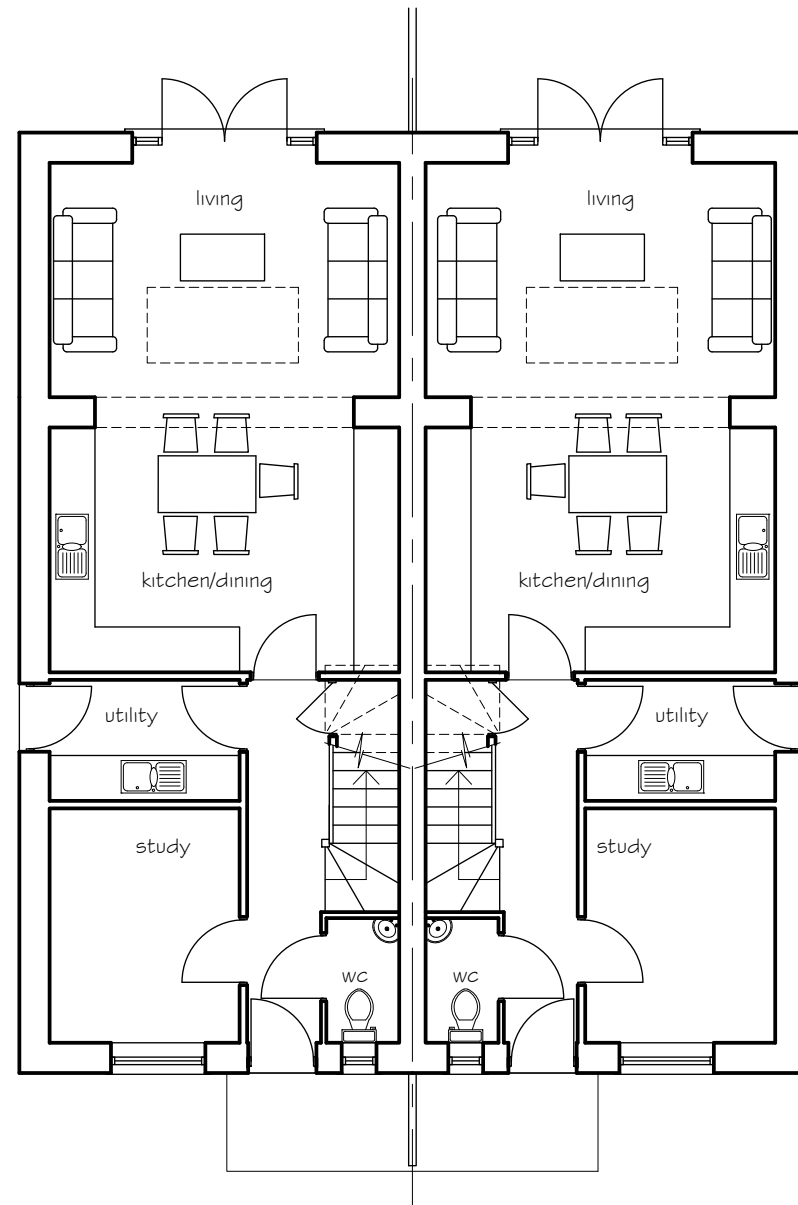

GROUND FLOOR PLAN

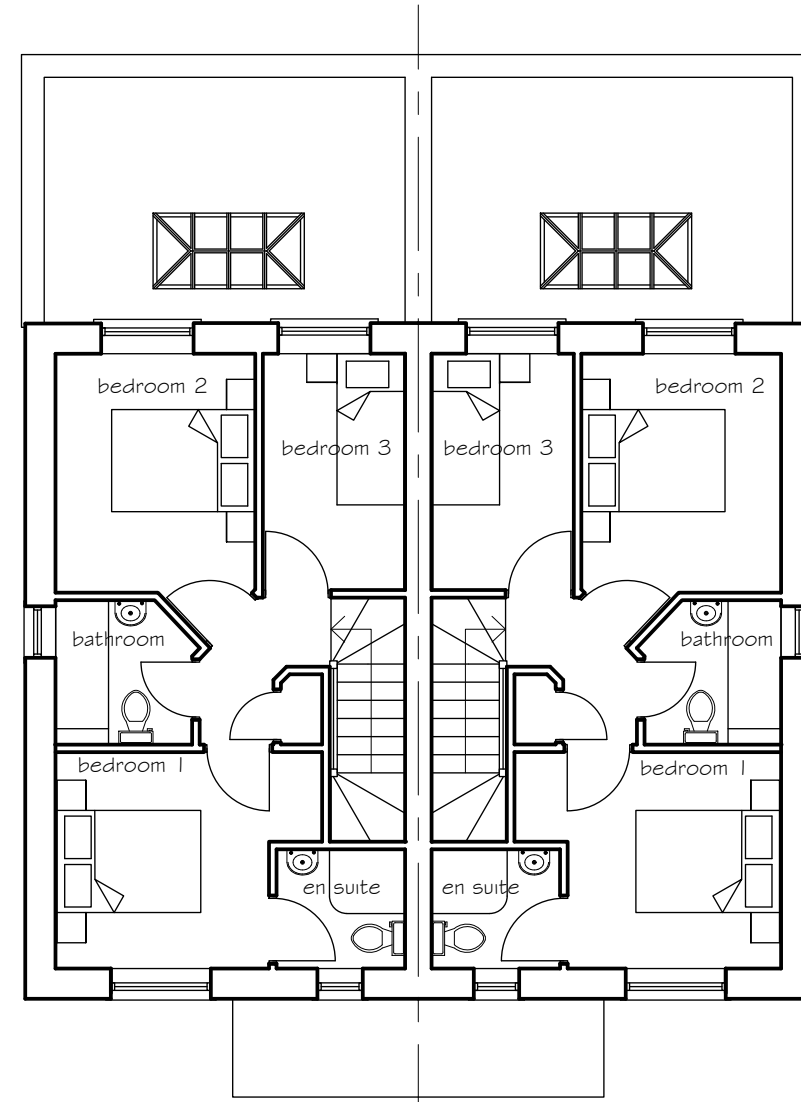

FIRST FLOOR PLAN

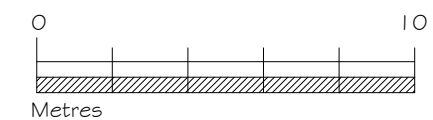

Rev	Date	Notes



TOWN AND
COUNTRY
PLANNING
DEVELOPMENT
CONSULTANTS

LPC (TRULL) LTD.,
TRULL, TETBURY, GLOUCESTERSHIRE GL8 8SQ
Tel: 01285 841433 email: admin@lpctrull.com

Client:
Mr L Alabi

Project:
18 Preston Lane, Lyneham,
SN1 5 4AR

Drawing:
Proposed Plans

Date: March 2026 Scale: 1:100 @ A3

Drawing Number:
LPC 6033 PR 11