
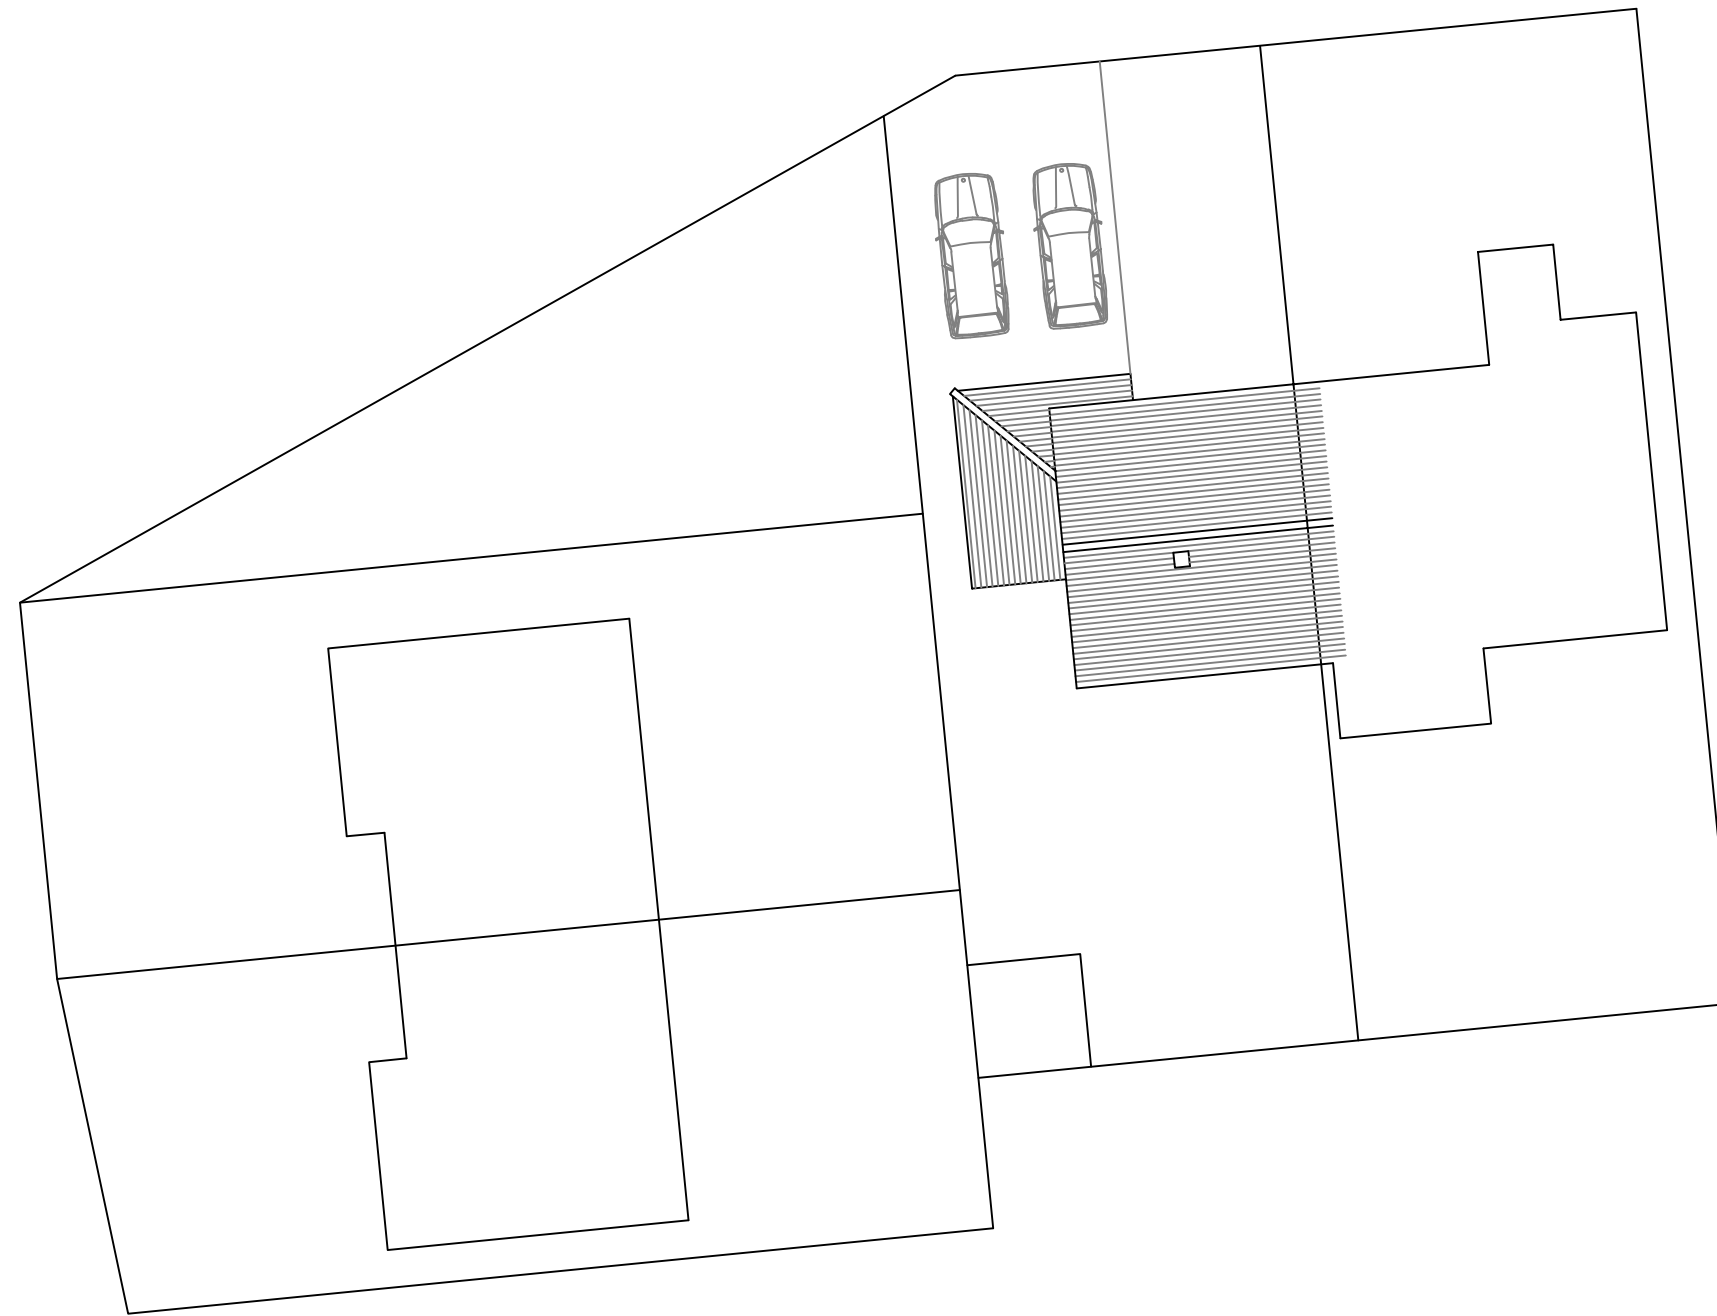


SITE PLAN 1:200

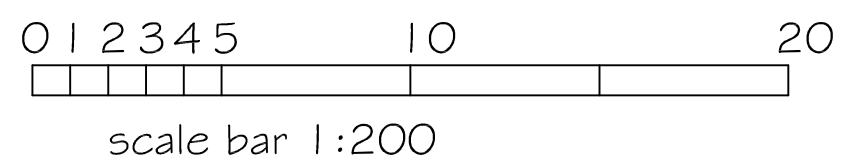

SJF PLANNING
& DESIGN SERVICE

01225 782078 simonnearthebell@gmail.com

PROPOSED SINGLE STOREY EXTENSION

CLIENT MR A ALMOND

LOCATION 42 GREEN LANE
TROWBRIDGE
BA1 4 7DE

TITLE EXISTING BLOCK PLAN 1:200

DRG NO	ISSUE	DATE
2546-3	I	DEC 2025