




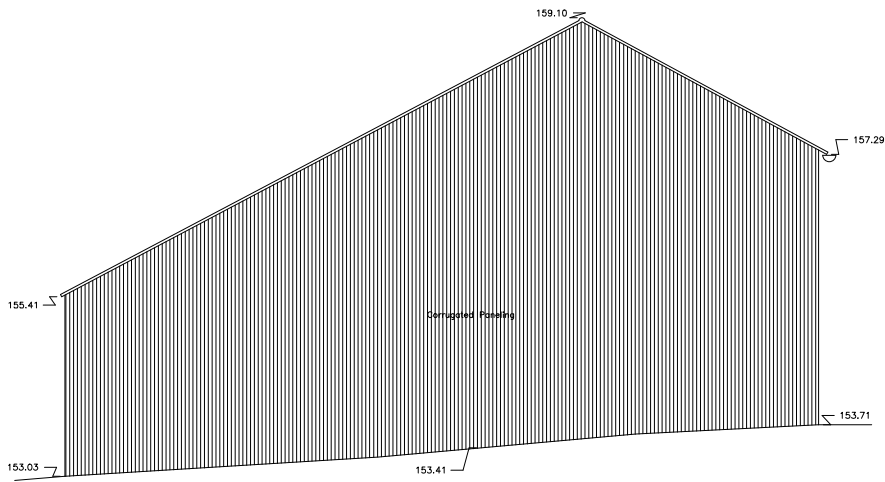


BARN 2 NORTH EAST ELEVATION

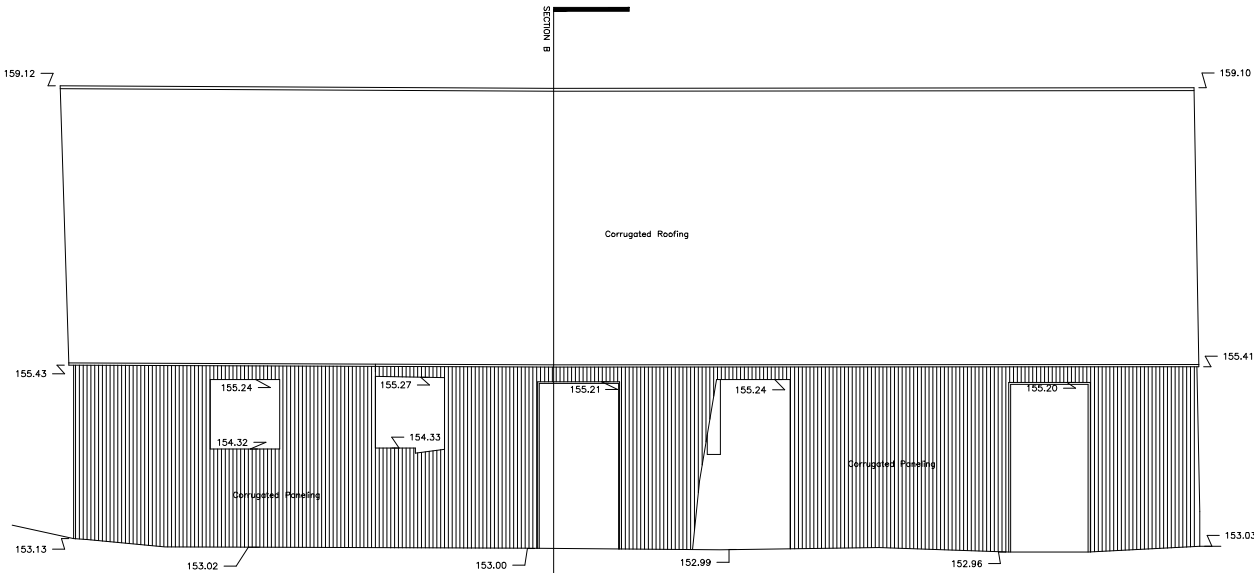


BARN 2 SOUTH EAST ELEVATION

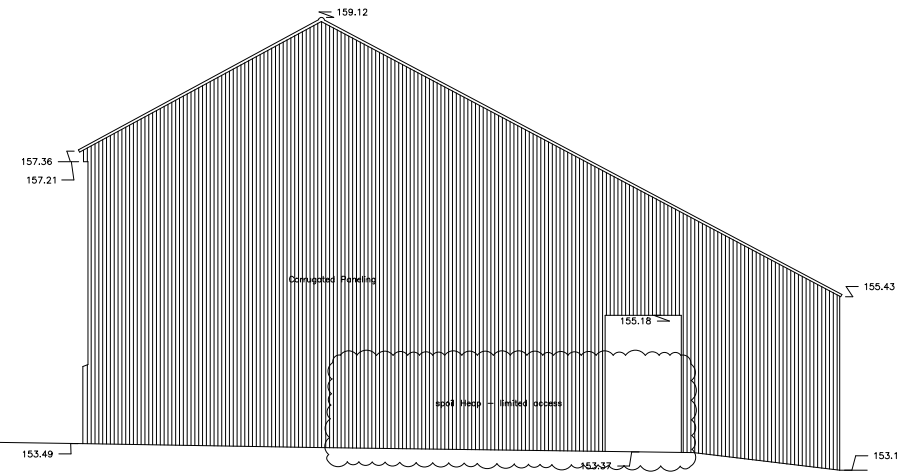

BARN 2 SOUTH WEST ELEVATION

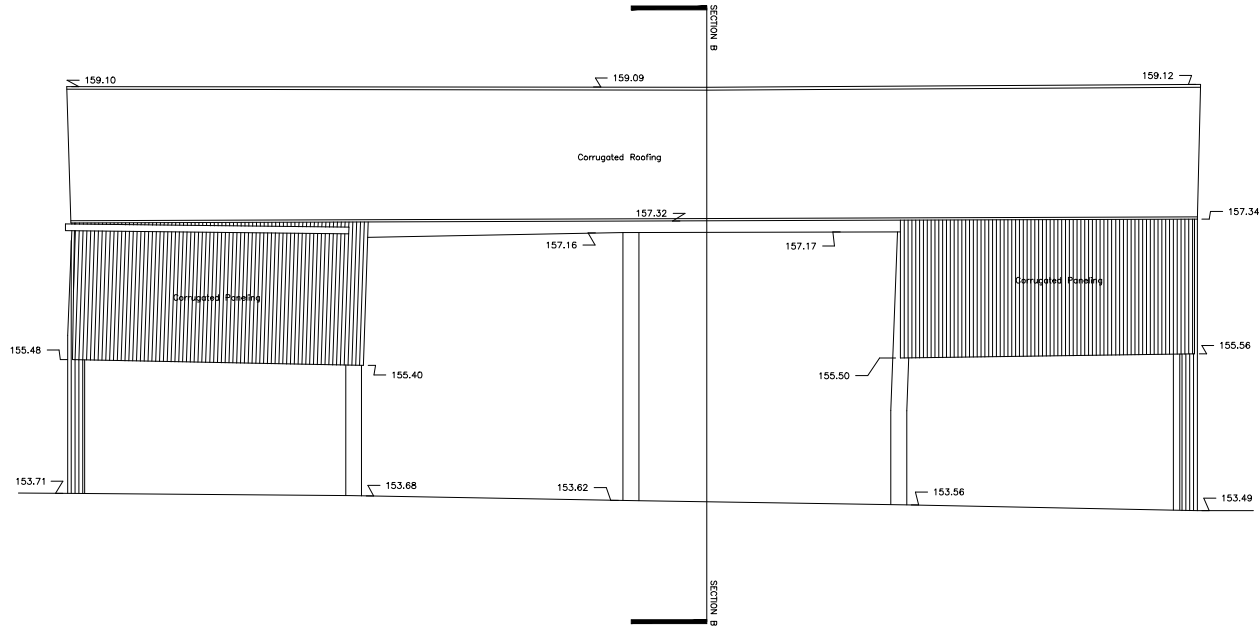

BARN 2 NORTH WEST ELEVATION

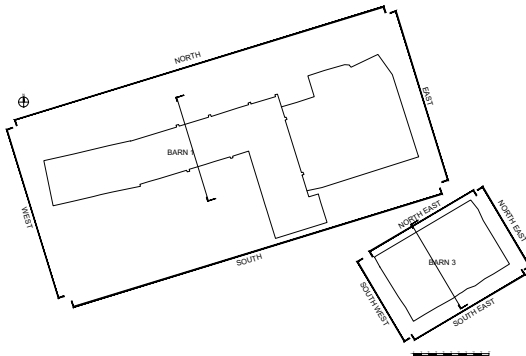

Rev.	Comments	By	Chkd	Date
-	--	--	--	--/--/----



www.MBS-Surveys.com Tel: 07545382209

Project Name
Barns at Gutch Common, Shaftesbury, SP7 9BE

CAD Drawing Name:
MBS-5761 Barns at Gutch Common

Drawing Title :
Barn 2 Elevations

Client: Stephanie Priest	Date 04/12/2024
Agent:	Scale 1:100 @ A2

Drawn by: TW	Checked by: OW	Project Code: MBS-5761	Revision:
-----------------	-------------------	---------------------------	-----------

Grid Orientation: OS GPS	Site Level Datum OS GPS
-----------------------------	----------------------------

All dimensions are to be checked on site where applicable. This drawing must not be scaled, and only written dimensions should be respected.



Tree species and sizes on this drawing are not guaranteed, and if critical should be verified by an arboricultural. Tree spreads are average about the bole, and heights are approximate at the time of the survey.

