


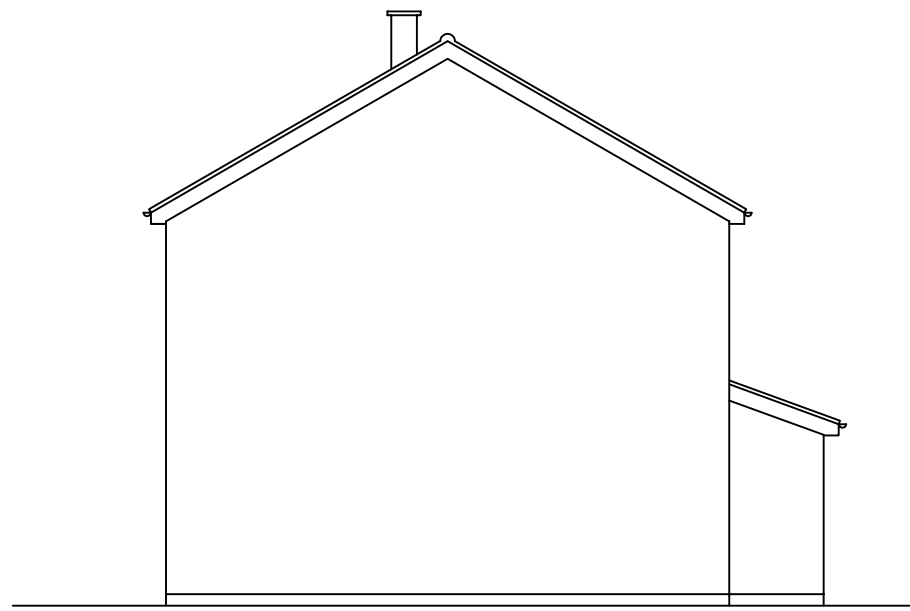

PROPOSED END (EAST) ELEVATION 1:100




PROPOSED FRONT (NORTH) ELEVATION 1:100




PROPOSED SIDE (WEST) ELEVATION 1:100




PROPOSED REAR (SOUTH) ELEVATION 1:100

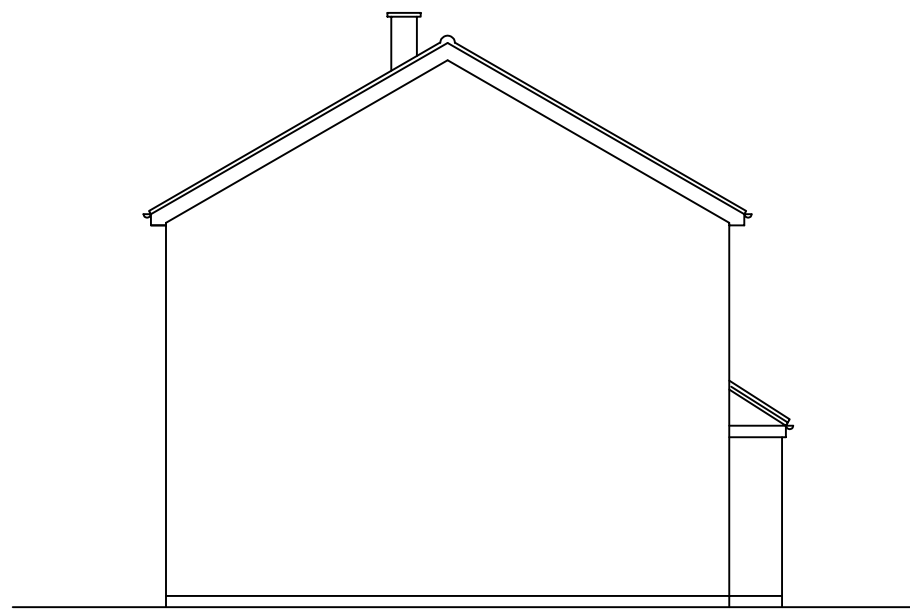

EXISTING END (EAST) ELEVATION 1:100

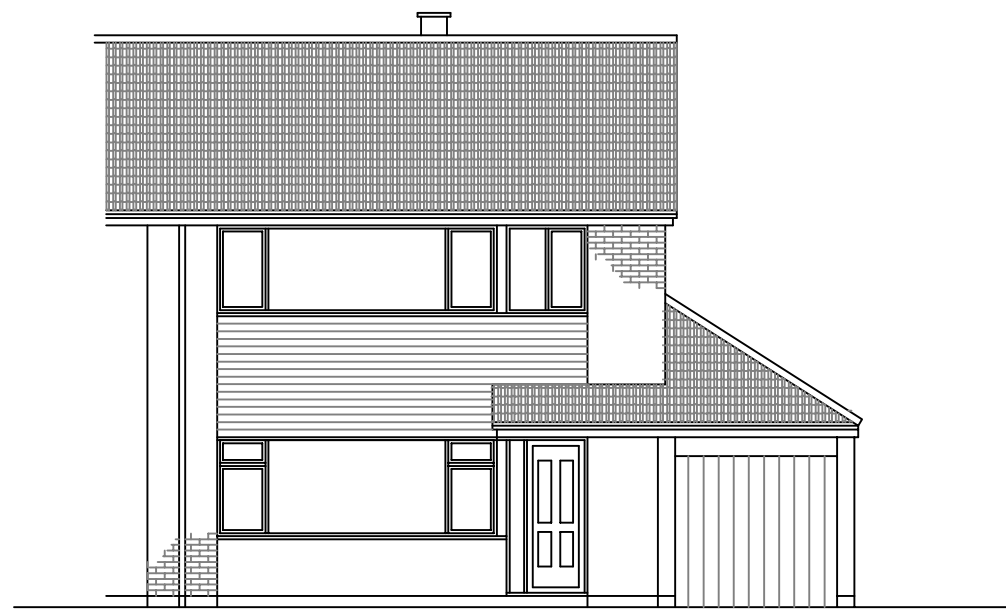


EXISTING FRONT (NORTH) ELEVATION 1:100

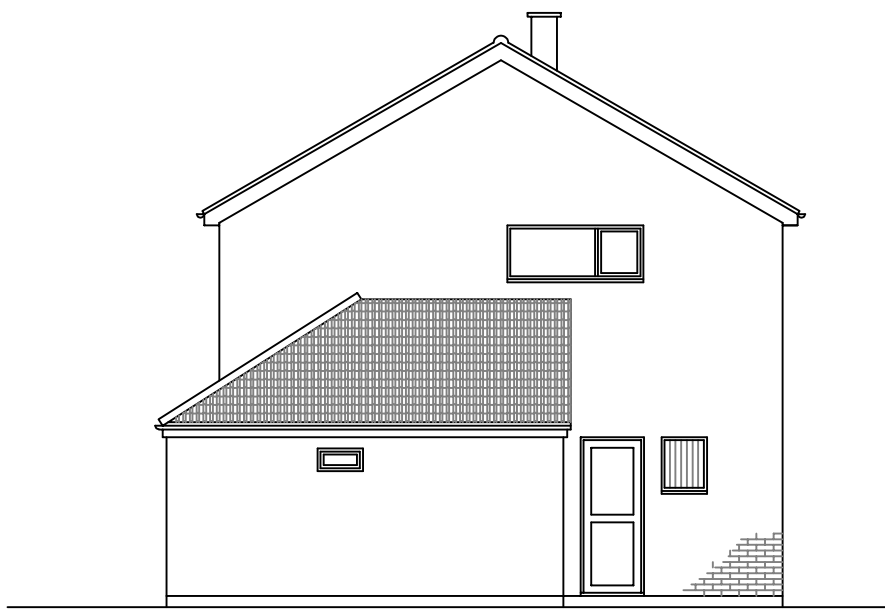


EXISTING SIDE (WEST) ELEVATION 1:100




EXISTING REAR (SOUTH) ELEVATION 1:100

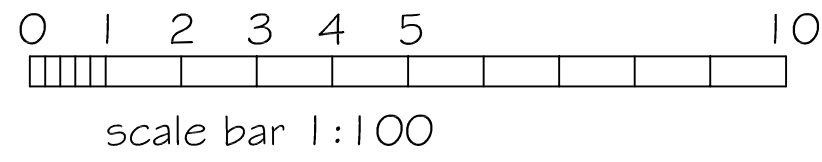


scale bar 1:100

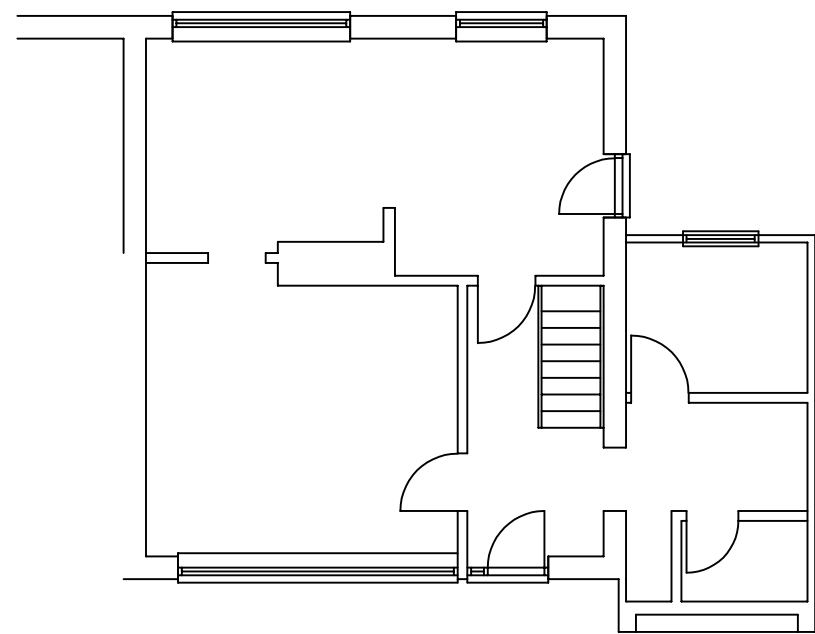


EXISTING GROUND FLOOR PLAN 1:100

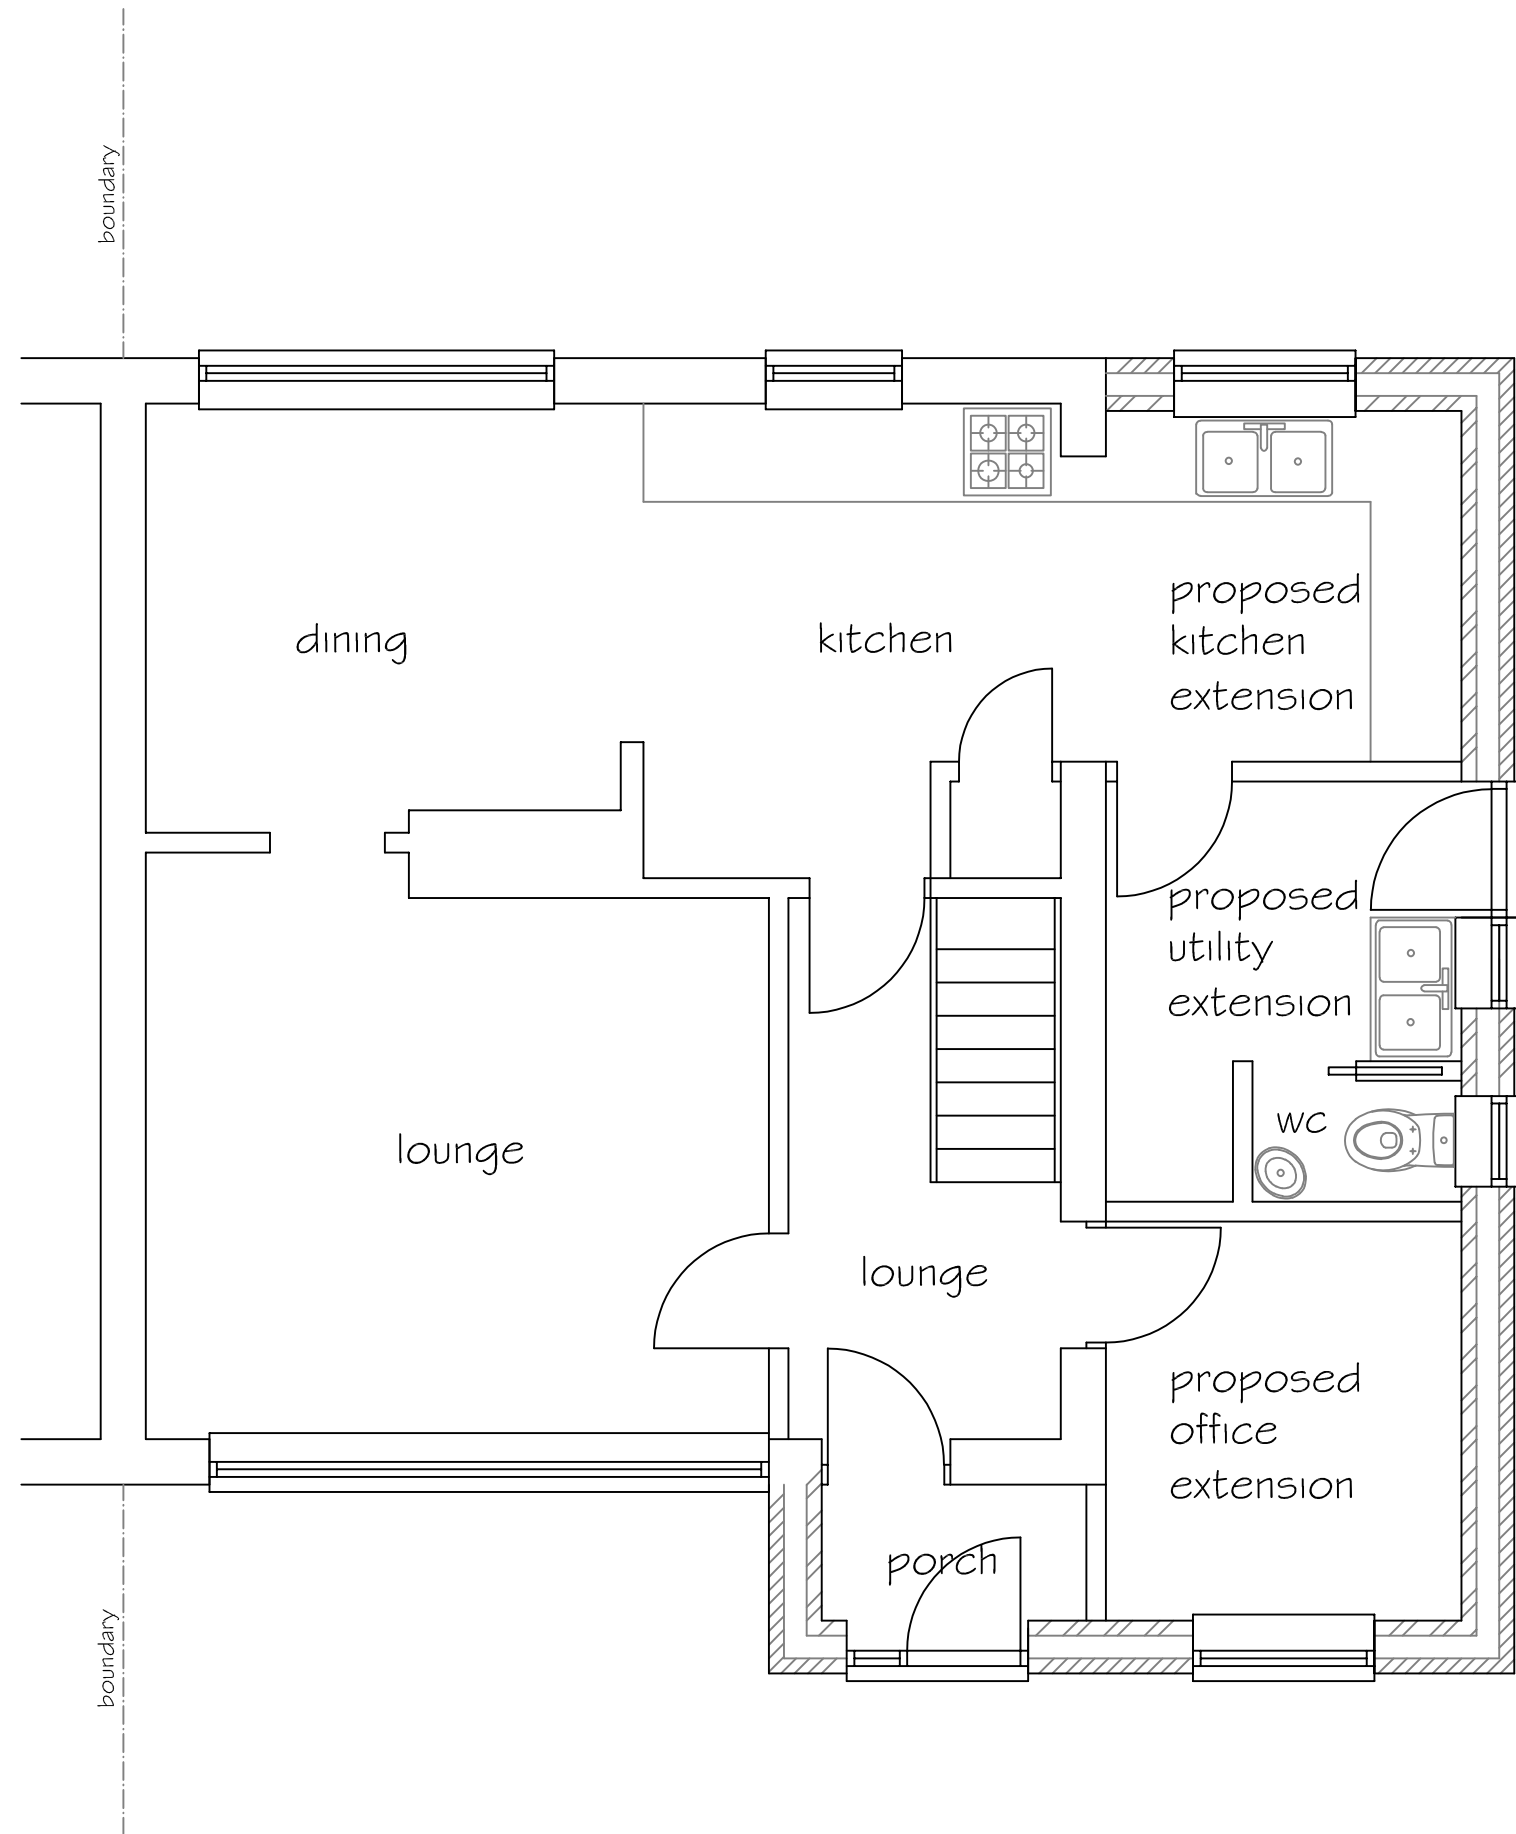


PROPOSED GROUND FLOOR PLAN 1:50

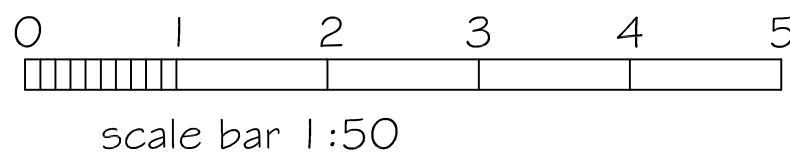

scale bar 1:50

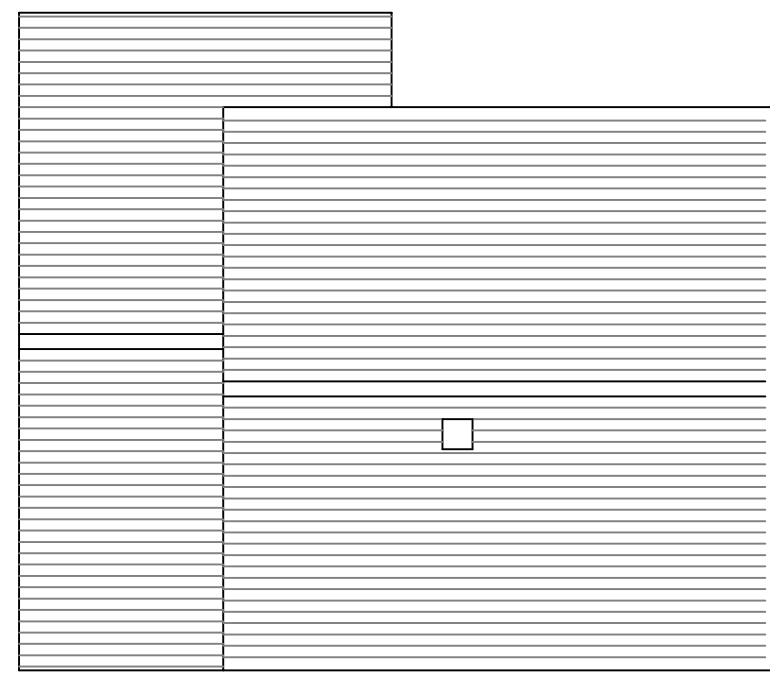

PROPOSED ROOF PLAN 1:100

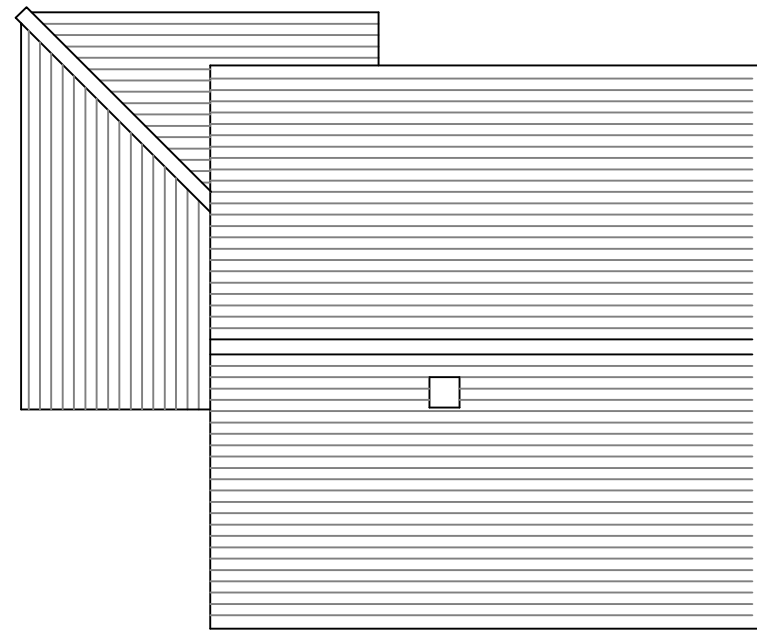

EXISTING ROOF PLAN 1:100

SJF PLANNING & DESIGN SERVICE 01225 782078 simonnearthebell@gmail.com		
PROPOSED SINGLE STOREY EXTENSION		
CLIENT	MR A ALMOND	
LOCATION	42 GREEN LANE TROWBRIDGE BA1 4 7DE	
TITLE	PROPOSED PLANS	
DRG NO	ISSUE	DATE
2546-1	1	DEC 2025