


Responsibility is not accepted for errors made by others in scaling from this drawing. All construction information should be taken from figured dimensions only.

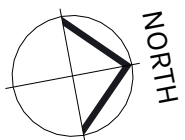


NOTE


BUILDING SURVEY OF EXISTING IS NON CONCLUSIVE, PLEASE ENSURE THAT ALL MEASUREMENTS ARE TAKEN FROM SITE. CONTRACTOR TO CHECK ALL DIMENSIONS AND REPORT ALL ERRORS AND OMISSIONS TO THE ENGINEER. ANY DIMENSIONS SHOWN ARE IN MM.

KEY

- Denotes Site Boundary Line
- Denotes Site Drainage, Manhole/Inspection Chamber


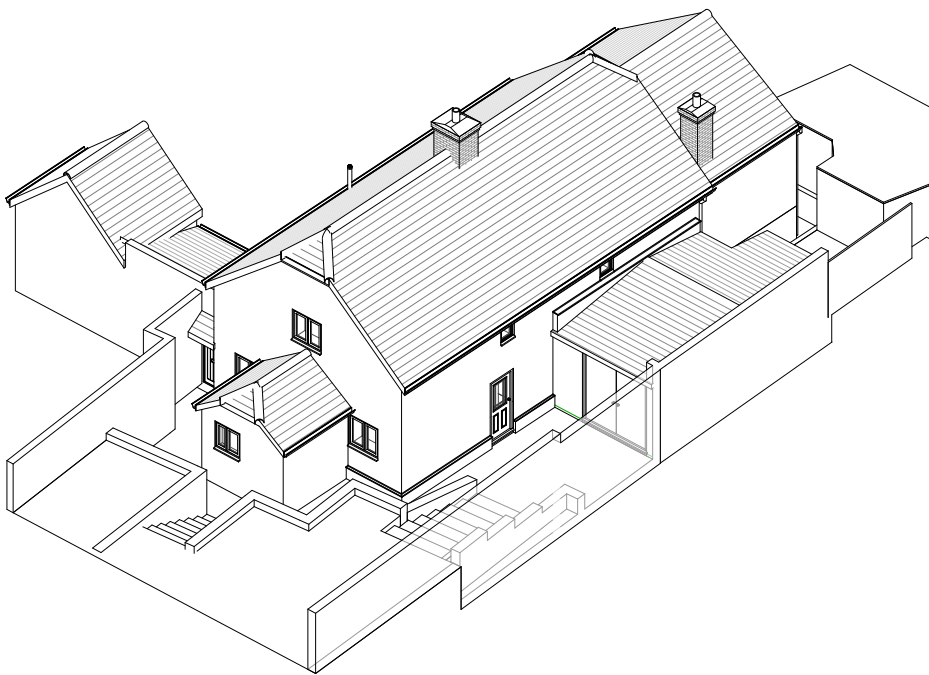


3D Existing AXO

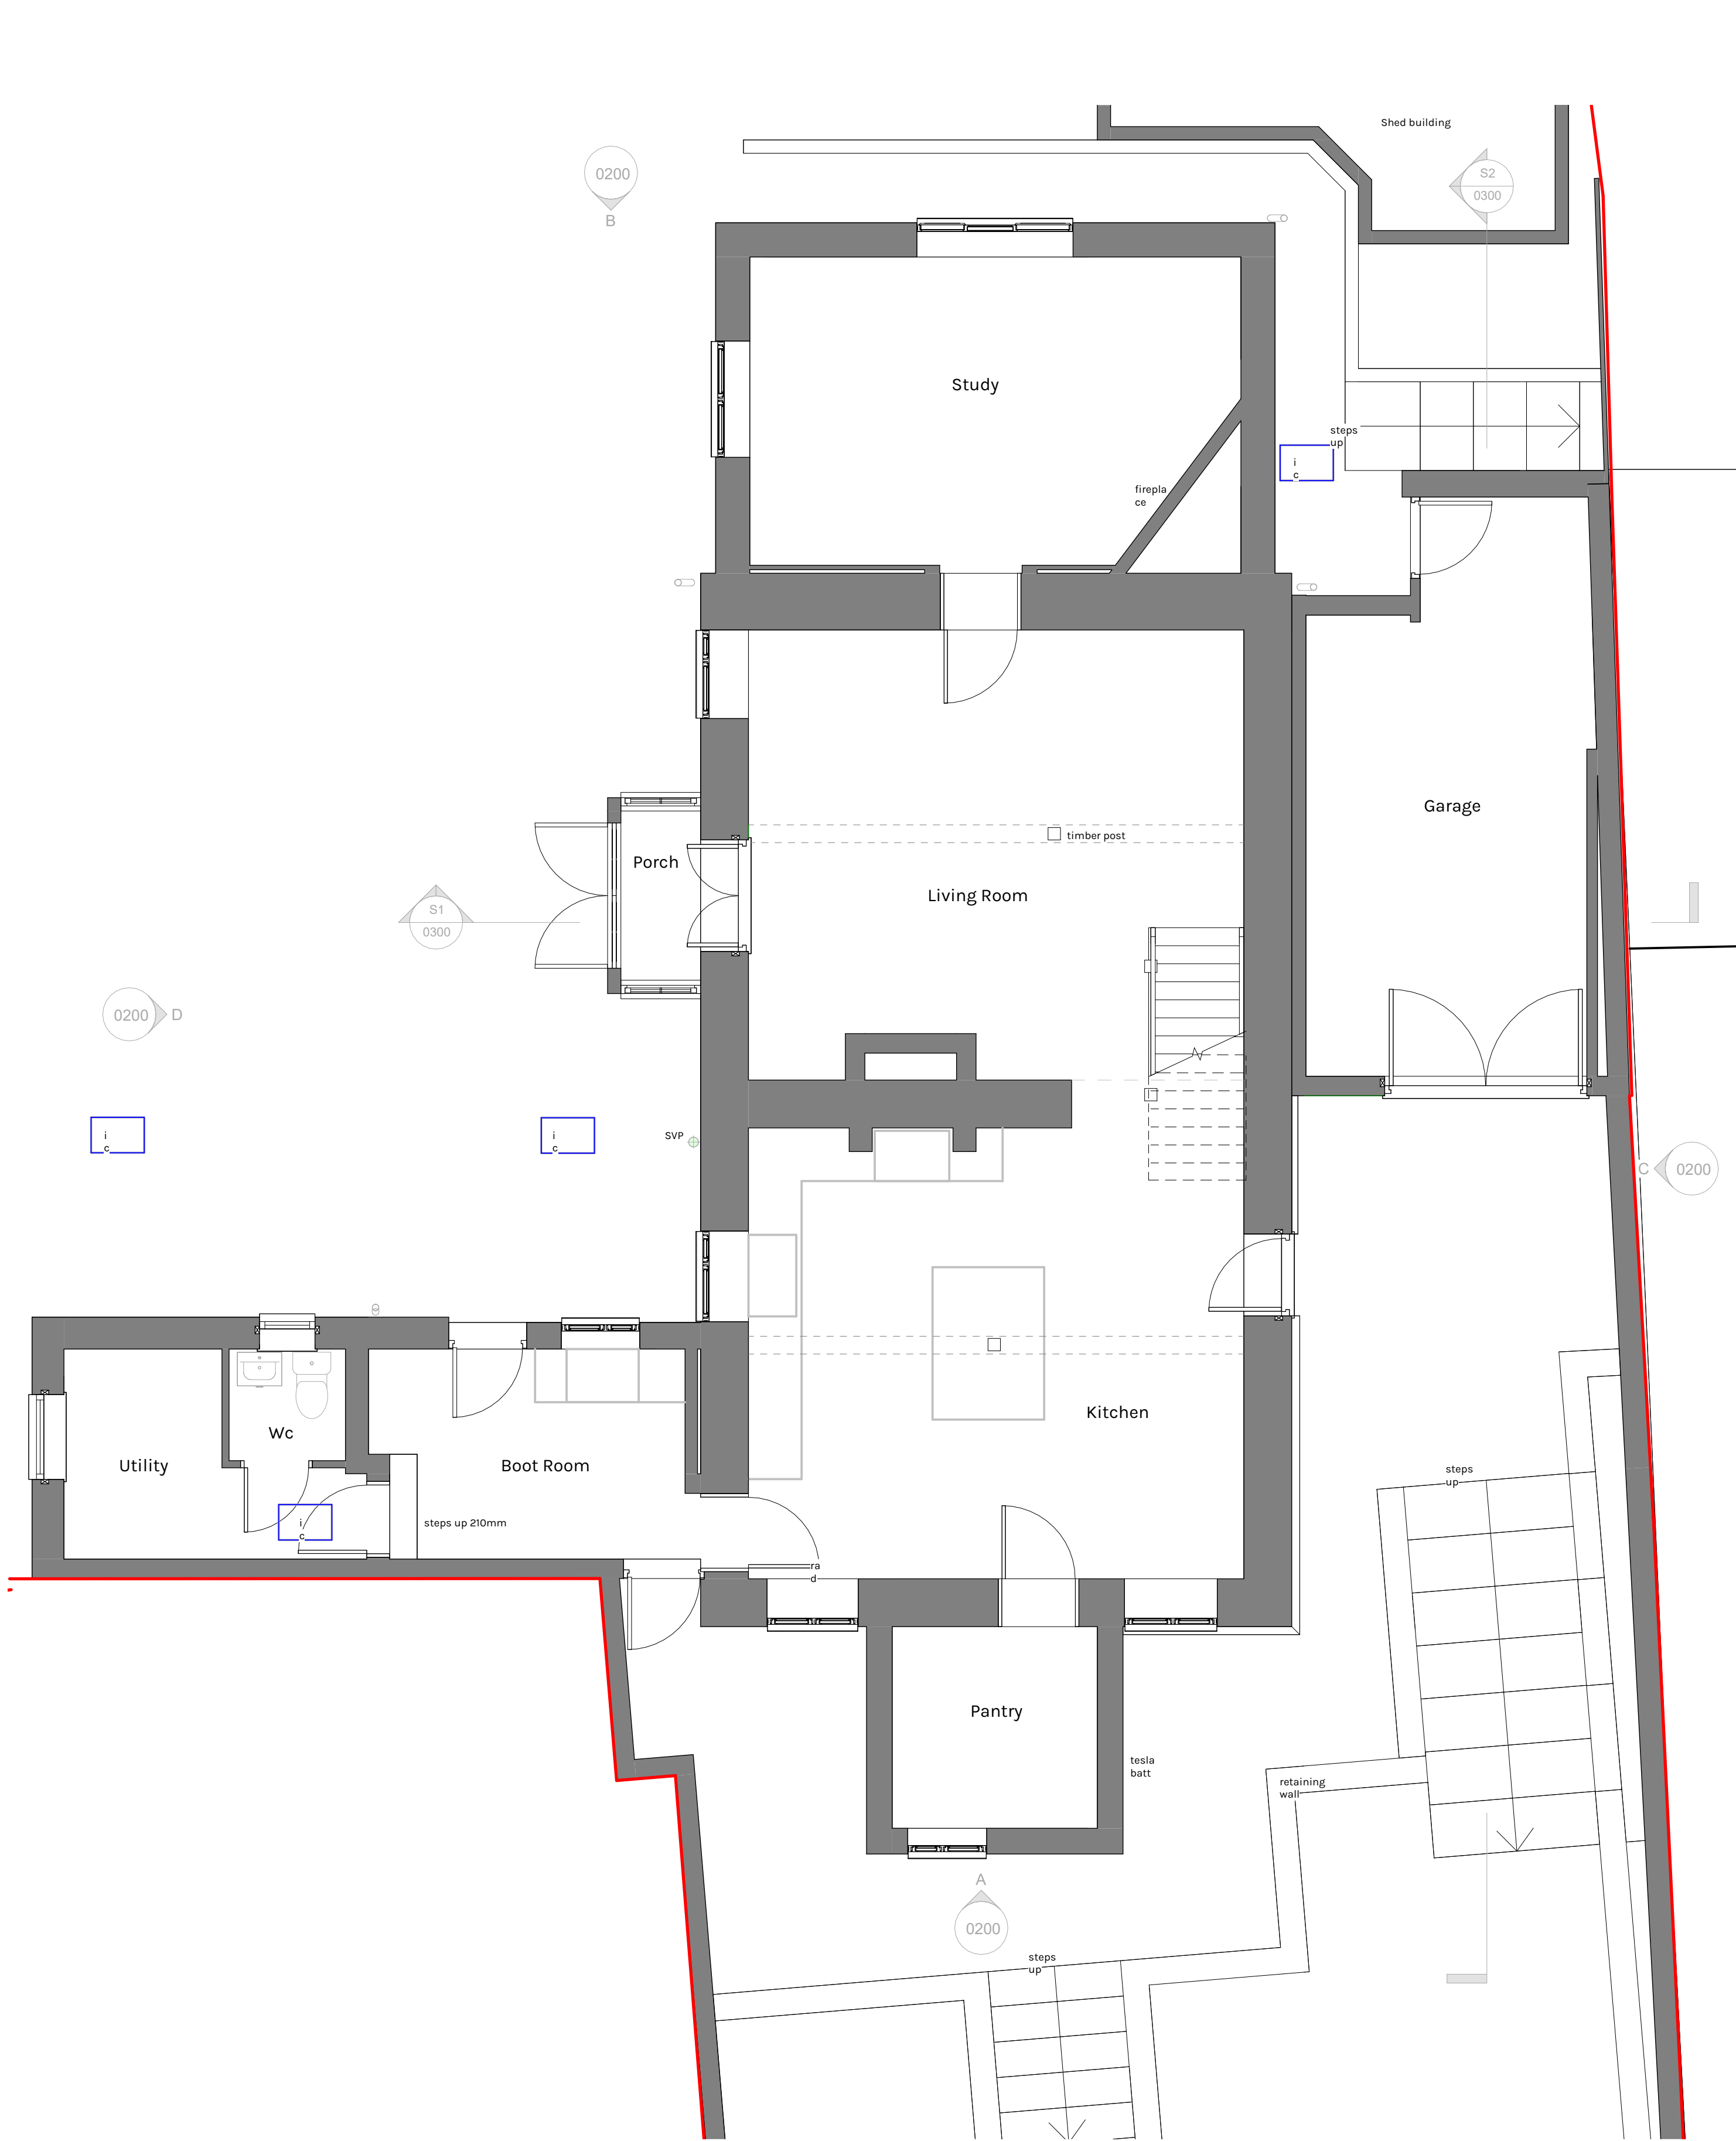


00 Ground Floor Plan

1:50

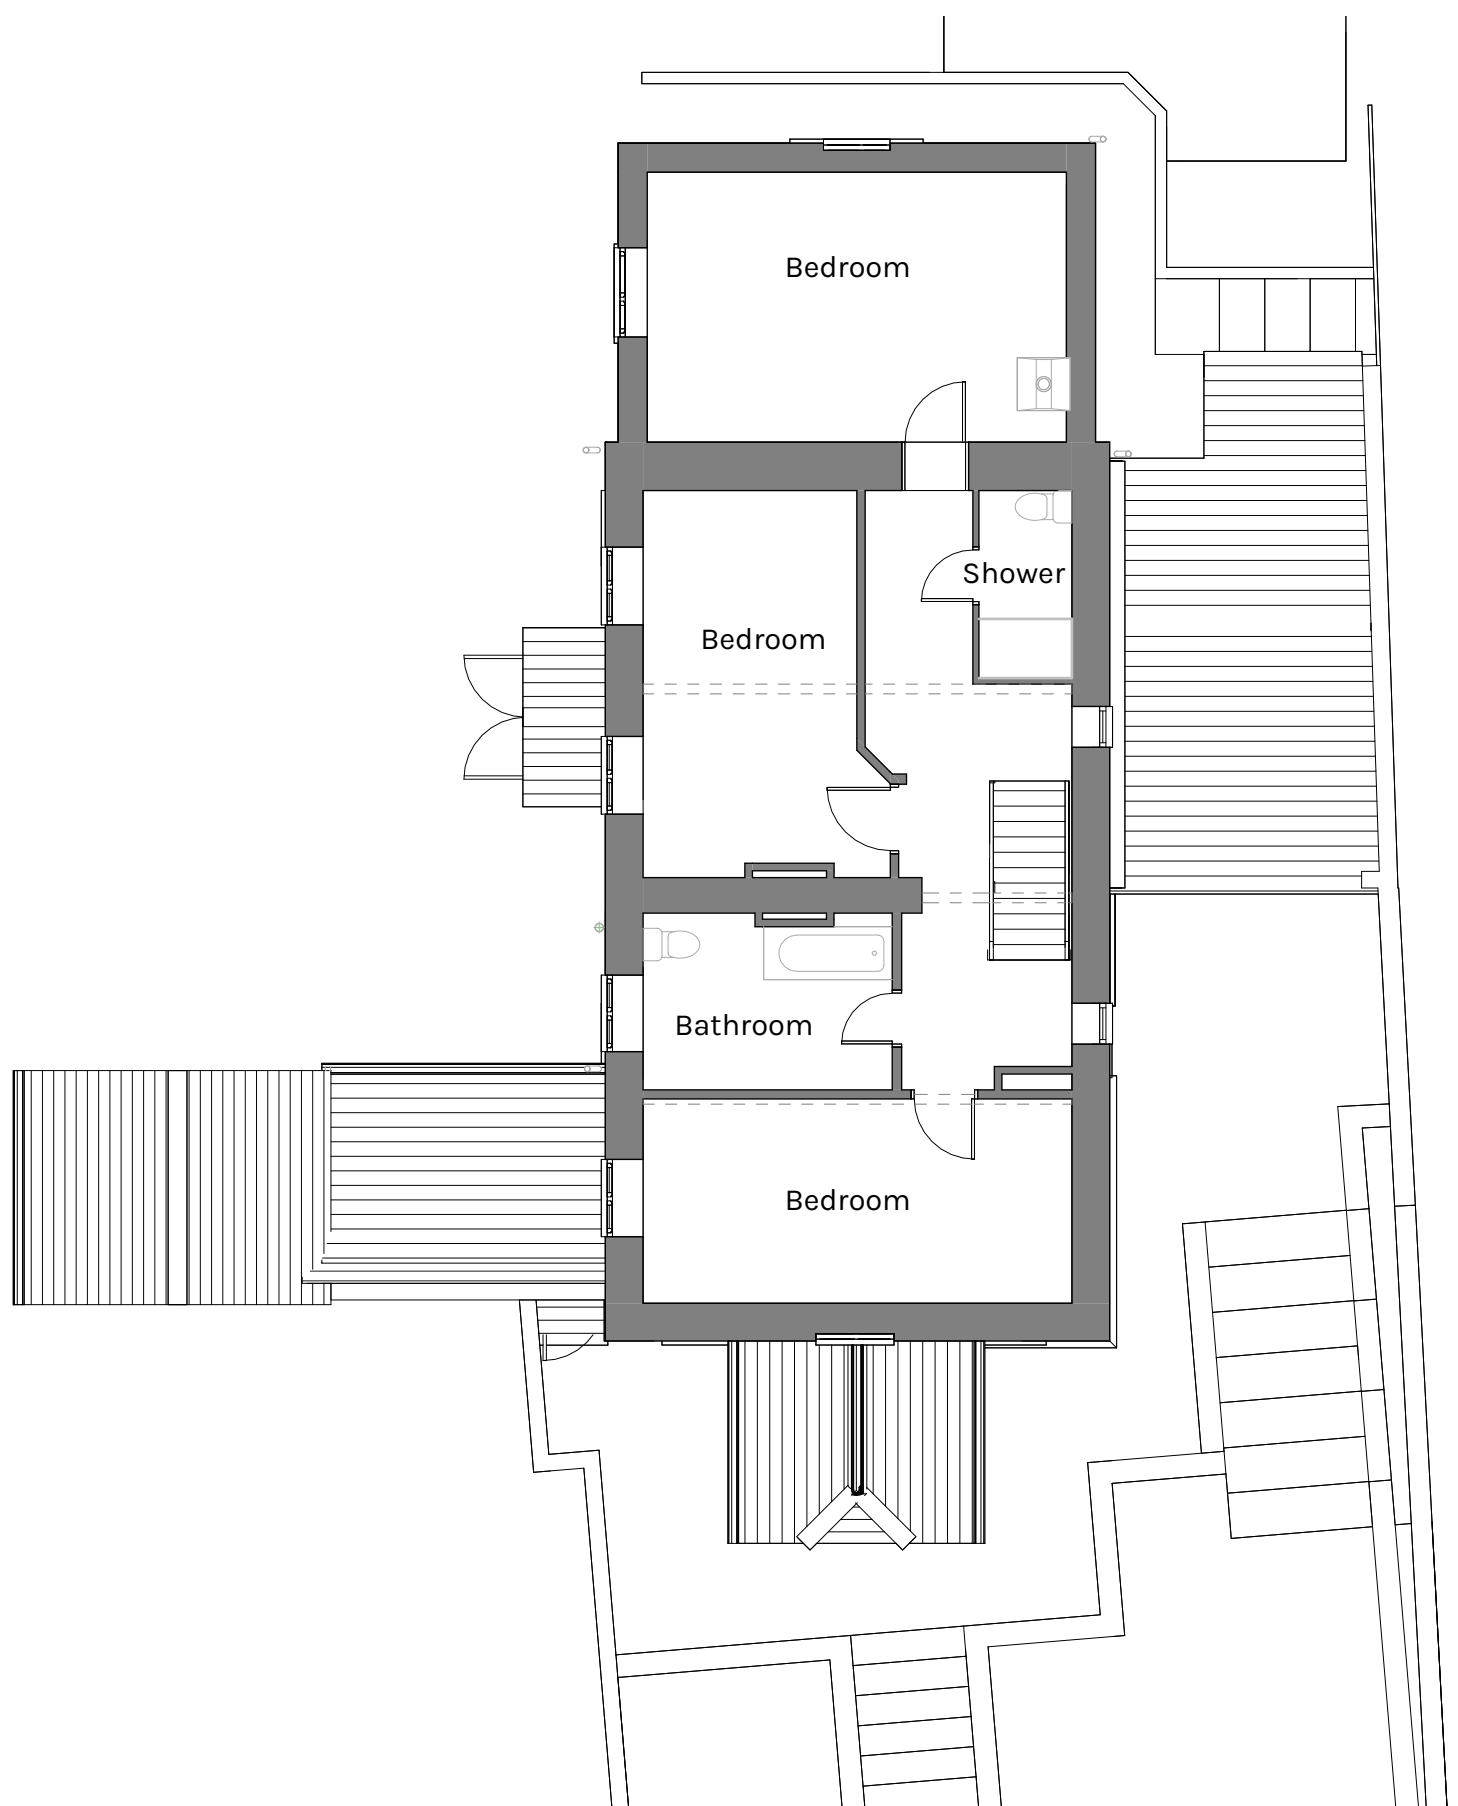 


01 First Floor Level

1:100

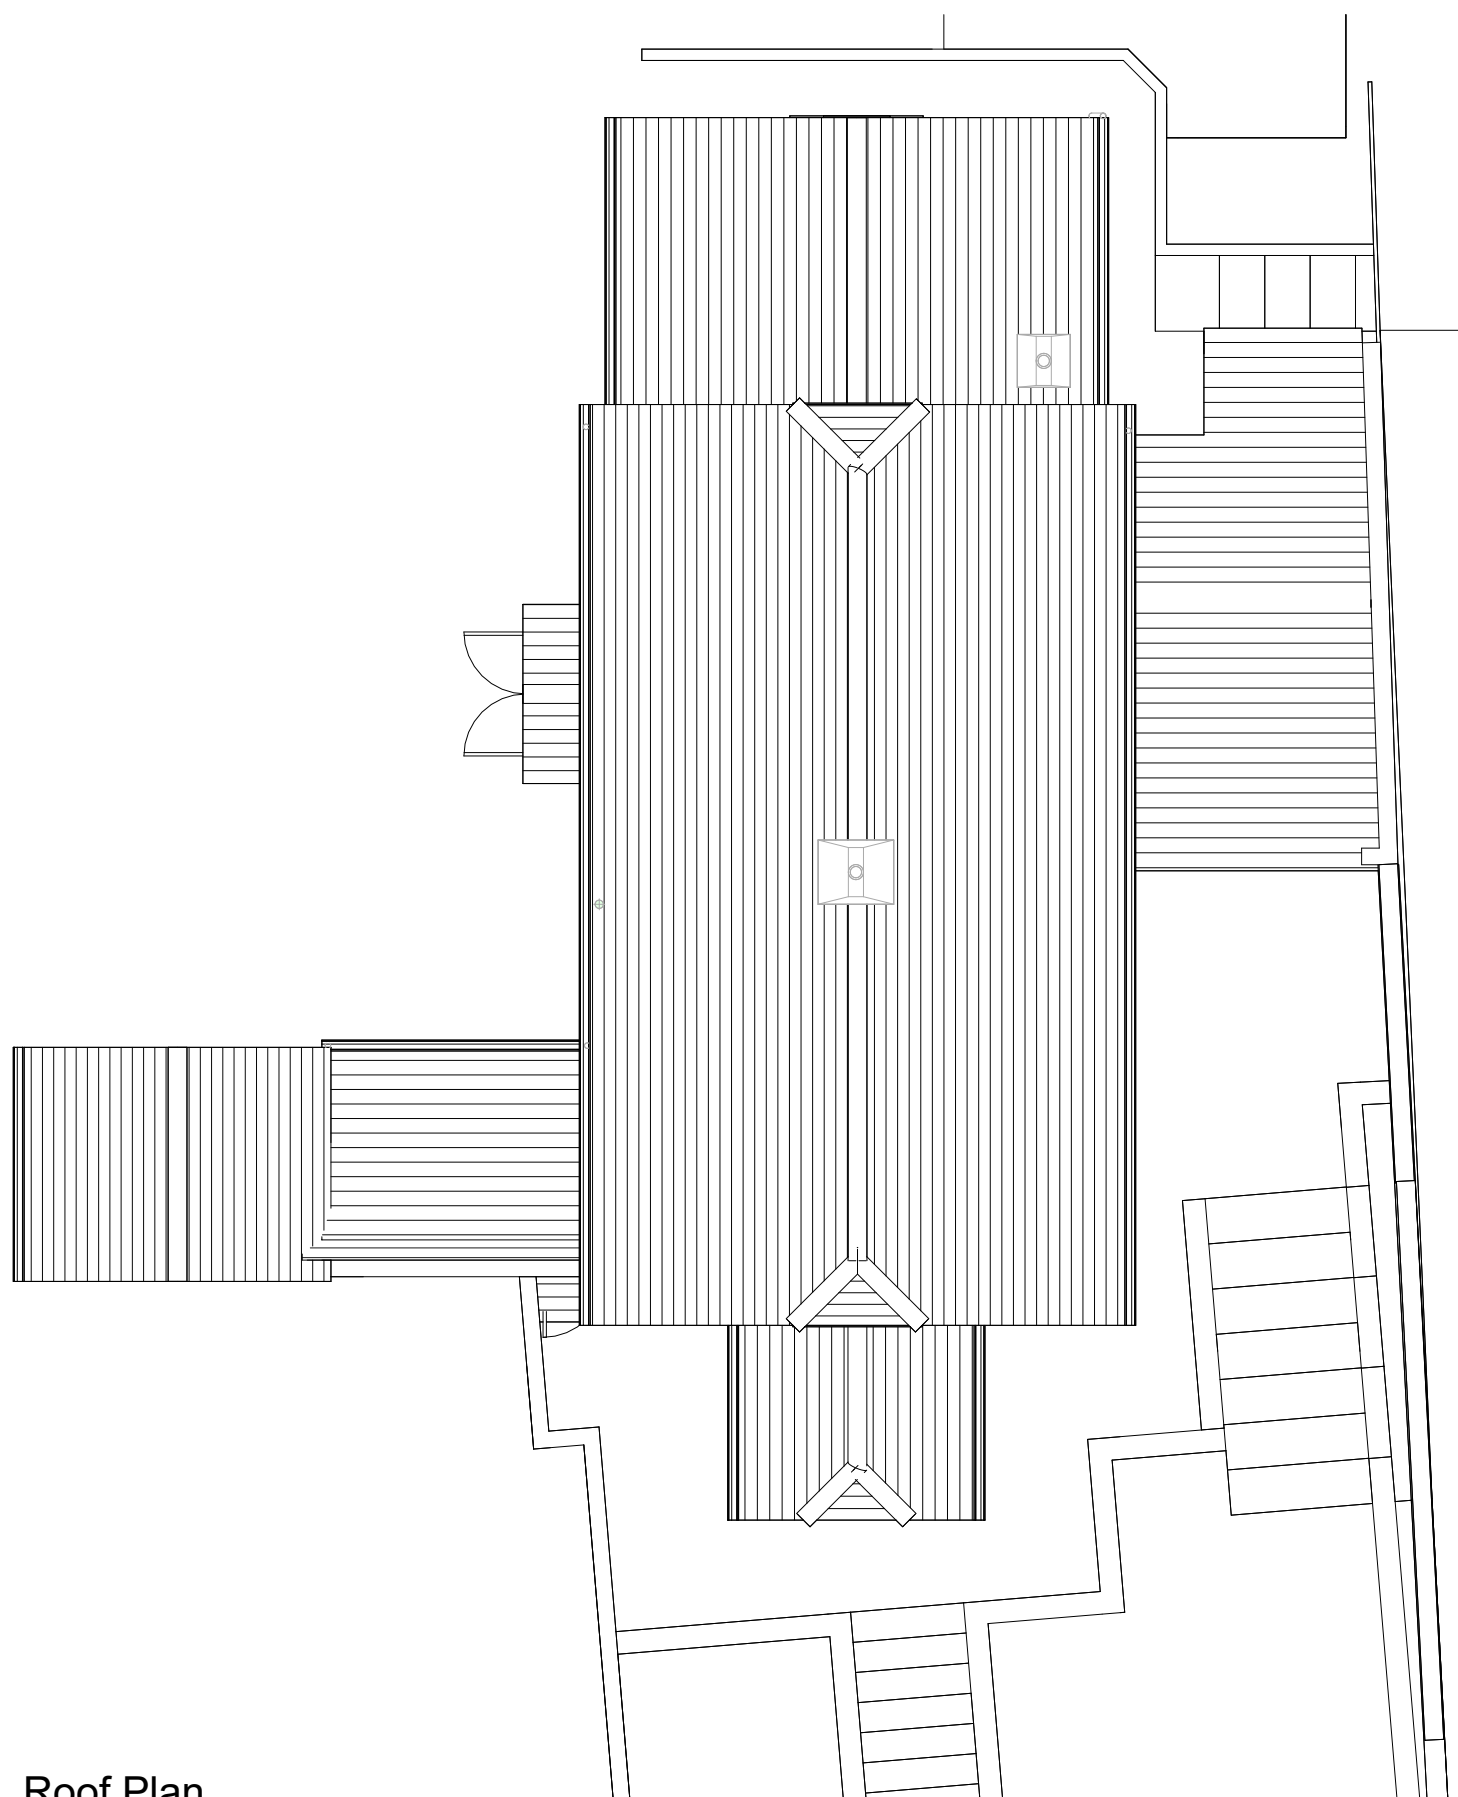


02 Roof Plan

1:100

 

PL	P01	25.04.22	Planning Issue	REVISED BY
STATUS	REV	DATE	DESCRIPTION	MC
CLIENT				CHECKED BY
Mr & Mrs Aldridge				ZW
45 Chitterne Rd, Codford, Warminster				ORIGINATOR NO
BA12 OPG				SZ721
CONSULTANT				

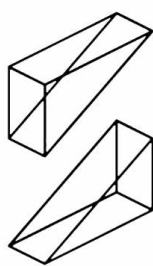

ARCHITECTURAL
SERVICES



21 Langley Road Trowbridge Wiltshire BA14 0LL

Tel: 01225 342837

Mobiles: 07831 817906 & 07789 744420

PROJECT

Garage Conversion & Extension (Inc. new front porch)

45 Chitterne Rd, Codford, Warminster

DRAWING TITLE

Existing Plans

SUITABILITY STATUS	SCALE
PL : PLANNING	As indicated @
YEAR DESIGNER PROJECT NUMBER SHEET NUMBER	REVISION
26-SZ-721-0100	A1 P01