




Doward Southampton Road

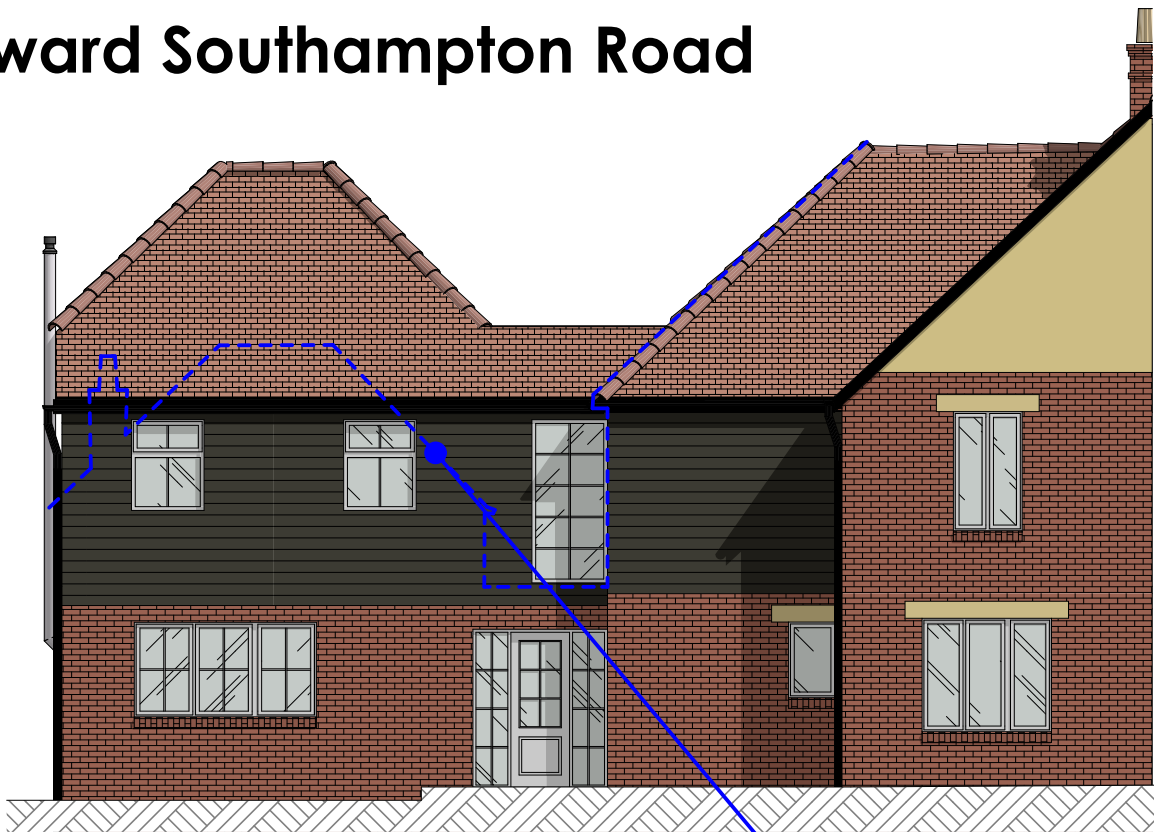


Proposed North Elevation Scale 1:100

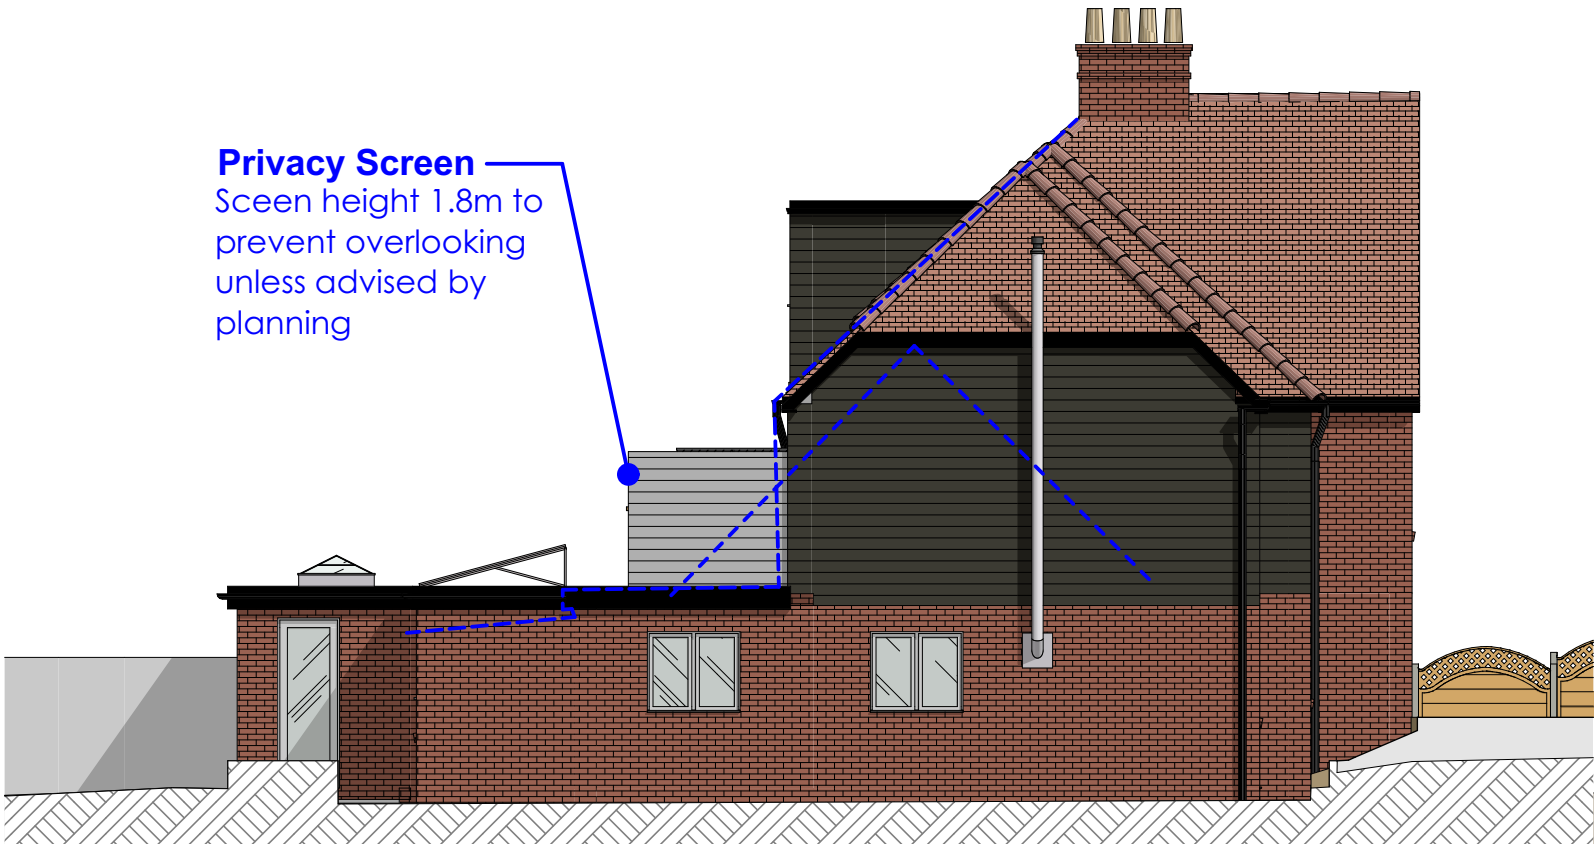

Proposed East Elevation Scale 1:100

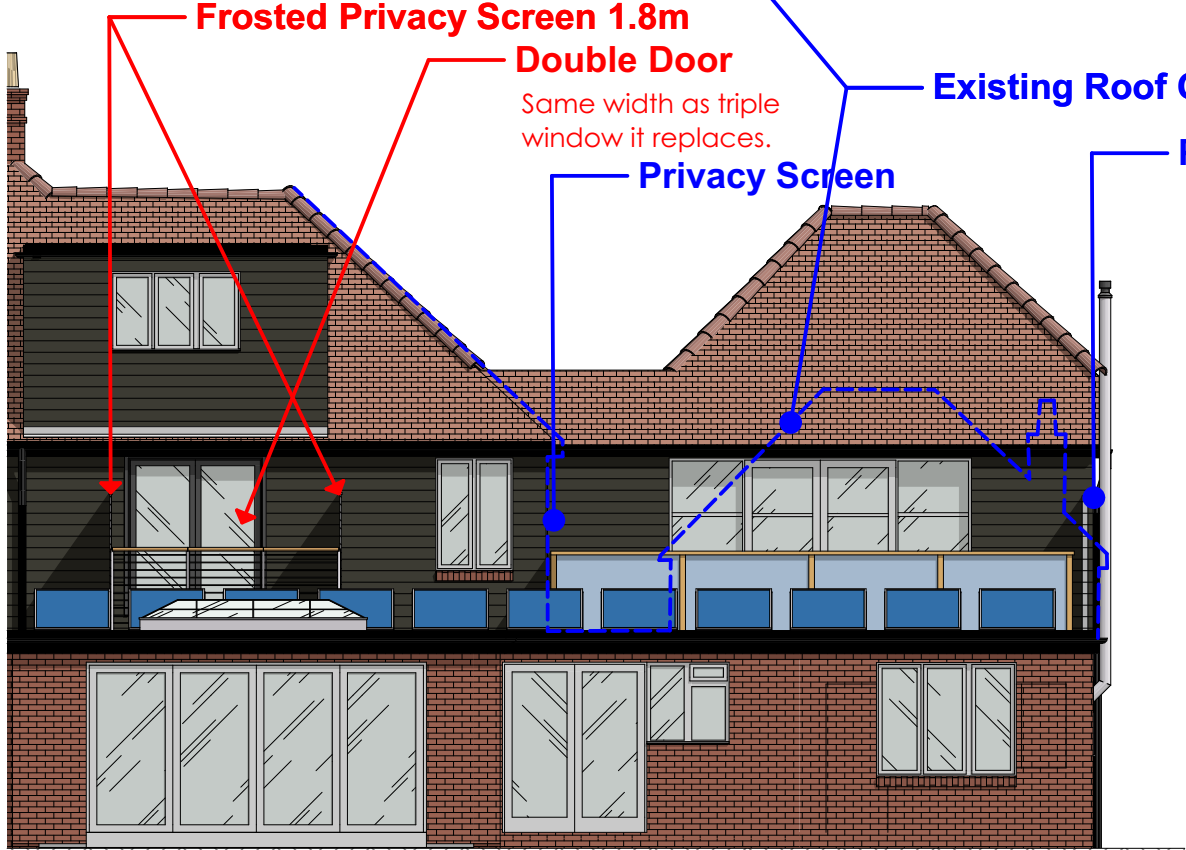

Proposed South Elevation Scale 1:100

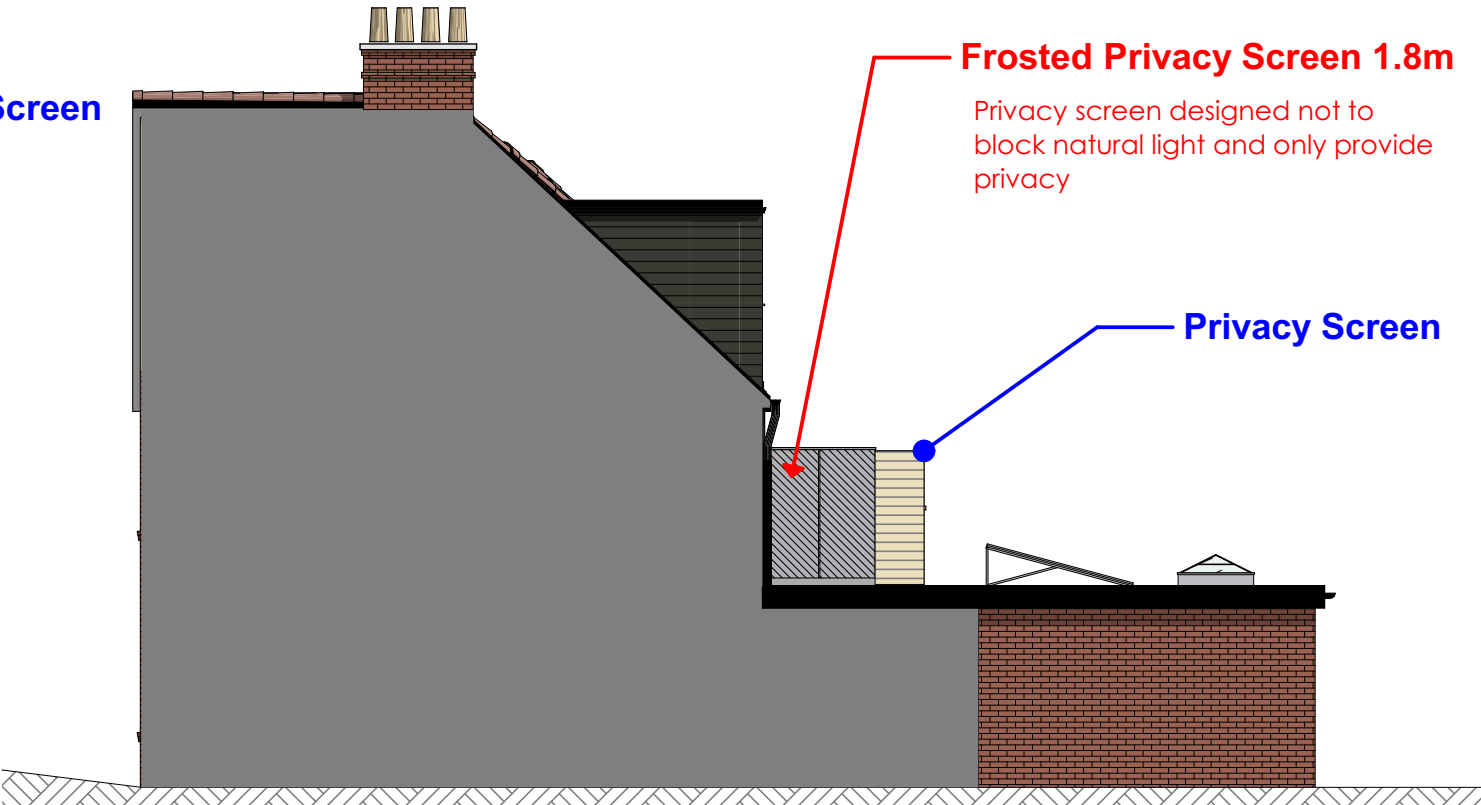

Proposed West Elevation Scale 1:100