


Responsibility is not accepted for errors made by others in scaling from this drawing. All construction information should be taken from figure dimensions only.

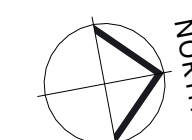


NOT

BUILDING SURVEY OF EXISTING IS NON CONCLUSIVE, PLEASE ENSURE THAT ALL MEASUREMENTS ARE TAKEN FROM SITE. CONTRACTOR TO CHECK ALL DIMENSIONS AND REPORT ALL ERRORS AND OMISSIONS TO THE ENGINEER. ANY DIMENSIONS SHOWN ARE IN MM.


KEY

— Denotes Site Boundary Line


— Denotes Site Drainage, Manhole/Inspection Chamber

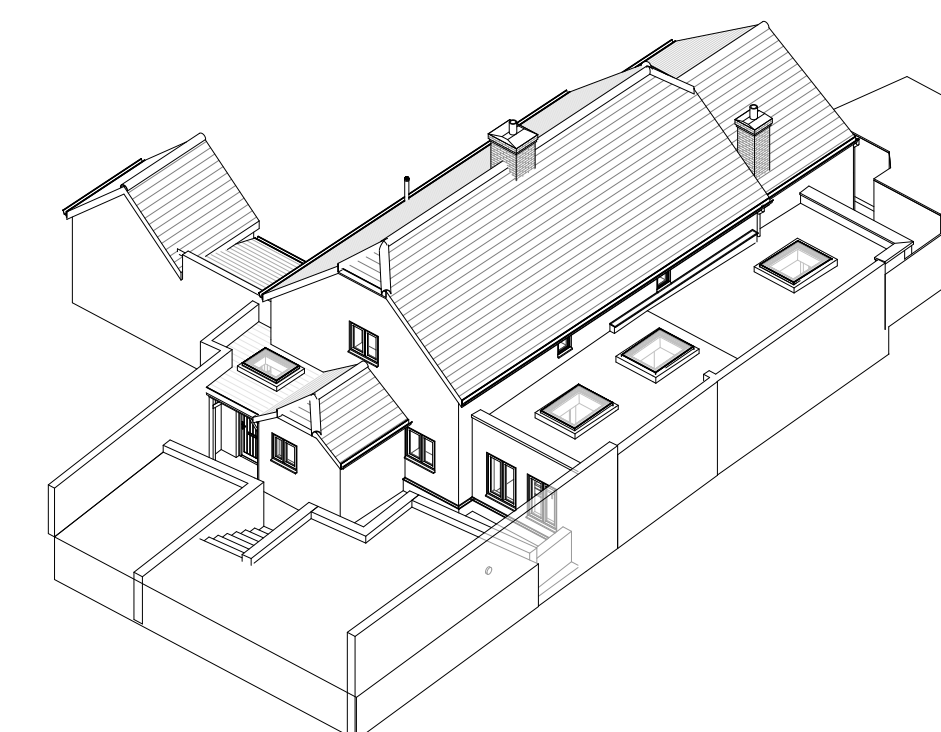


Proposed AXO

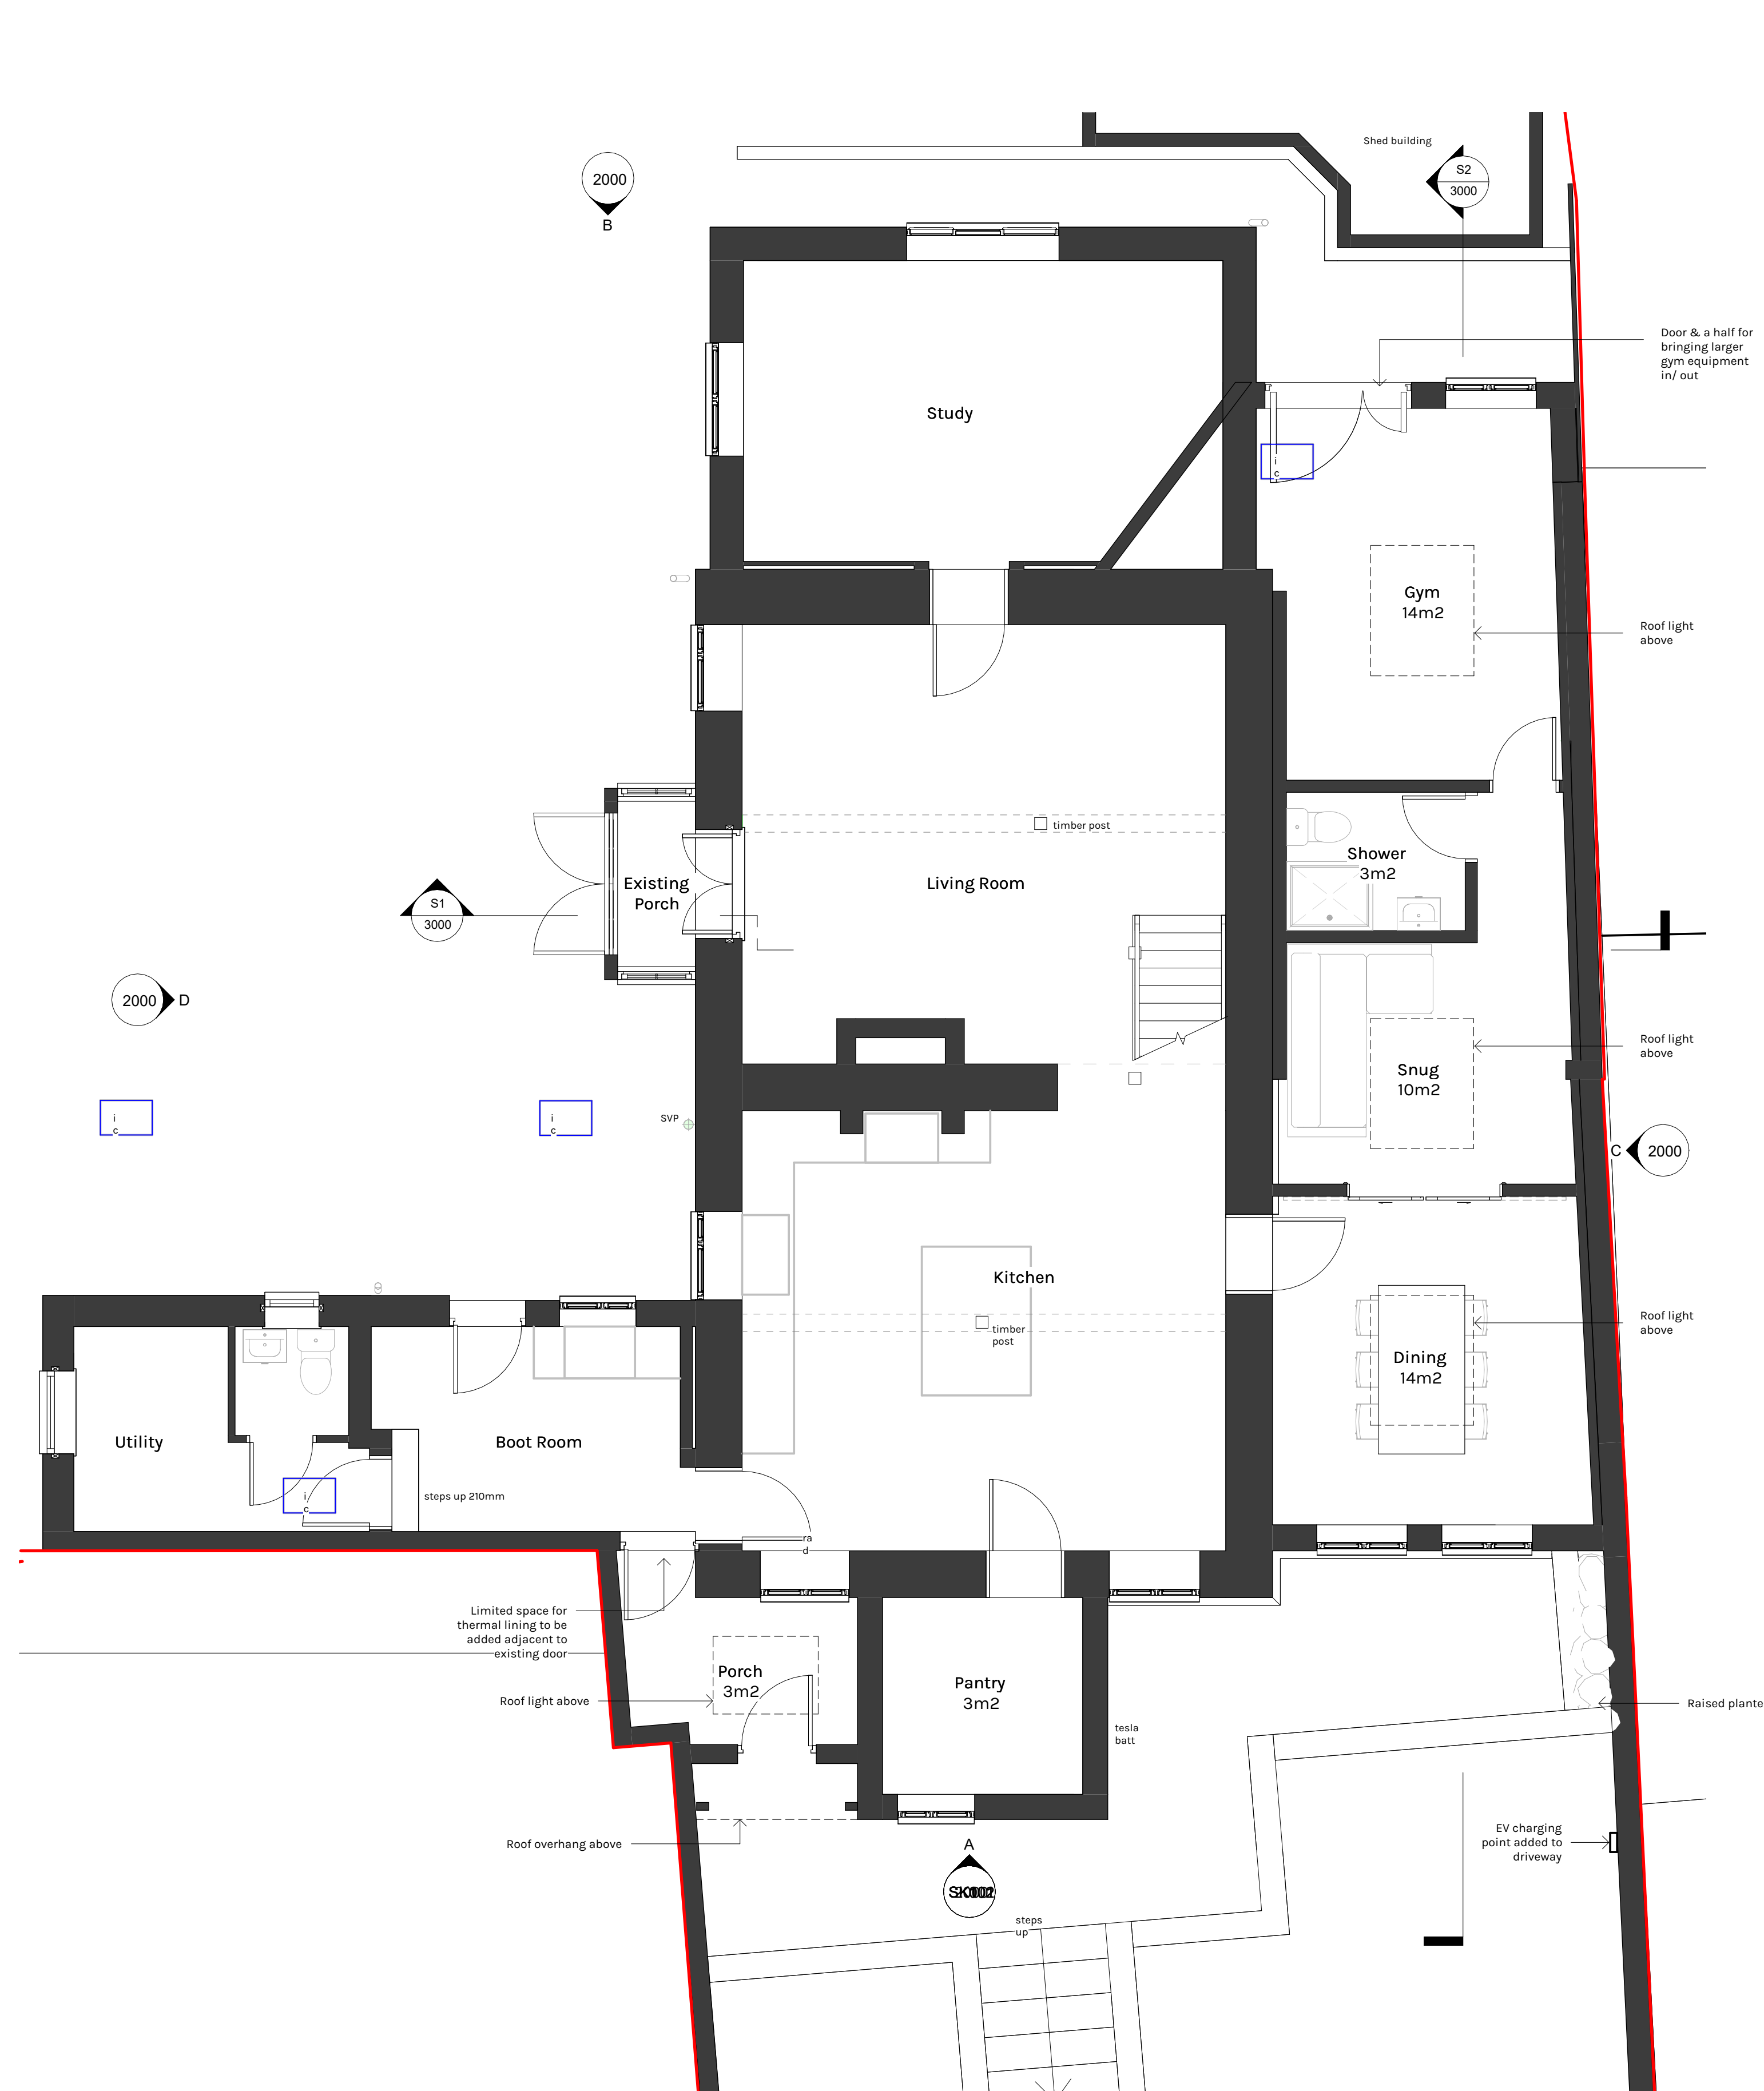

00 Proposed Ground Floor Plan
1:50

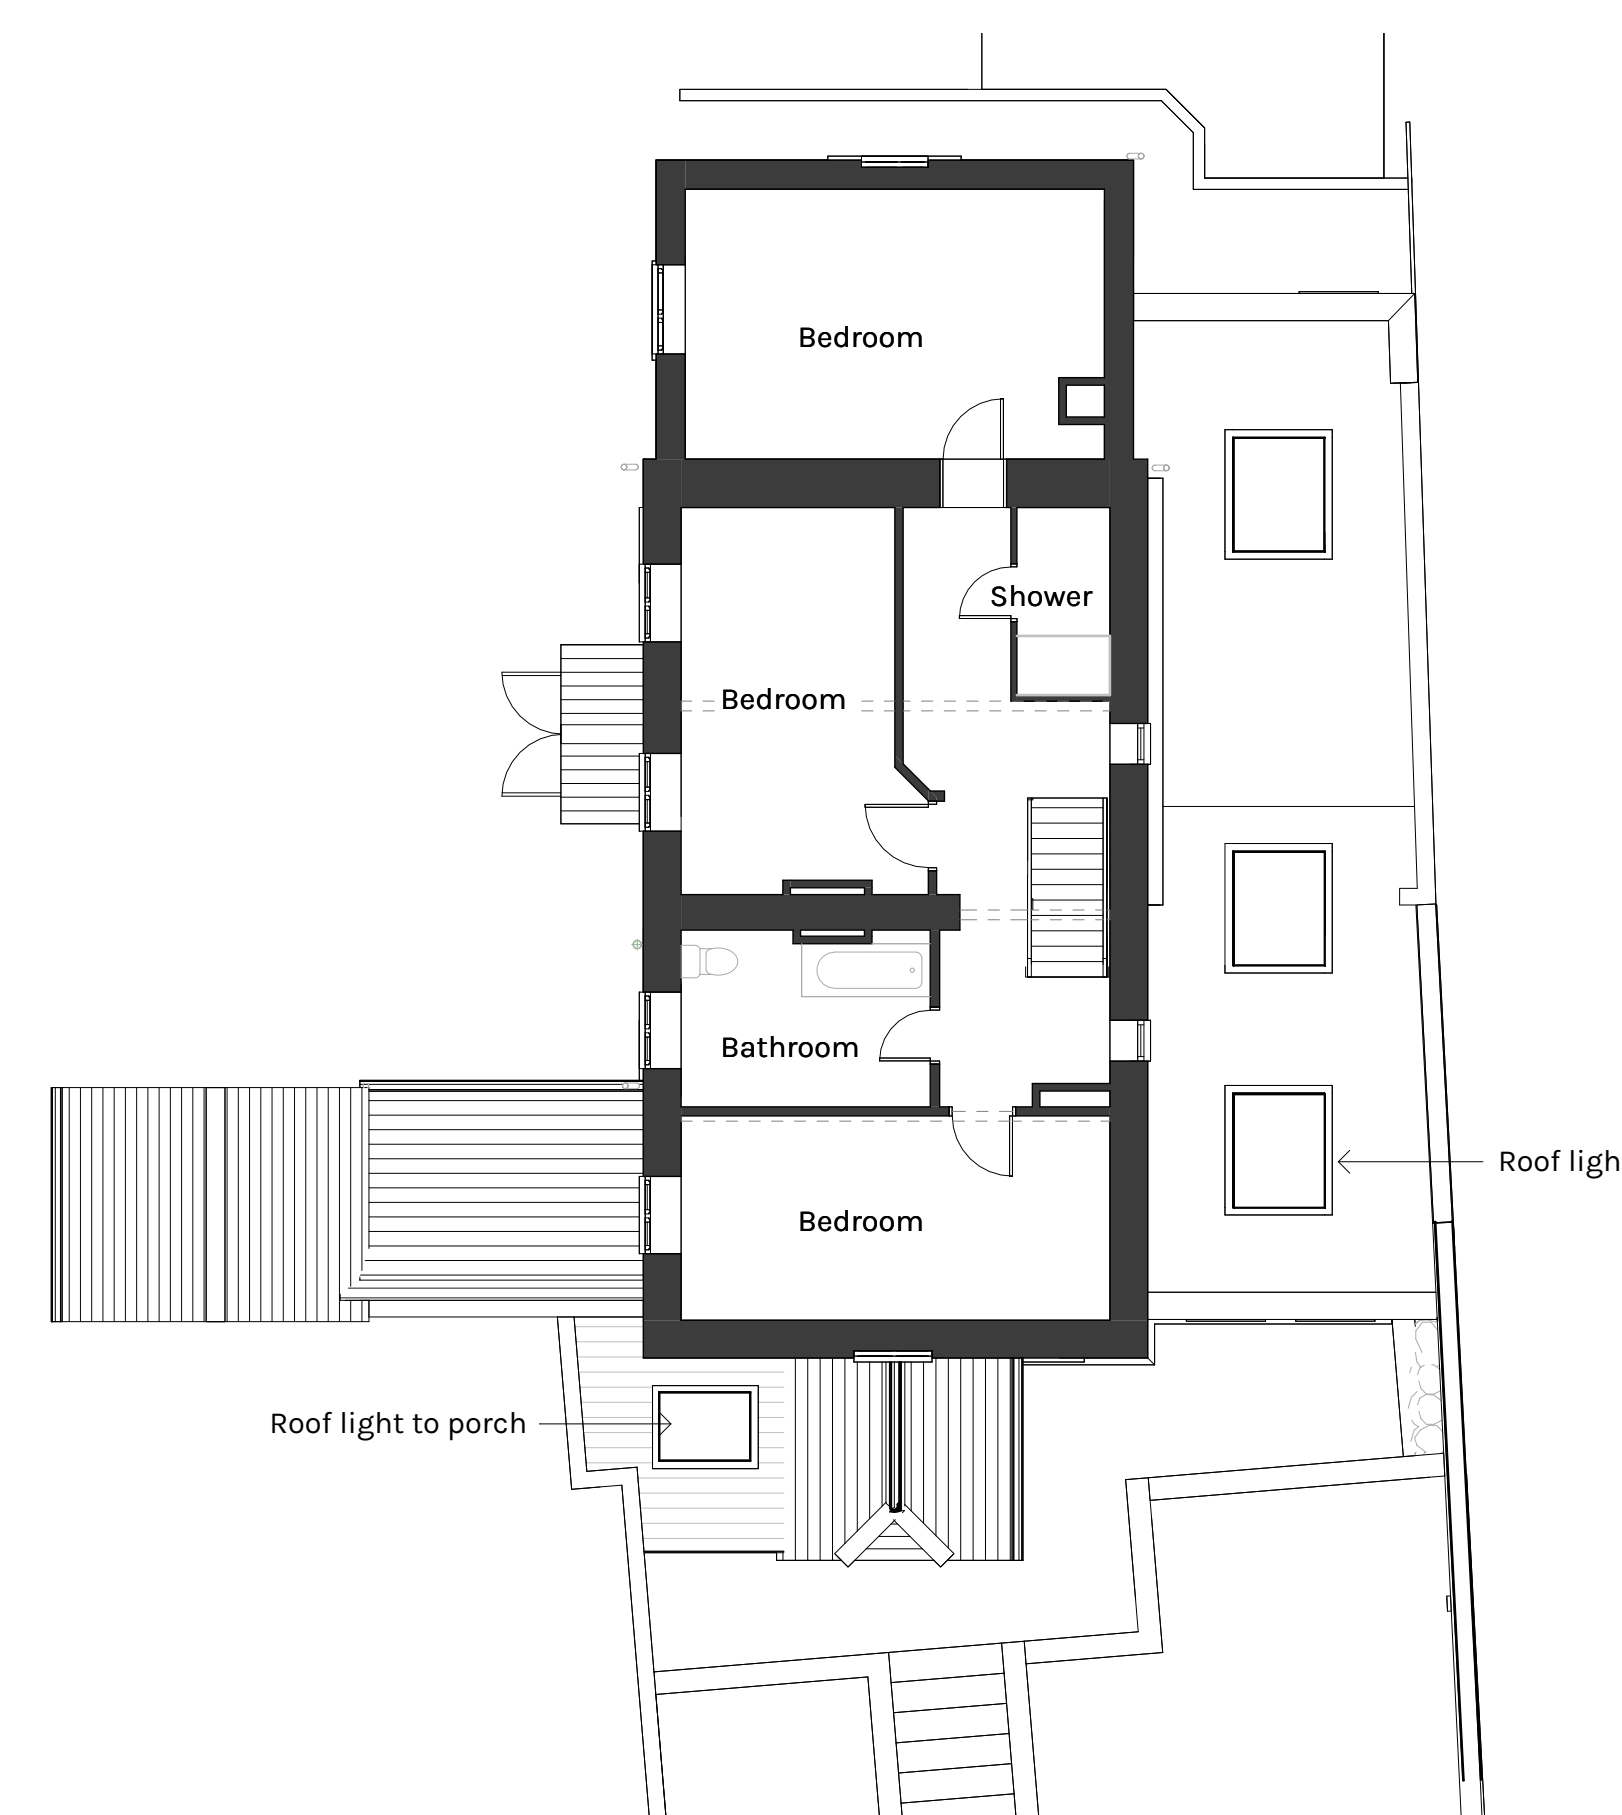


01 Proposed First Floor Level
1:100

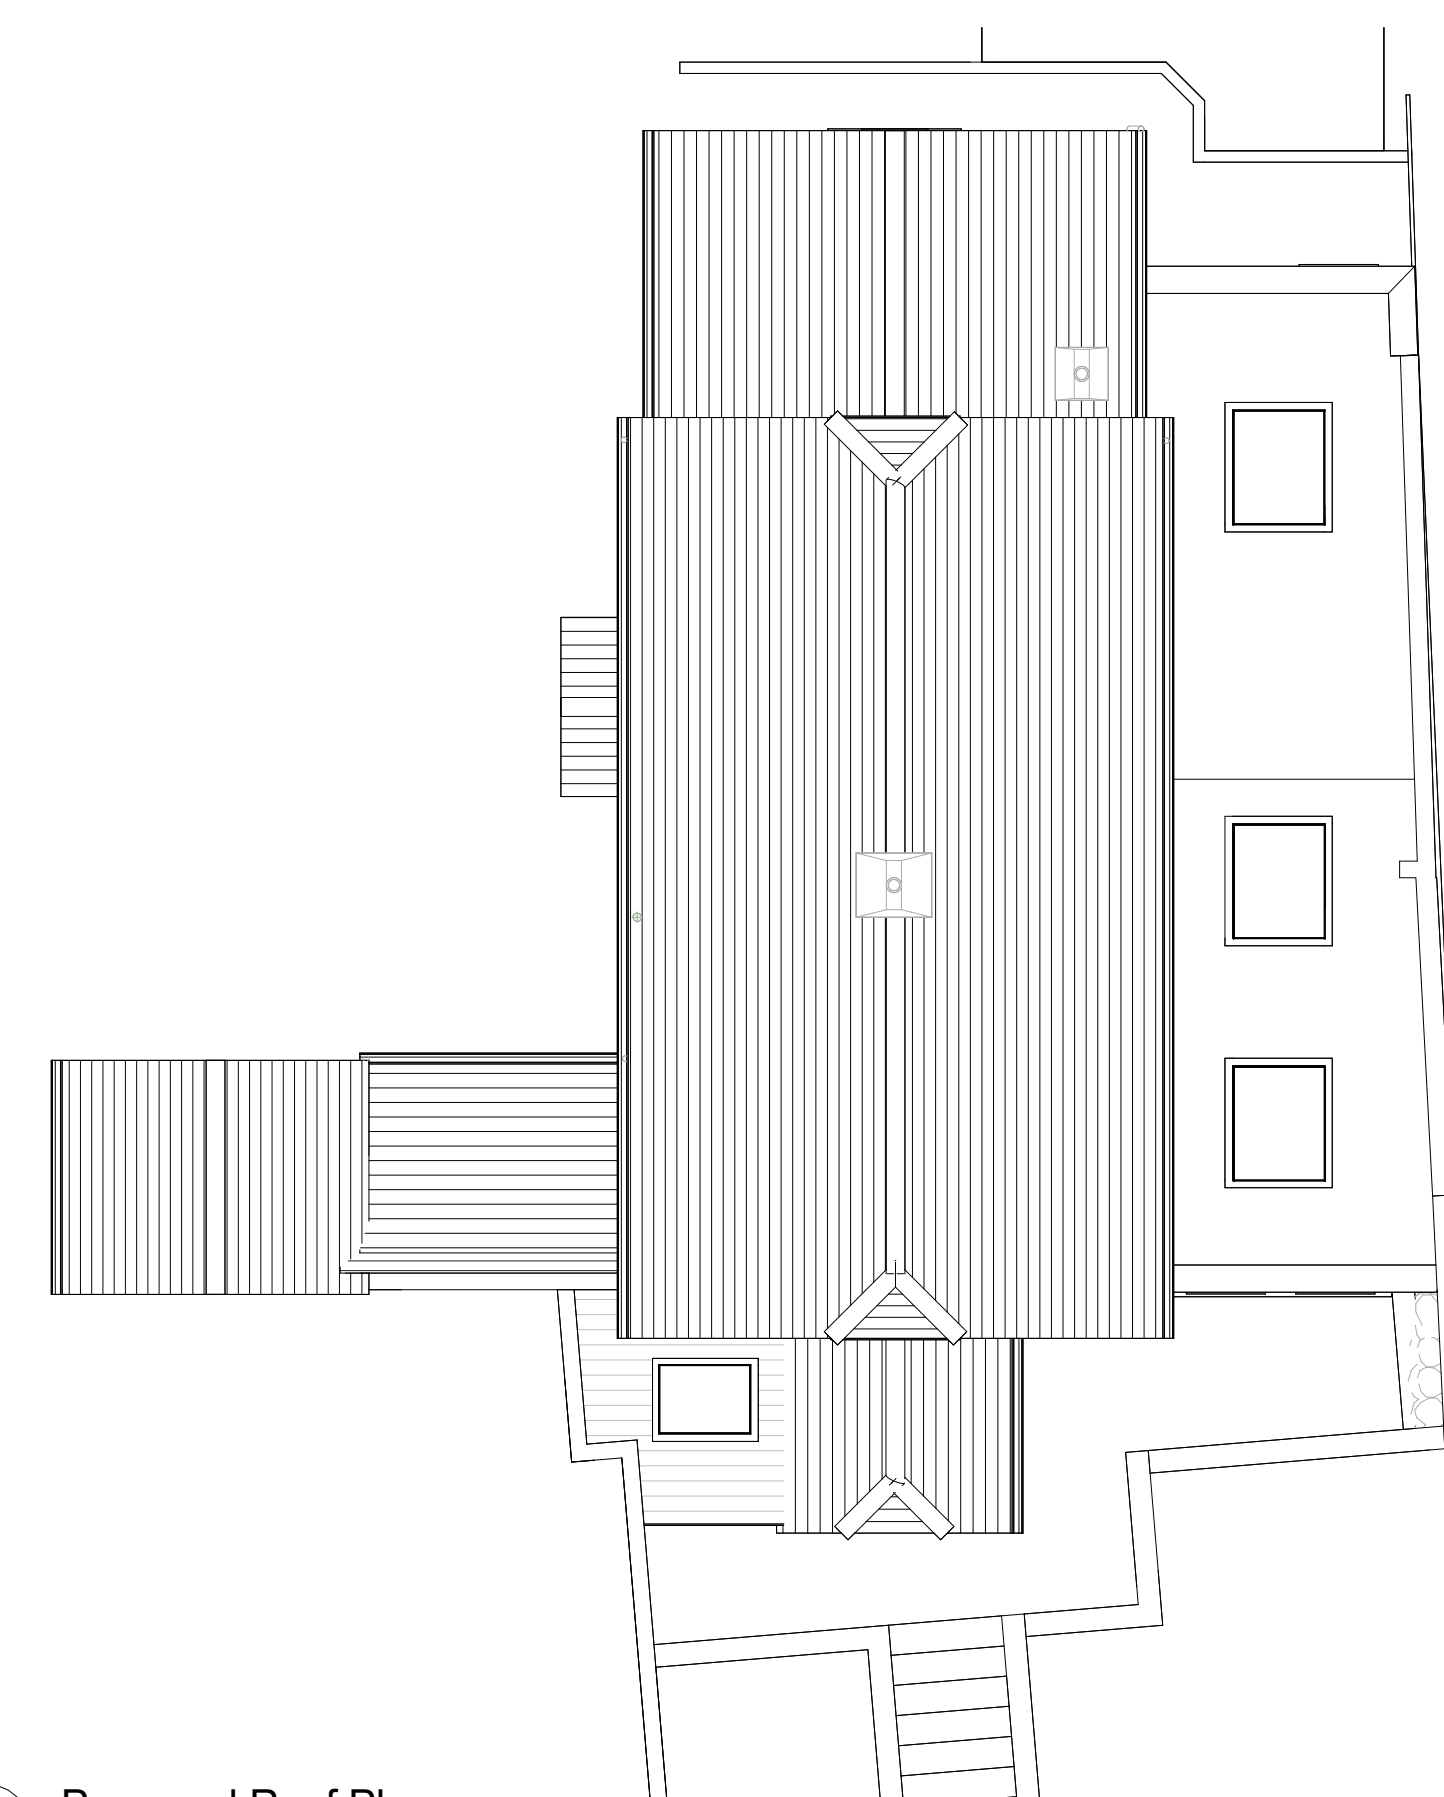

02 Proposed Roof Plan
1:100



PL	P01	25.04.22	Planning Issue
[STATUS]	REV	DATE	DESCRIPTION
CLIENT			REVISED
Mr & Mrs Aldridge			CHECKED
			ORIGINATOR
45 Chitterne Rd, Codford, Warminster			SZ
BA12 0PG			
CONSULTANT			

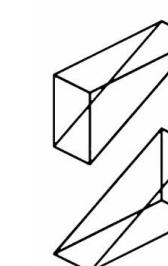ARCHITECTURA
SERVICES

21 Langley Road Trowbridge Wiltshire BA14 0LL
Tel: 01225 342837

PROJECT
Garage Conversion & Extension (Inc. new front porch)
45 Chitterne Rd, Codford, Warminster

DRAWING TITLE

Proposed Plans

SUITABILITY STATUS		SO
PL : PLANNING		A
		indicated
YEAR DESIGNER PROJECT NUMBER SHEET NUMBER		REVISION
26-SZ-721-1000		F