




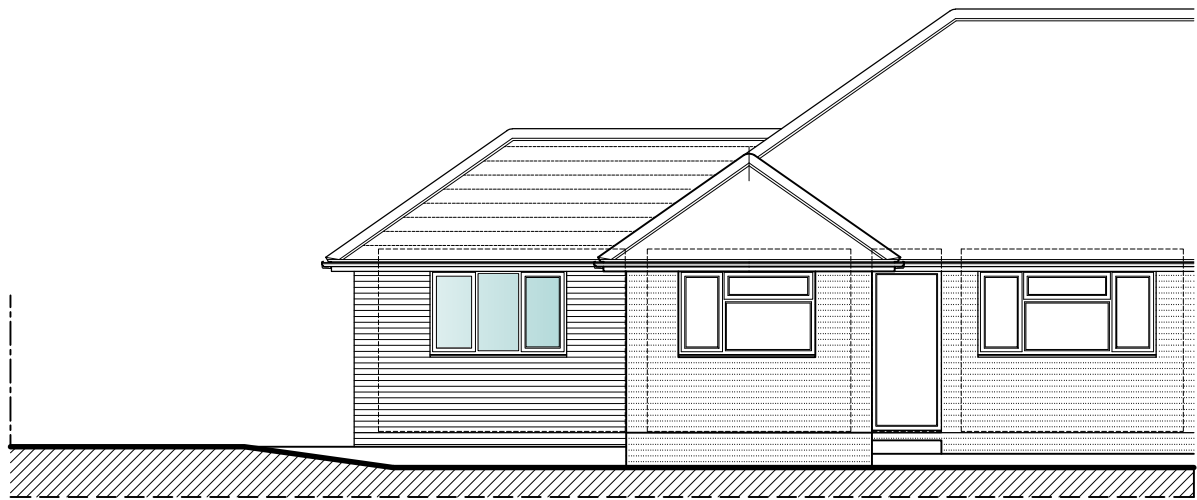


FRONT ELEVATION

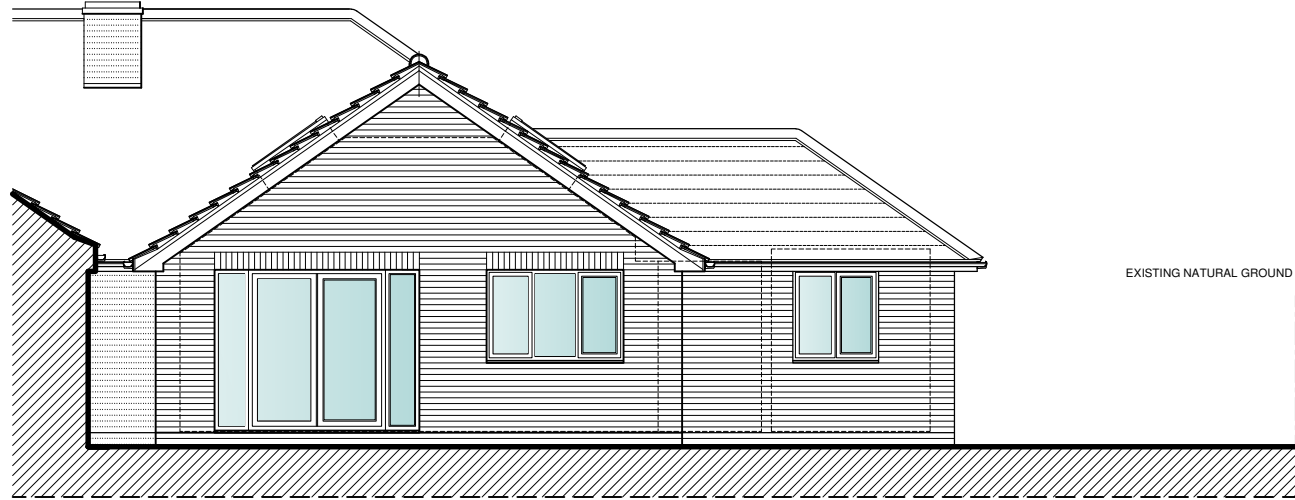


REAR ELEVATION

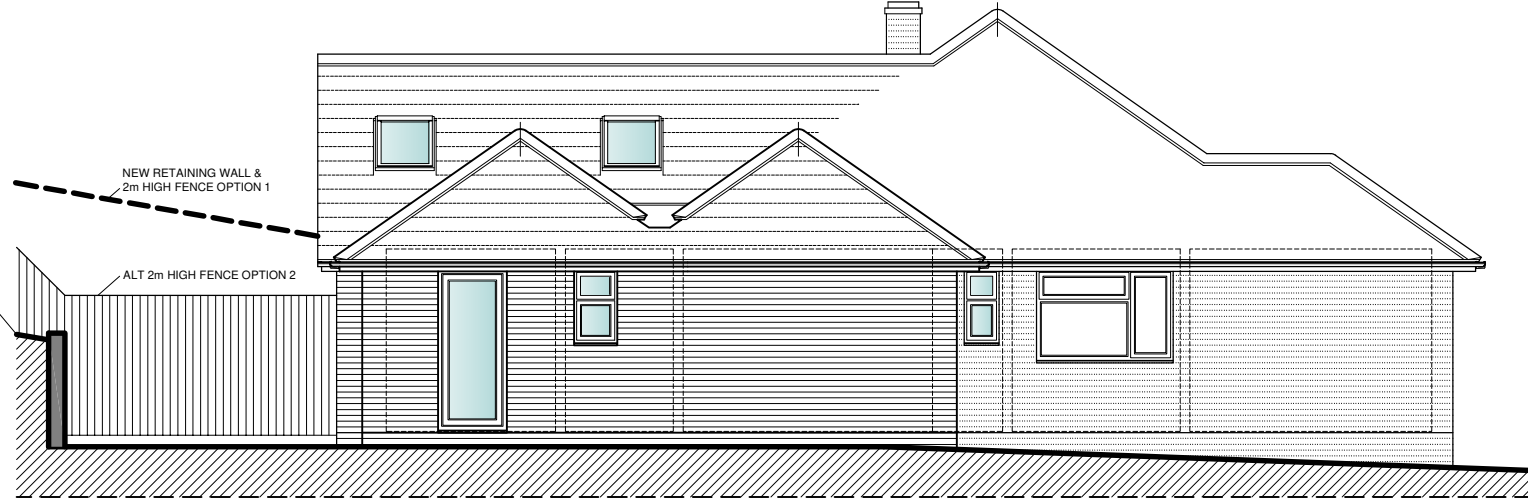


SIDE ELEVATION

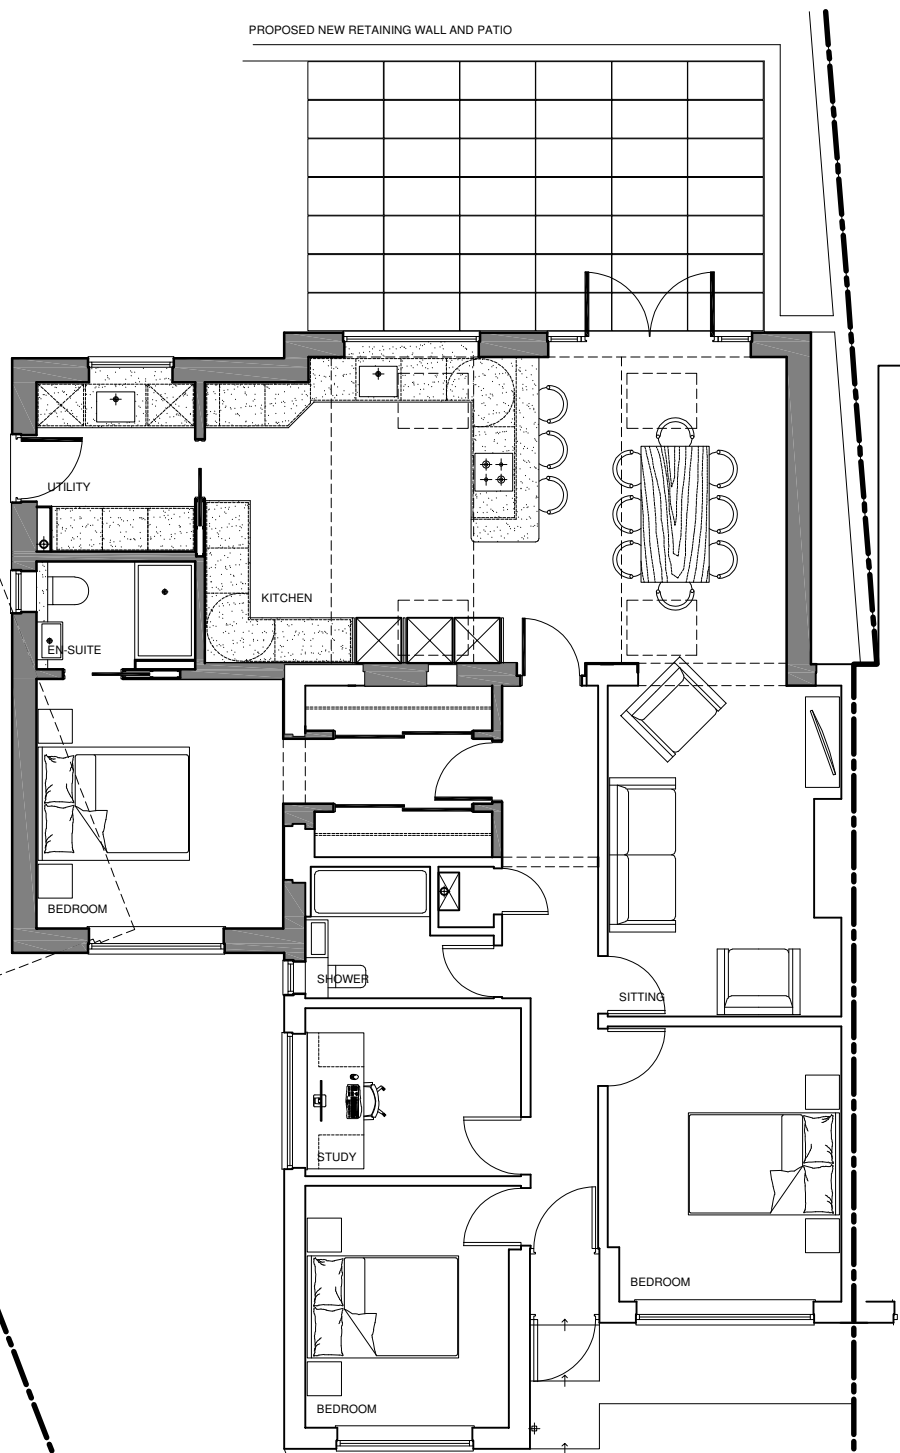

GROUND FLOOR PLAN

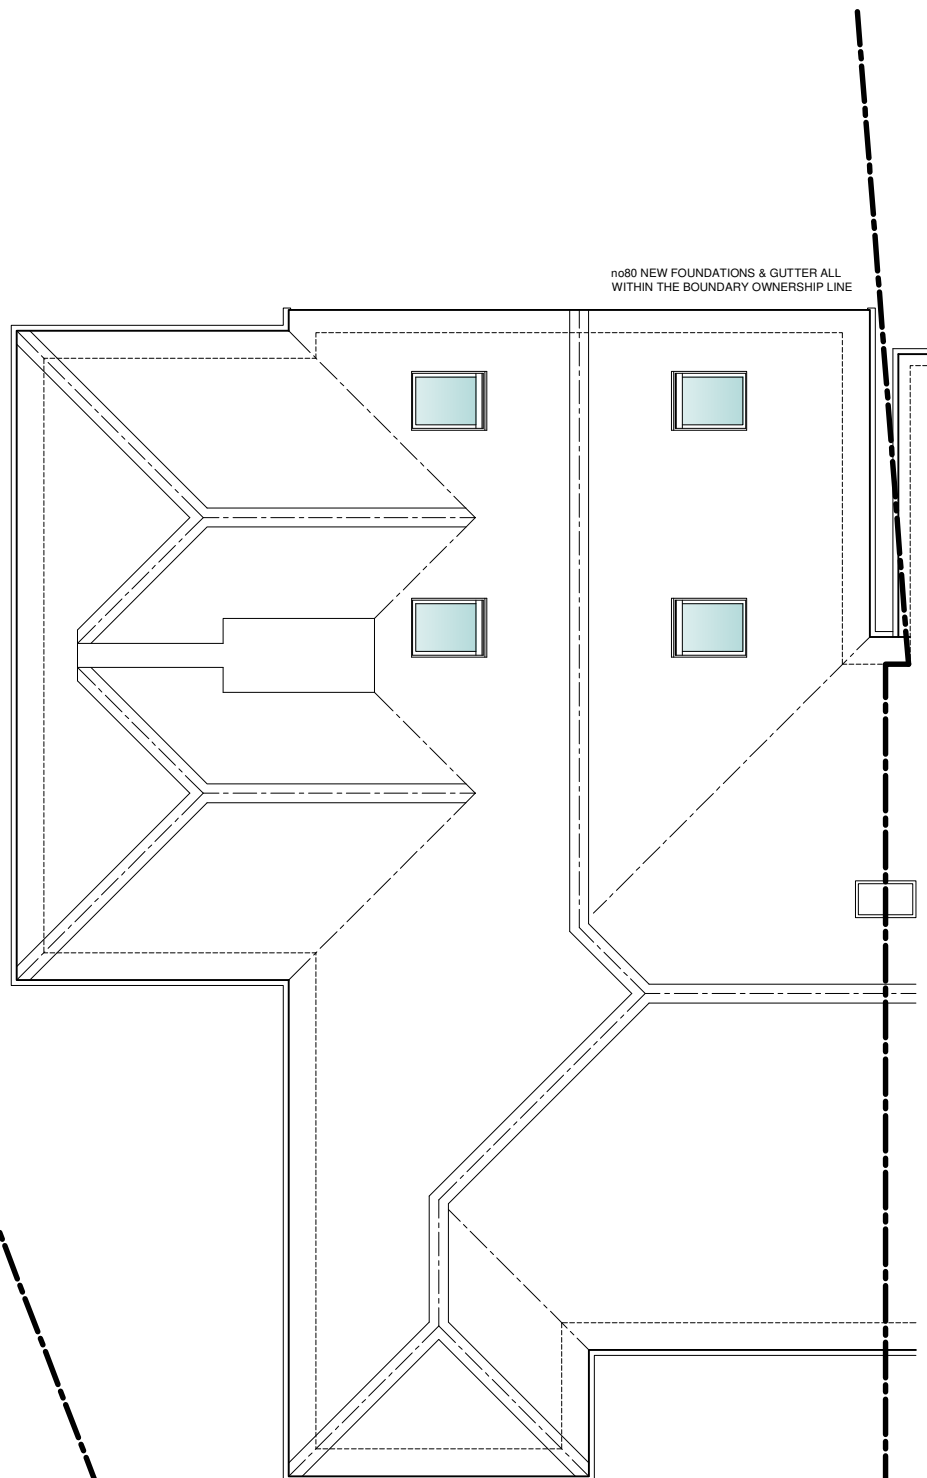

FIRST FLOOR PLAN

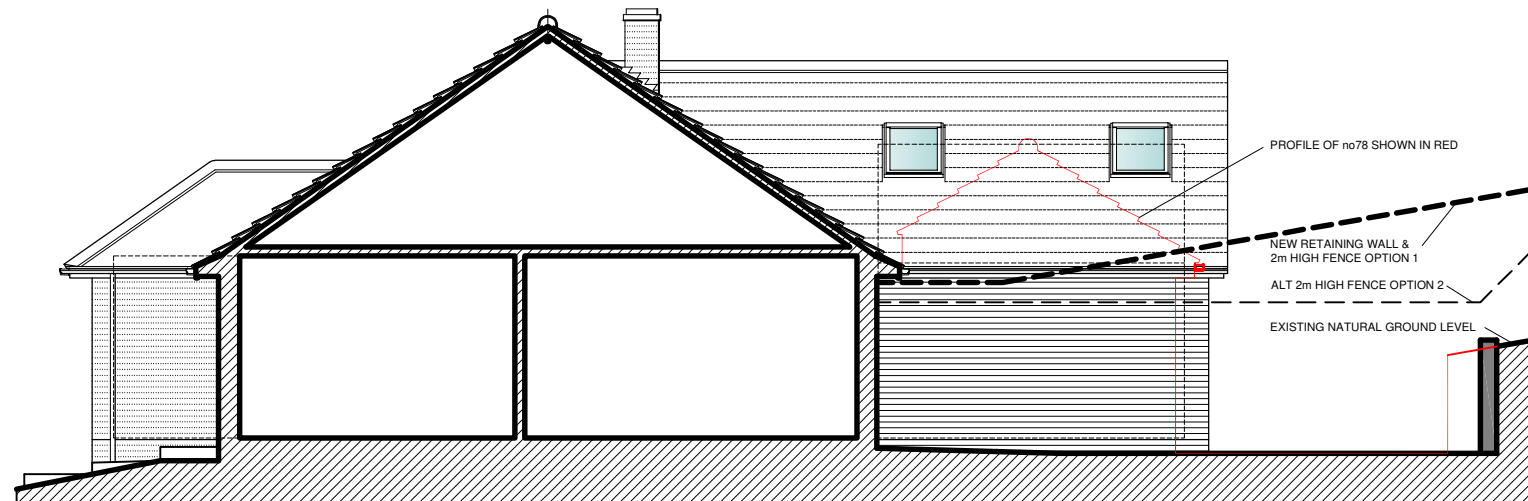

SIDE SECTIONAL ELEVATION

0 0.5 1 2 3m

DATE	REVISIONS	DRAWING TITLE
CLIENT	Mr & Mrs Hollywood	PROPOSED PLANS & ELEVATIONS.
JOB TITLE	PROPOSED IMPROVEMENTS 80 DOWNSWAY SALISBURY	PLANNING & DESIGN
1:100 @ A2		22 DEVONSHIRE ROAD SALISBURY WILTSHIRE SP1 3NW
FEB 2026	RJL	DRAWING No 1620/02 REV B