




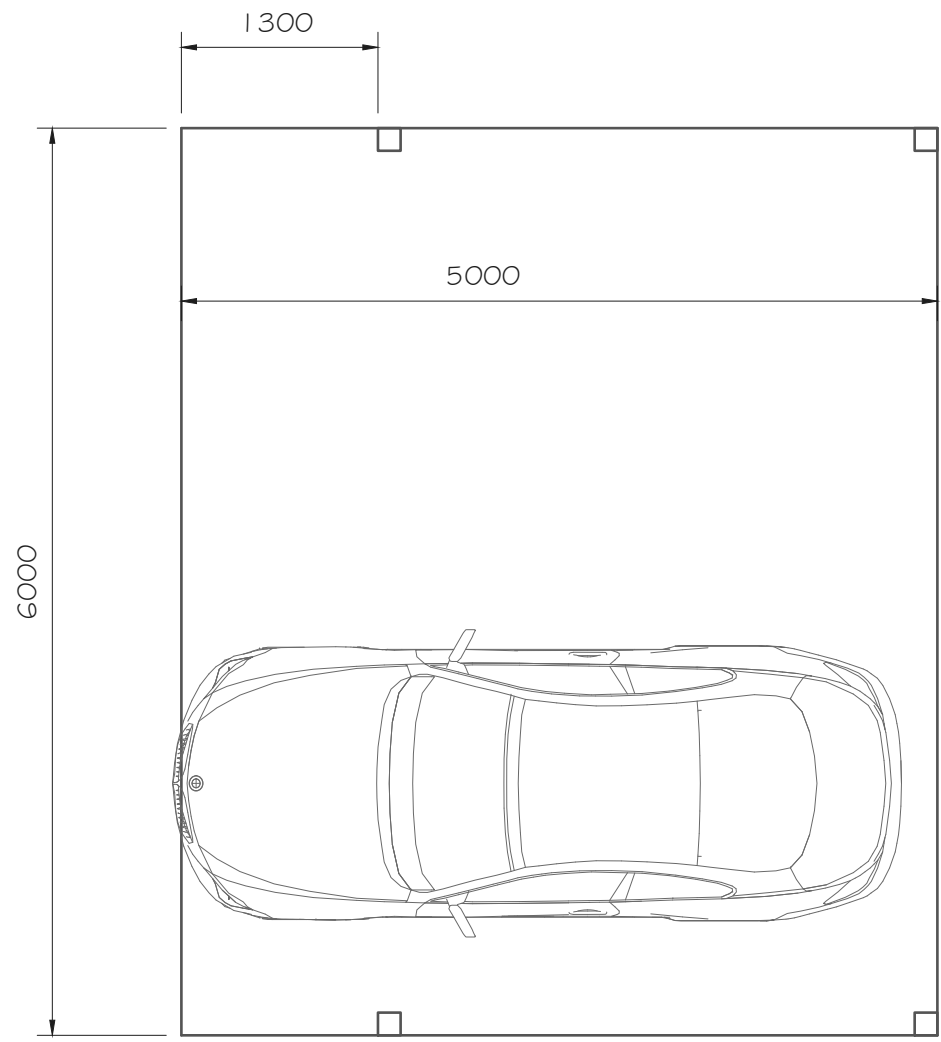


FLOOR PLAN
Scale 1:50

 


ROOF PLAN
Scale 1:50

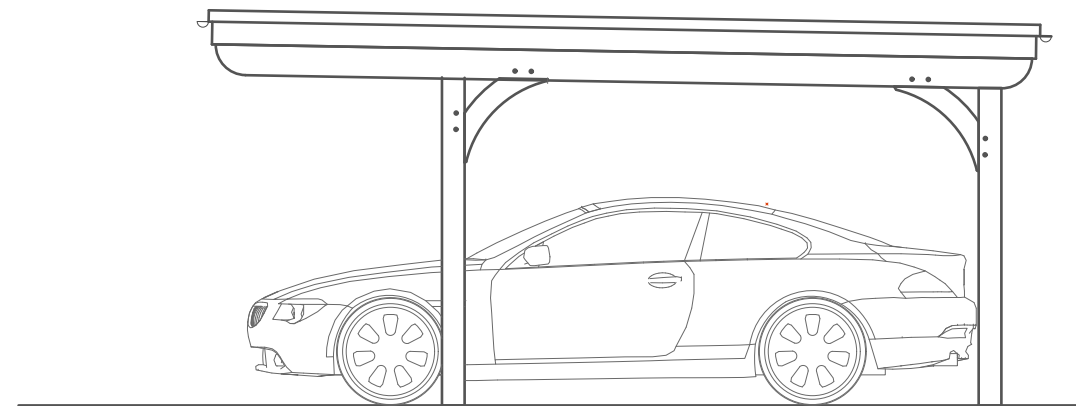


SIDE ELEVATION
Scale 1:50

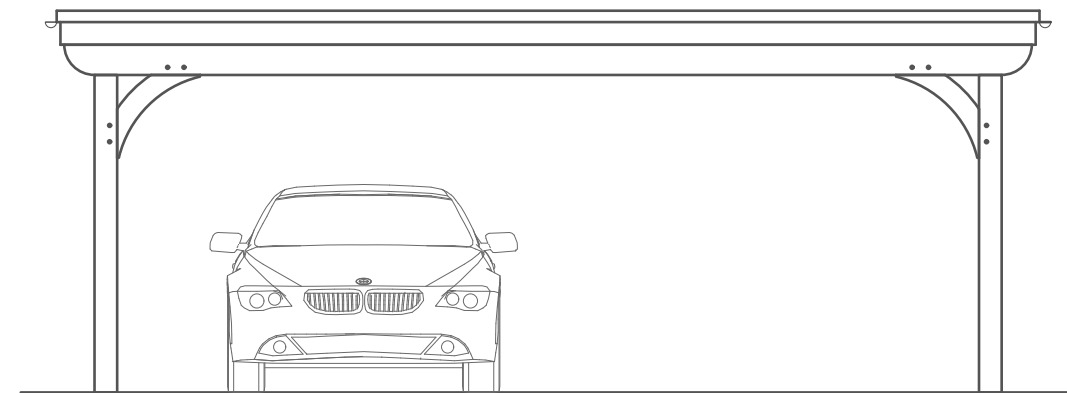


FRONT ELEVATION
Scale 1:50

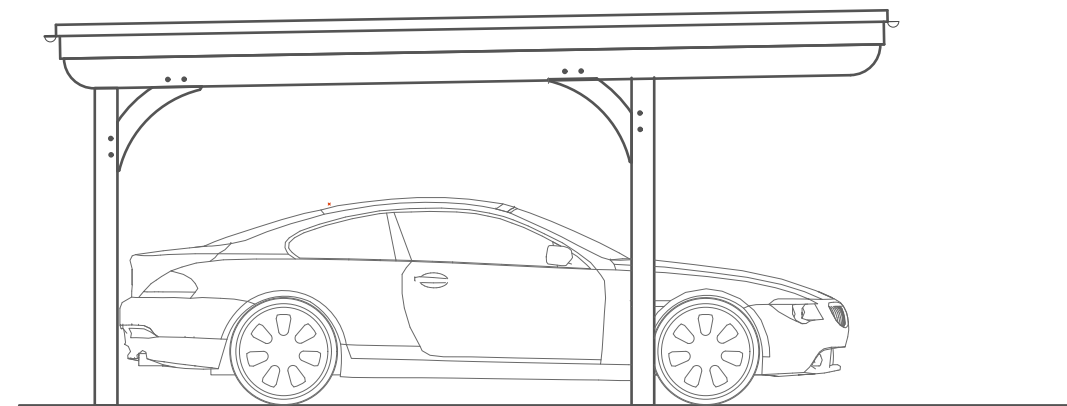


SIDE ELEVATION
Scale 1:50

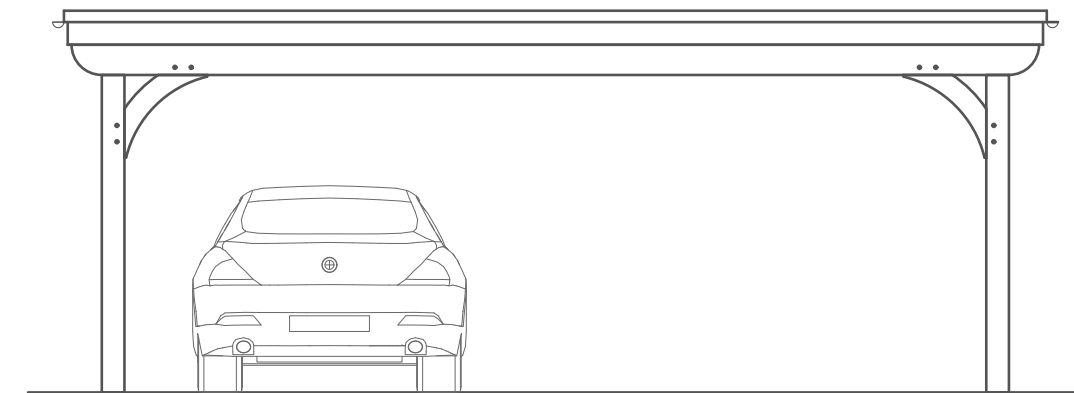


REAR ELEVATION
Scale 1:50

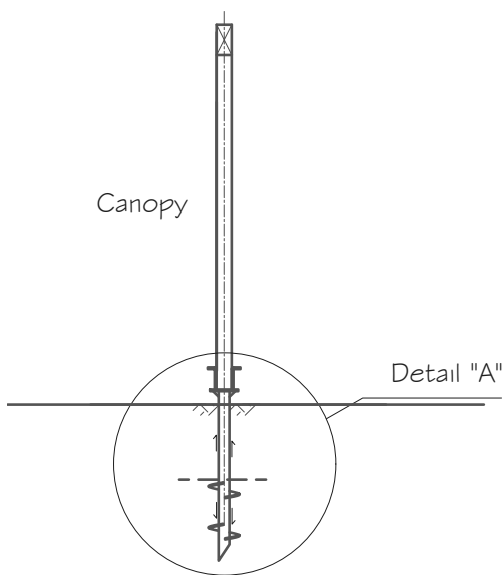


"NO DIG FOUNDATION"
Scale 1:50

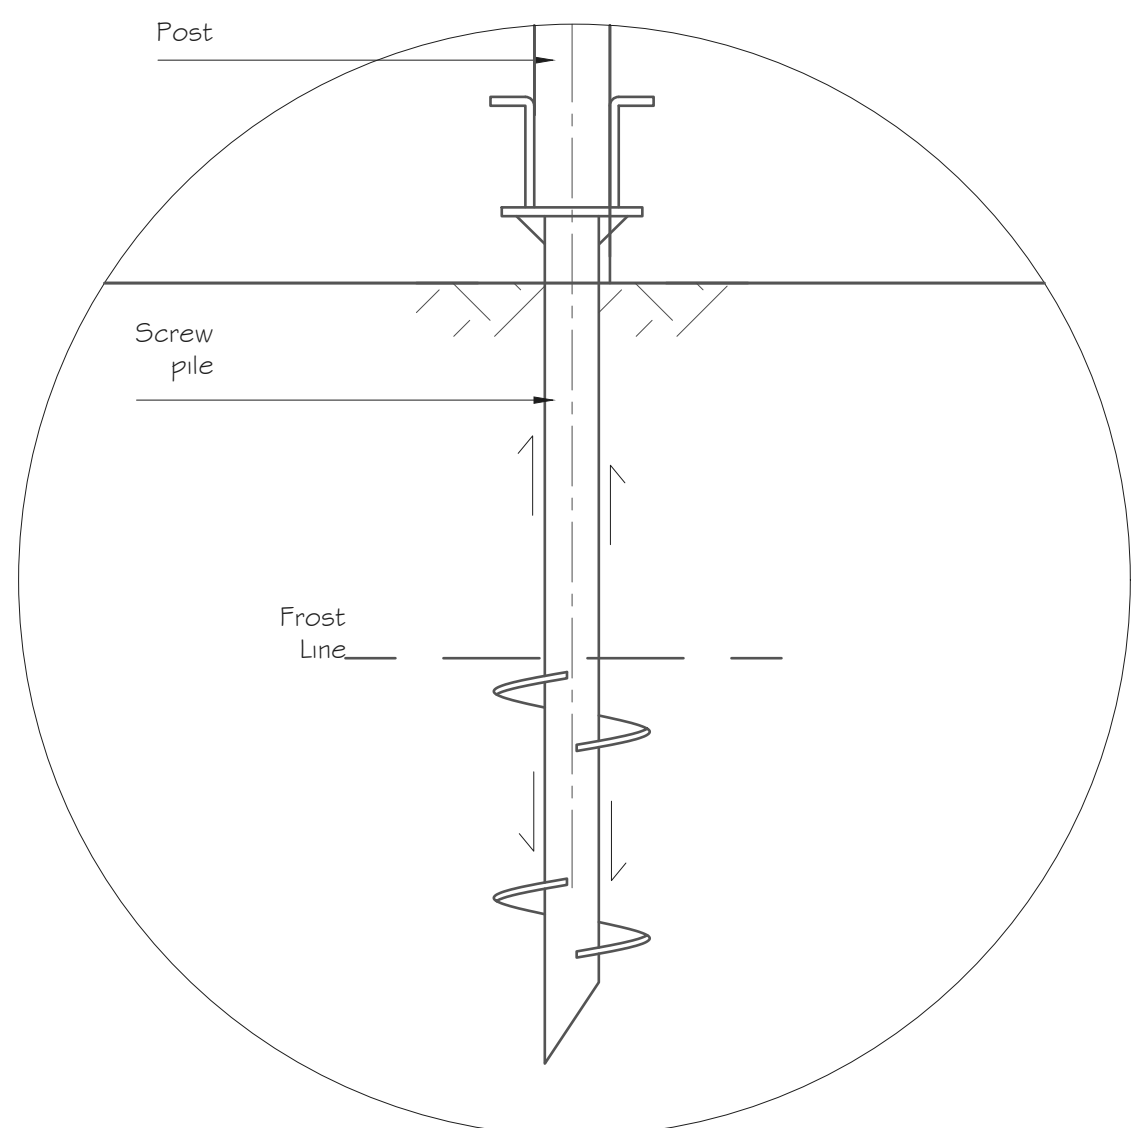

DETAIL "A"
Scale 1:10

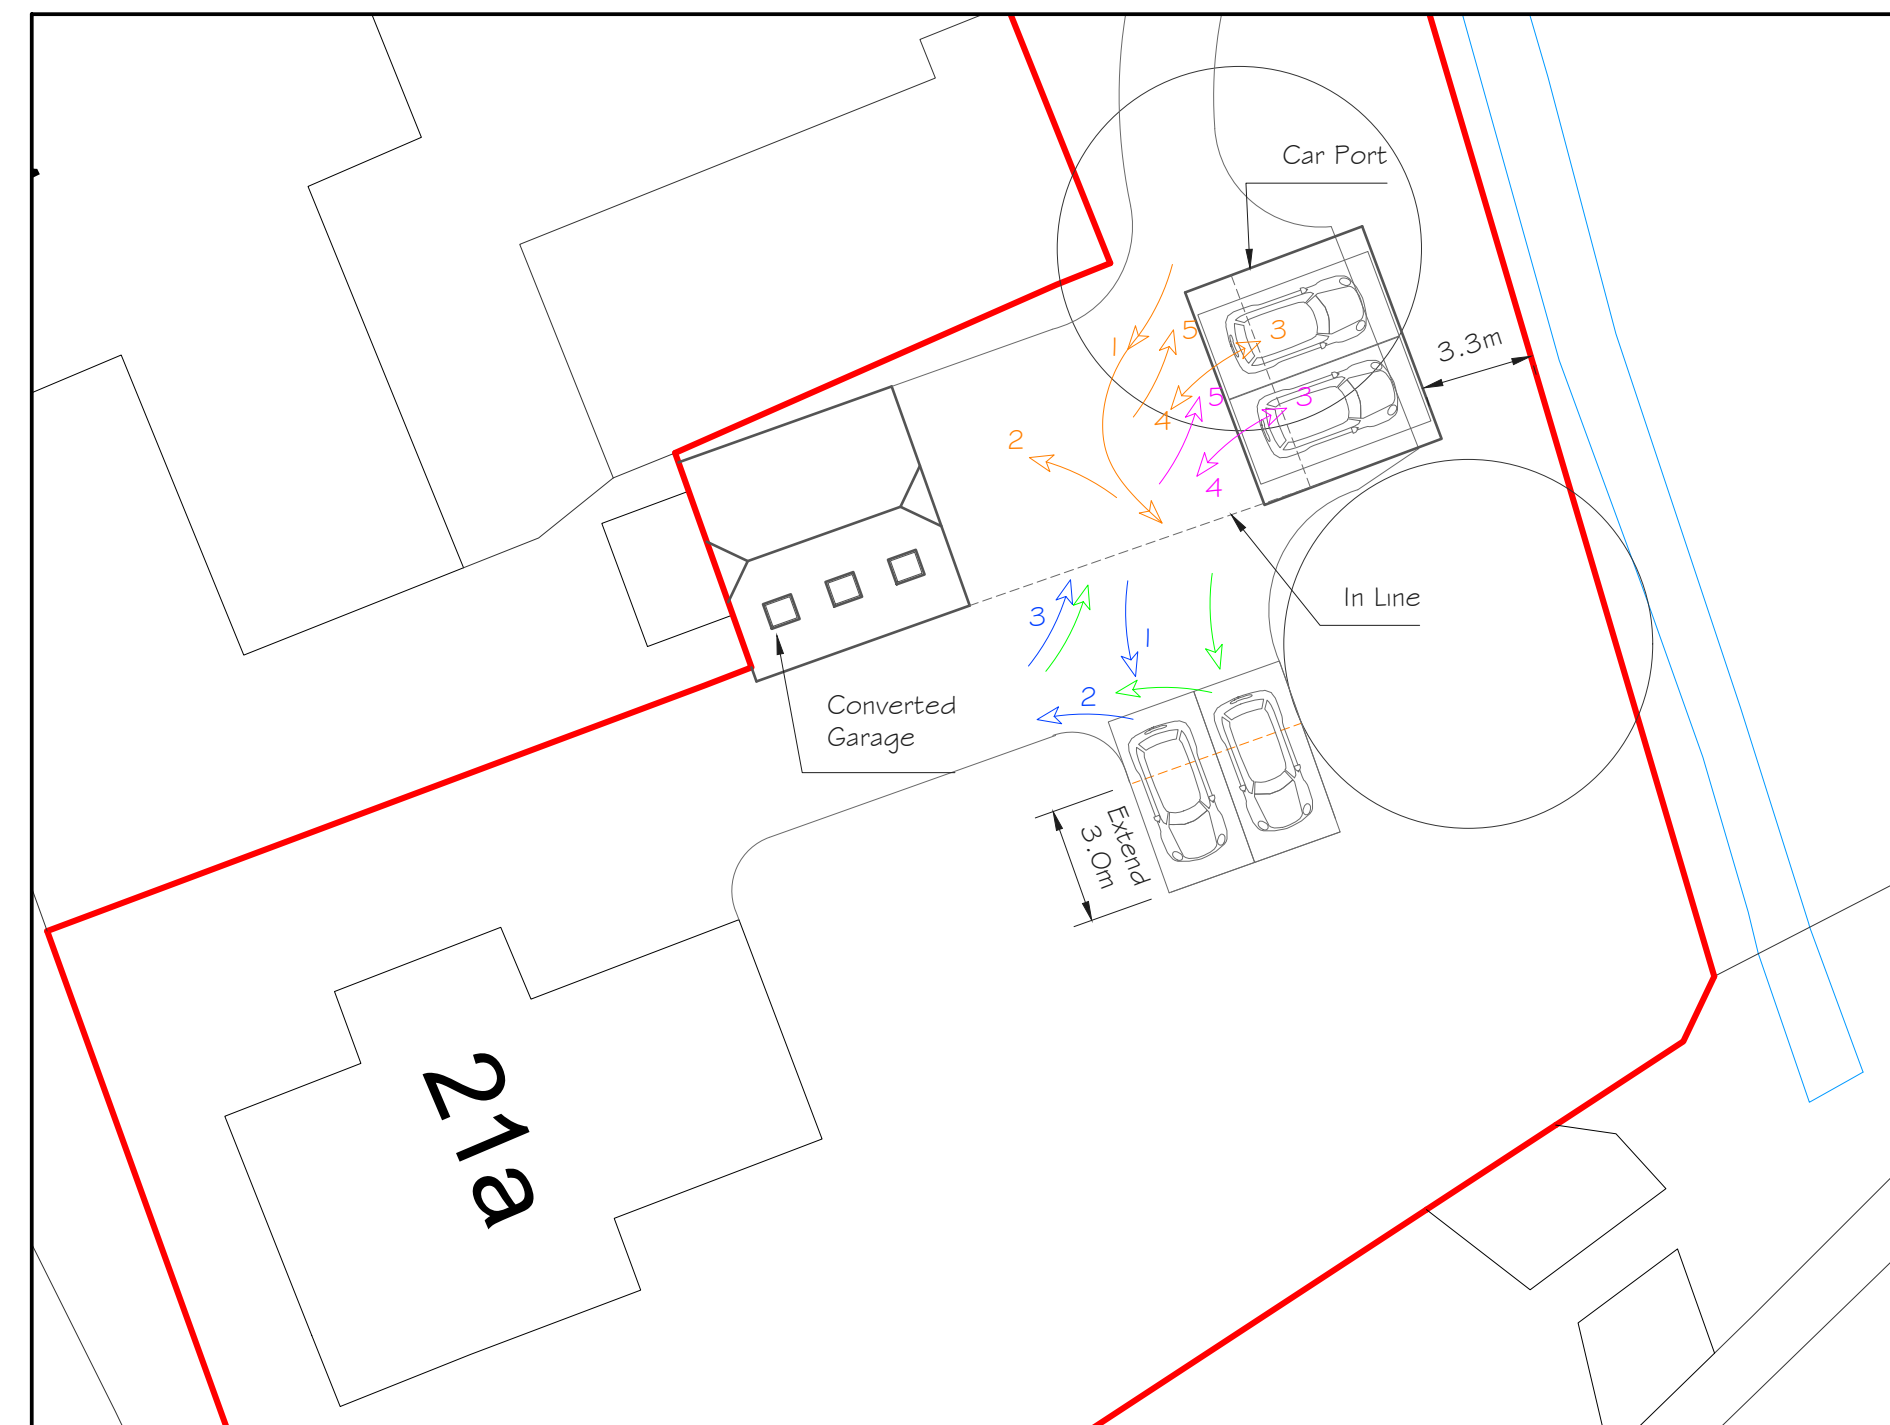

BLOCK PLAN
Scale 1:200

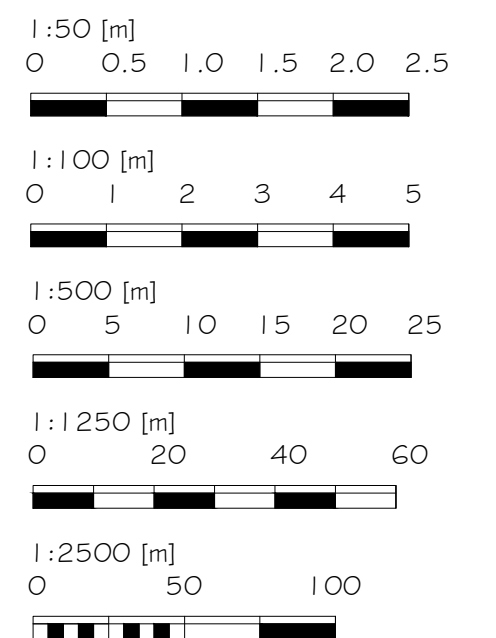

Alex Dawson
www.addraughting.co.uk
alex@addraughting.co.uk
01672 511412
07791 341698

59 Barrow Close
Marlborough
Wiltshire
SN8 2BE



AD DRAUGHTING
ARCHITECTURAL SERVICES

Client

MR & MRS GOODENOUGH

Job Title

CONVERSION AT:
21A THE GREEN,
ALDBOURNE,
WILTSHIRE,
SN8 2EN.

Drawing Title

CAR PORT

Scale

A5 SHOWN

Date

27/04/2026

Drawn

AD

Drawing No.

1608-03

Rev

N