


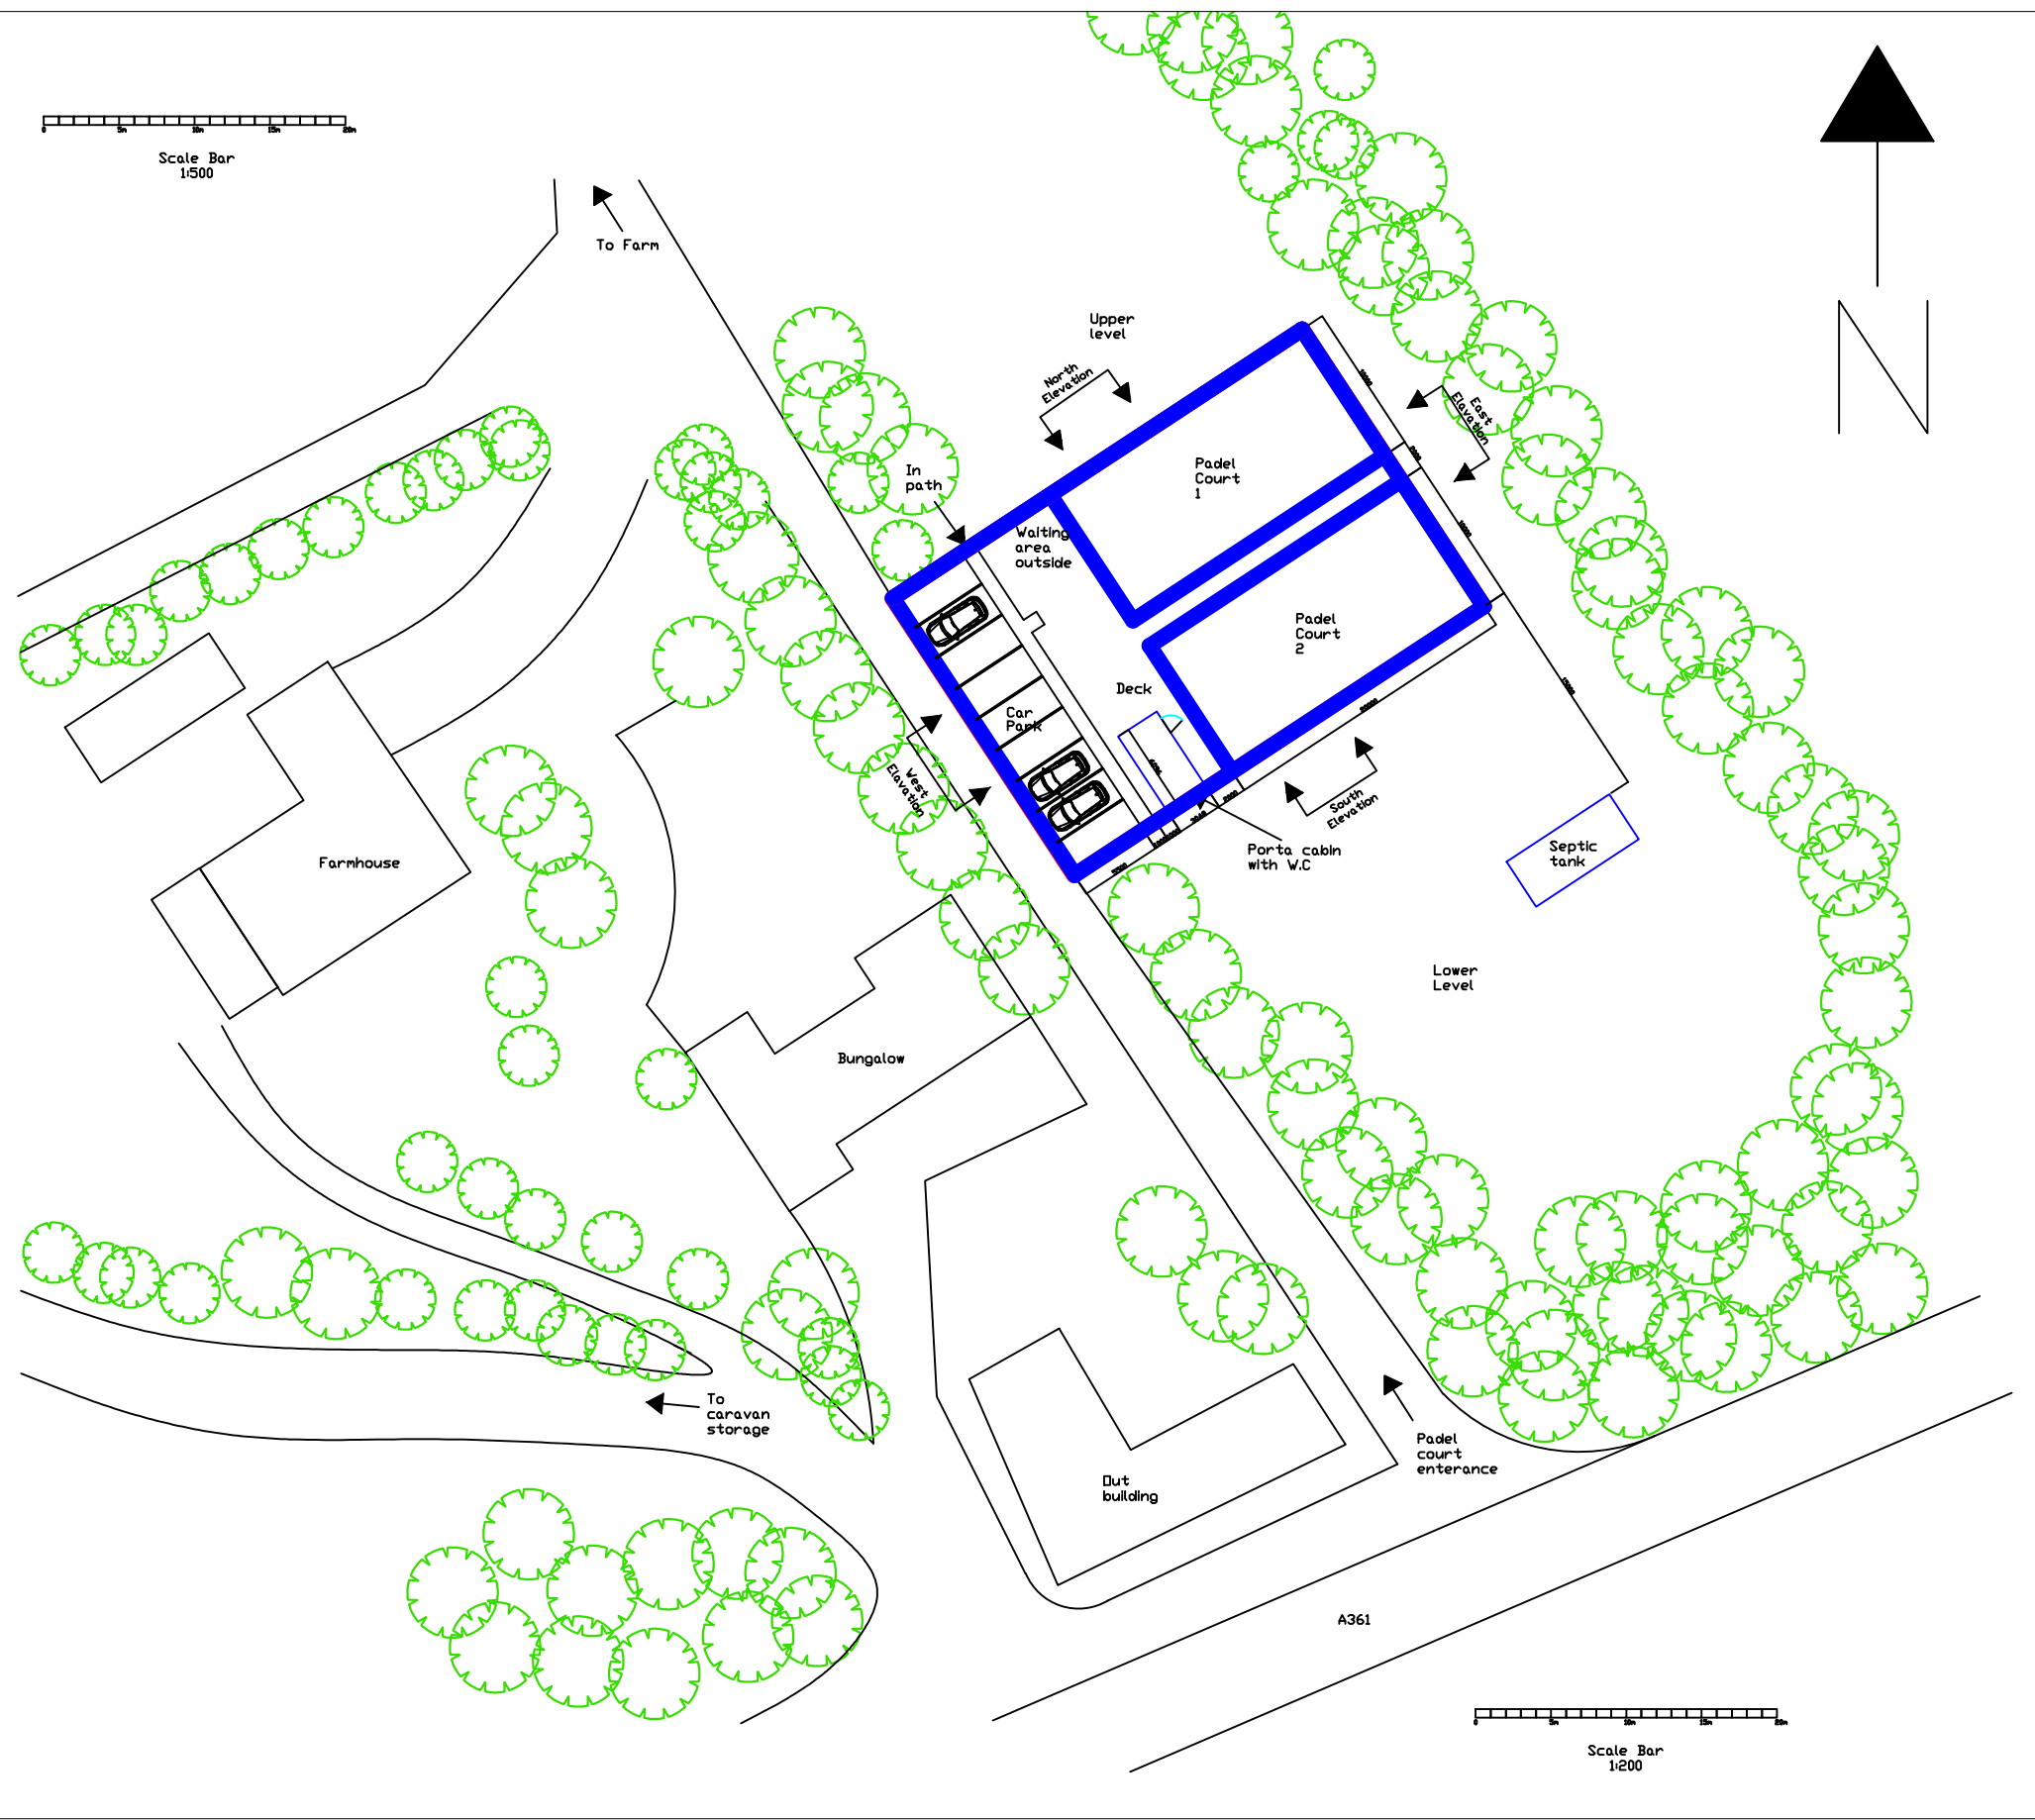

|                                                                             |                  |                                           |                 |
|-----------------------------------------------------------------------------|------------------|-------------------------------------------|-----------------|
| A                                                                           | 26/0./26         | Initial Issue                             | DH              |
| REVISION                                                                    |                  |                                           |                 |
| <div>HATCHDETAILING</div>                                                   |                  |                                           |                 |
| CLIENT<br>Tri Padel Courts                                                  |                  |                                           |                 |
| PROJECT<br>Fairfield caravan storage park Semington<br>Trowbridge, BA14 6JD |                  |                                           |                 |
| SUB PROJECT                                                                 |                  |                                           |                 |
| DRAWING TITLE<br>North Elevation                                            |                  |                                           |                 |
| DRAWN BY<br>DH                                                              | CHECKED BY<br>JH | CREATED DATE                              | SHEET<br>1 OF 1 |
|                                                                             |                  | SCALE @A1<br>1:50 Elevation<br>1:500 Plan |                 |
| PROJECT No.                                                                 | SUB No.          | DRAWING No.                               | REV             |
|                                                                             |                  |                                           |                 |
| PROJECT No.                                                                 | SUB No.          | DRAWING No.                               | REV             |
|                                                                             |                  | RDPC-005                                  | A               |