


CONVERSION OF GARAGE TO SMALL-SCALE SKIN-SPECIALIST SALON JAYS FARMHOUSE, LONDON ROAD, CHIPPENHAM.

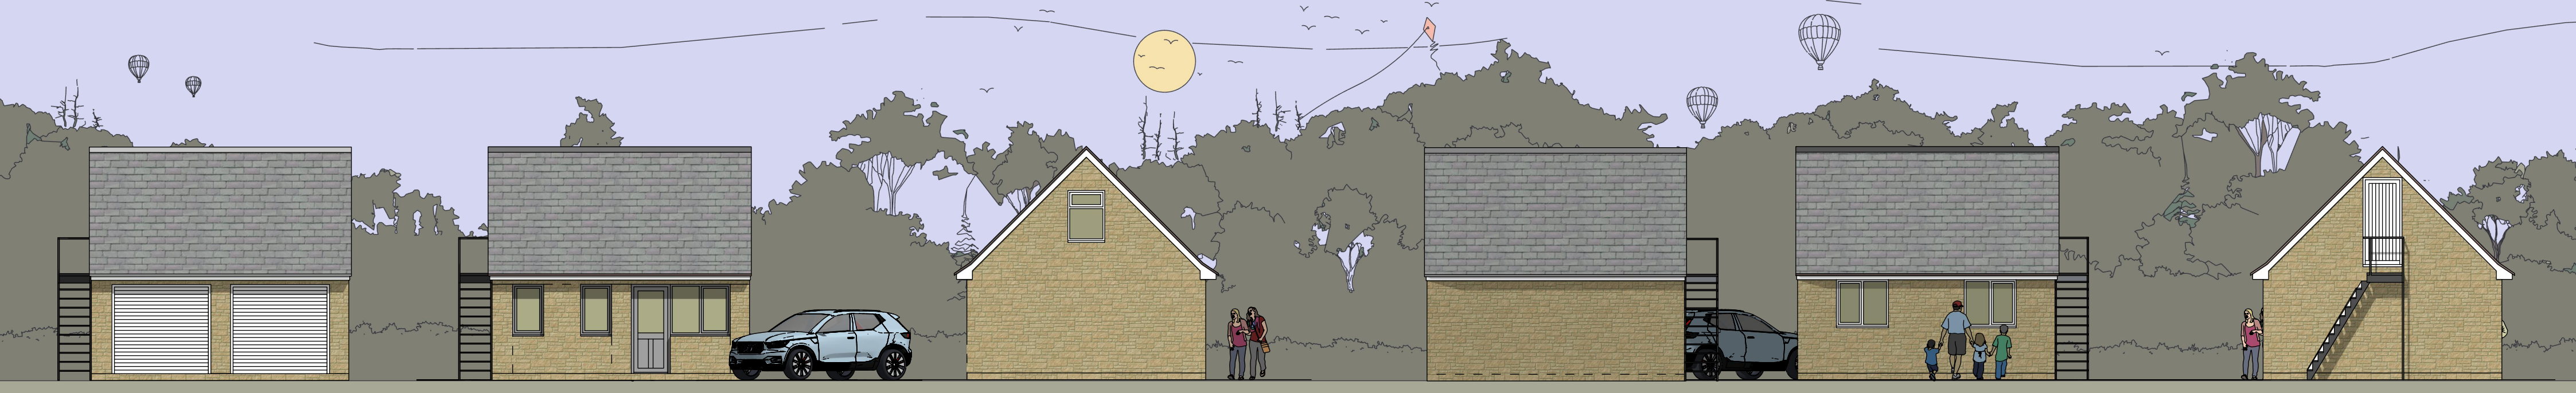

Ex. S.E. Elev.

Proposed S.E. Elev.


Ex. N.E. Elev.
(unchanged)

Ex. N.W. Elev.

Proposed N.W. Elev.


Ex. S.W. Elev.
(unchanged)

0 1m 2m 3m 4m 5m 6m 10m
Scale Bar (A2 print out = 1:100 scale) .


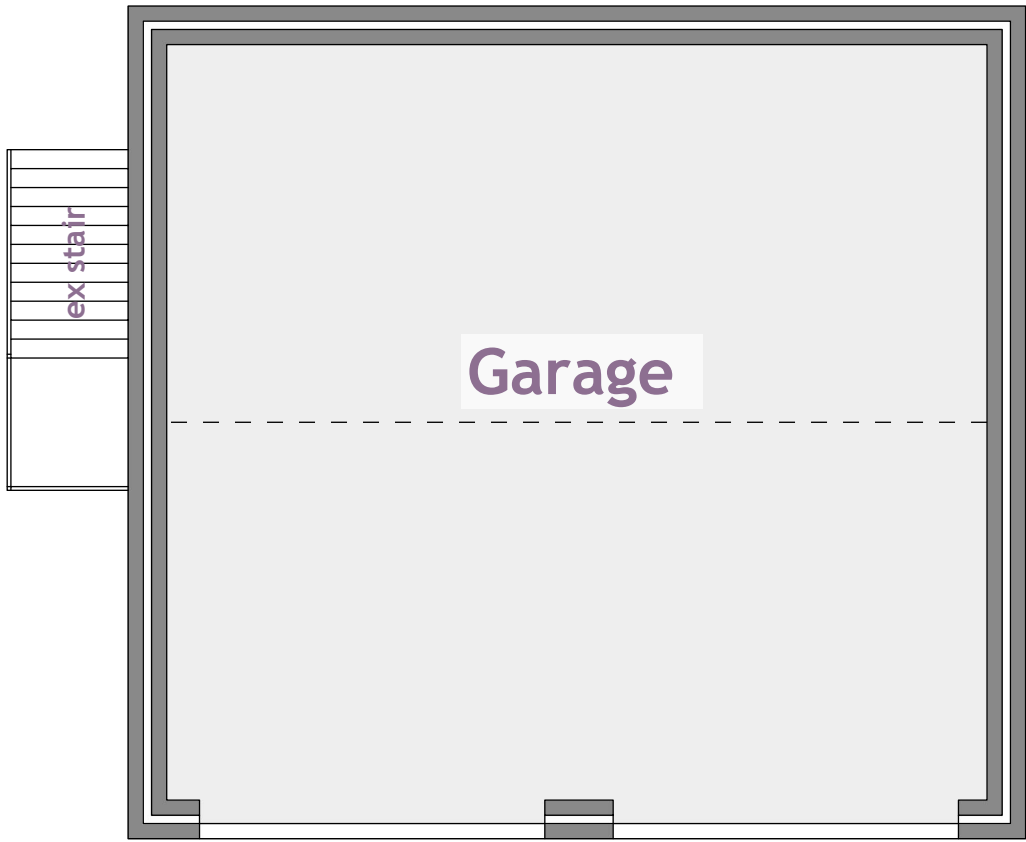


Existing Floor Plan 1:50

0 1m 2m 3m 5m
Scale Bar (A2 print out = 1:100 scale).

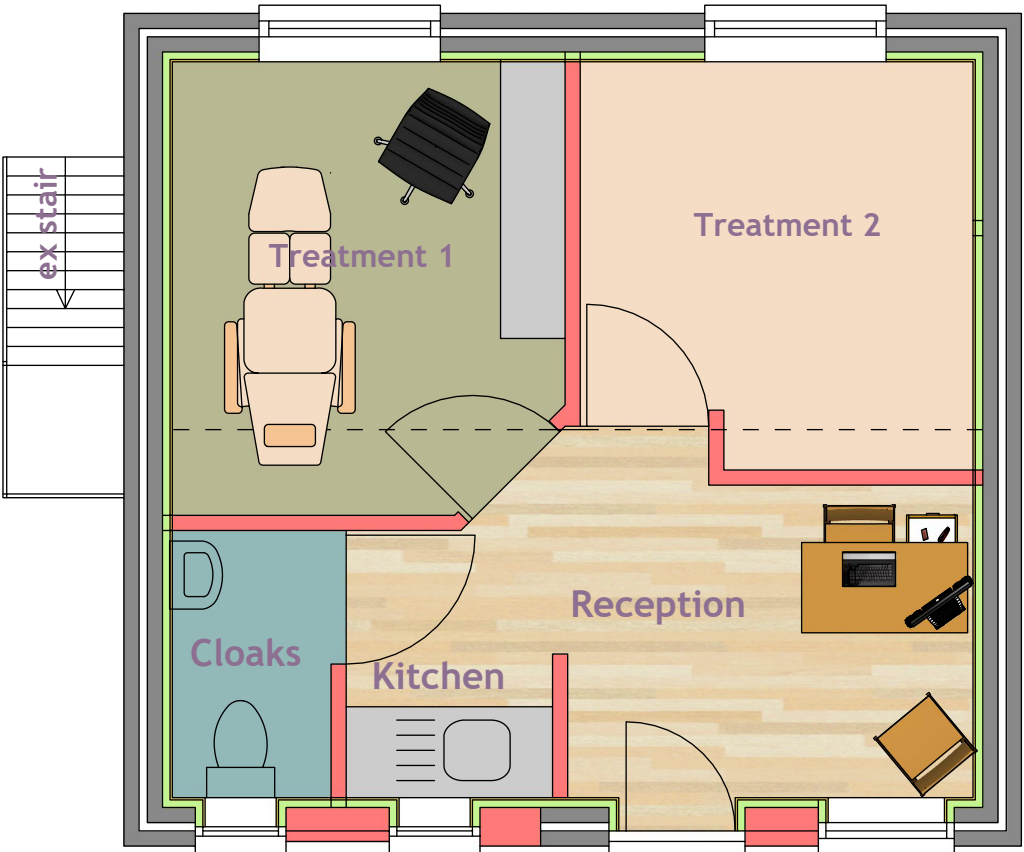

Proposed Floor Plan 1:50

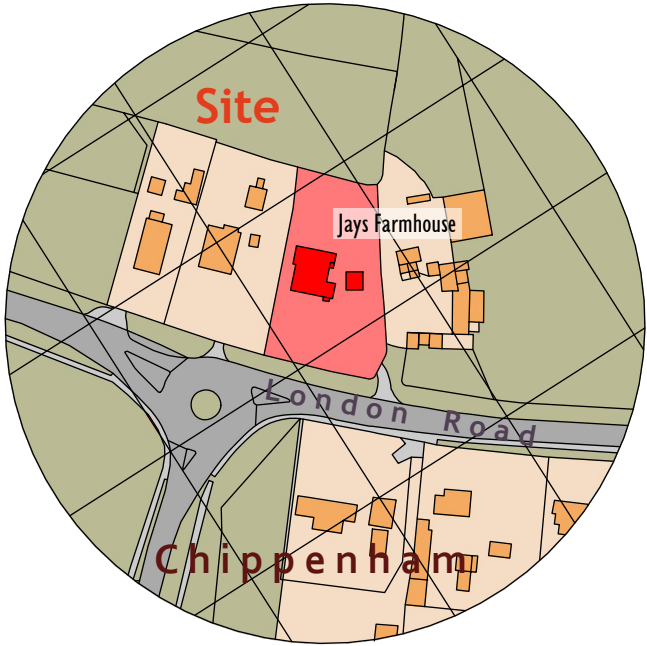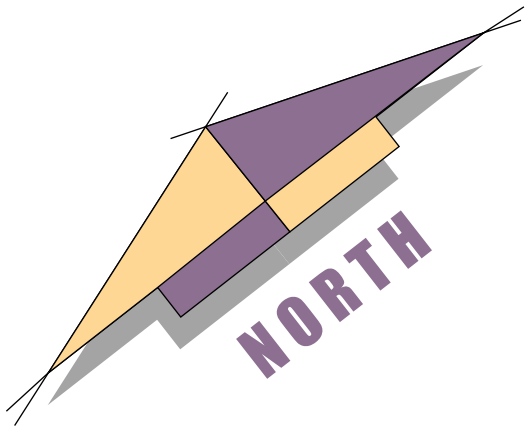

Location Plan 1:2500

Scale Bar (A2 print out = 1: 2500 scale).
0 10 20 30 40 50 100

CHARLES MANNING
ARCHITECTURAL & PLANNING CONSULTANT
OFFICE 129, 8 THE BRIDGE, CHIPPENHAM, WILTS SN15 1EX
TEL: 01244 502489 mobile 07970 890080 email charles@manning.co.uk

DRAWING No:- 1064 / CAM/2026 / 1
DATE :- March 2026 REV:
SCALES :-plan 1:50 elevs 1:100

PROJECT: CONVERSION OF GARAGE TO CLASS E, JAYS FARMHOUSE, LONDON ROAD, CHIPPENHAM, SN15 3RW.

CHARLES MANNING, this drawing/design is COPYRIGHT and cannot be copied or used in anyway for the above project or similar ventures, by any means without the express permission of Charles Manning. Always use written measurements in preference to scaling, if in doubt ask, report any discrepancies & always use the latest approved plans by Local Authority. Consult on any design changes to the project, so amendments can be made.