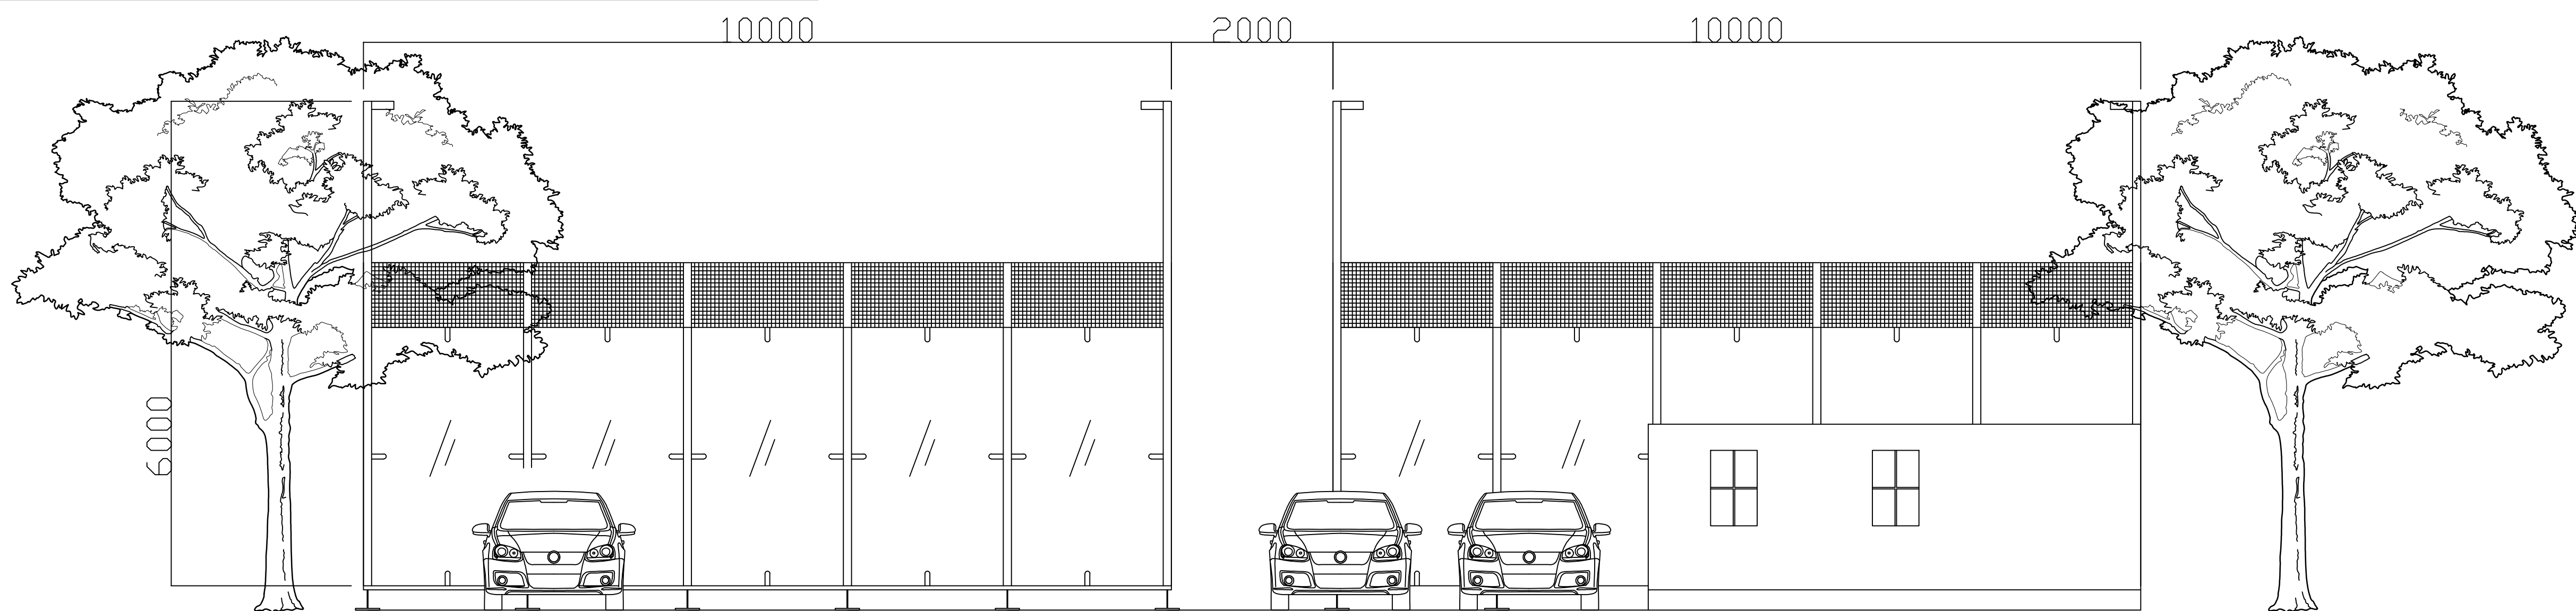
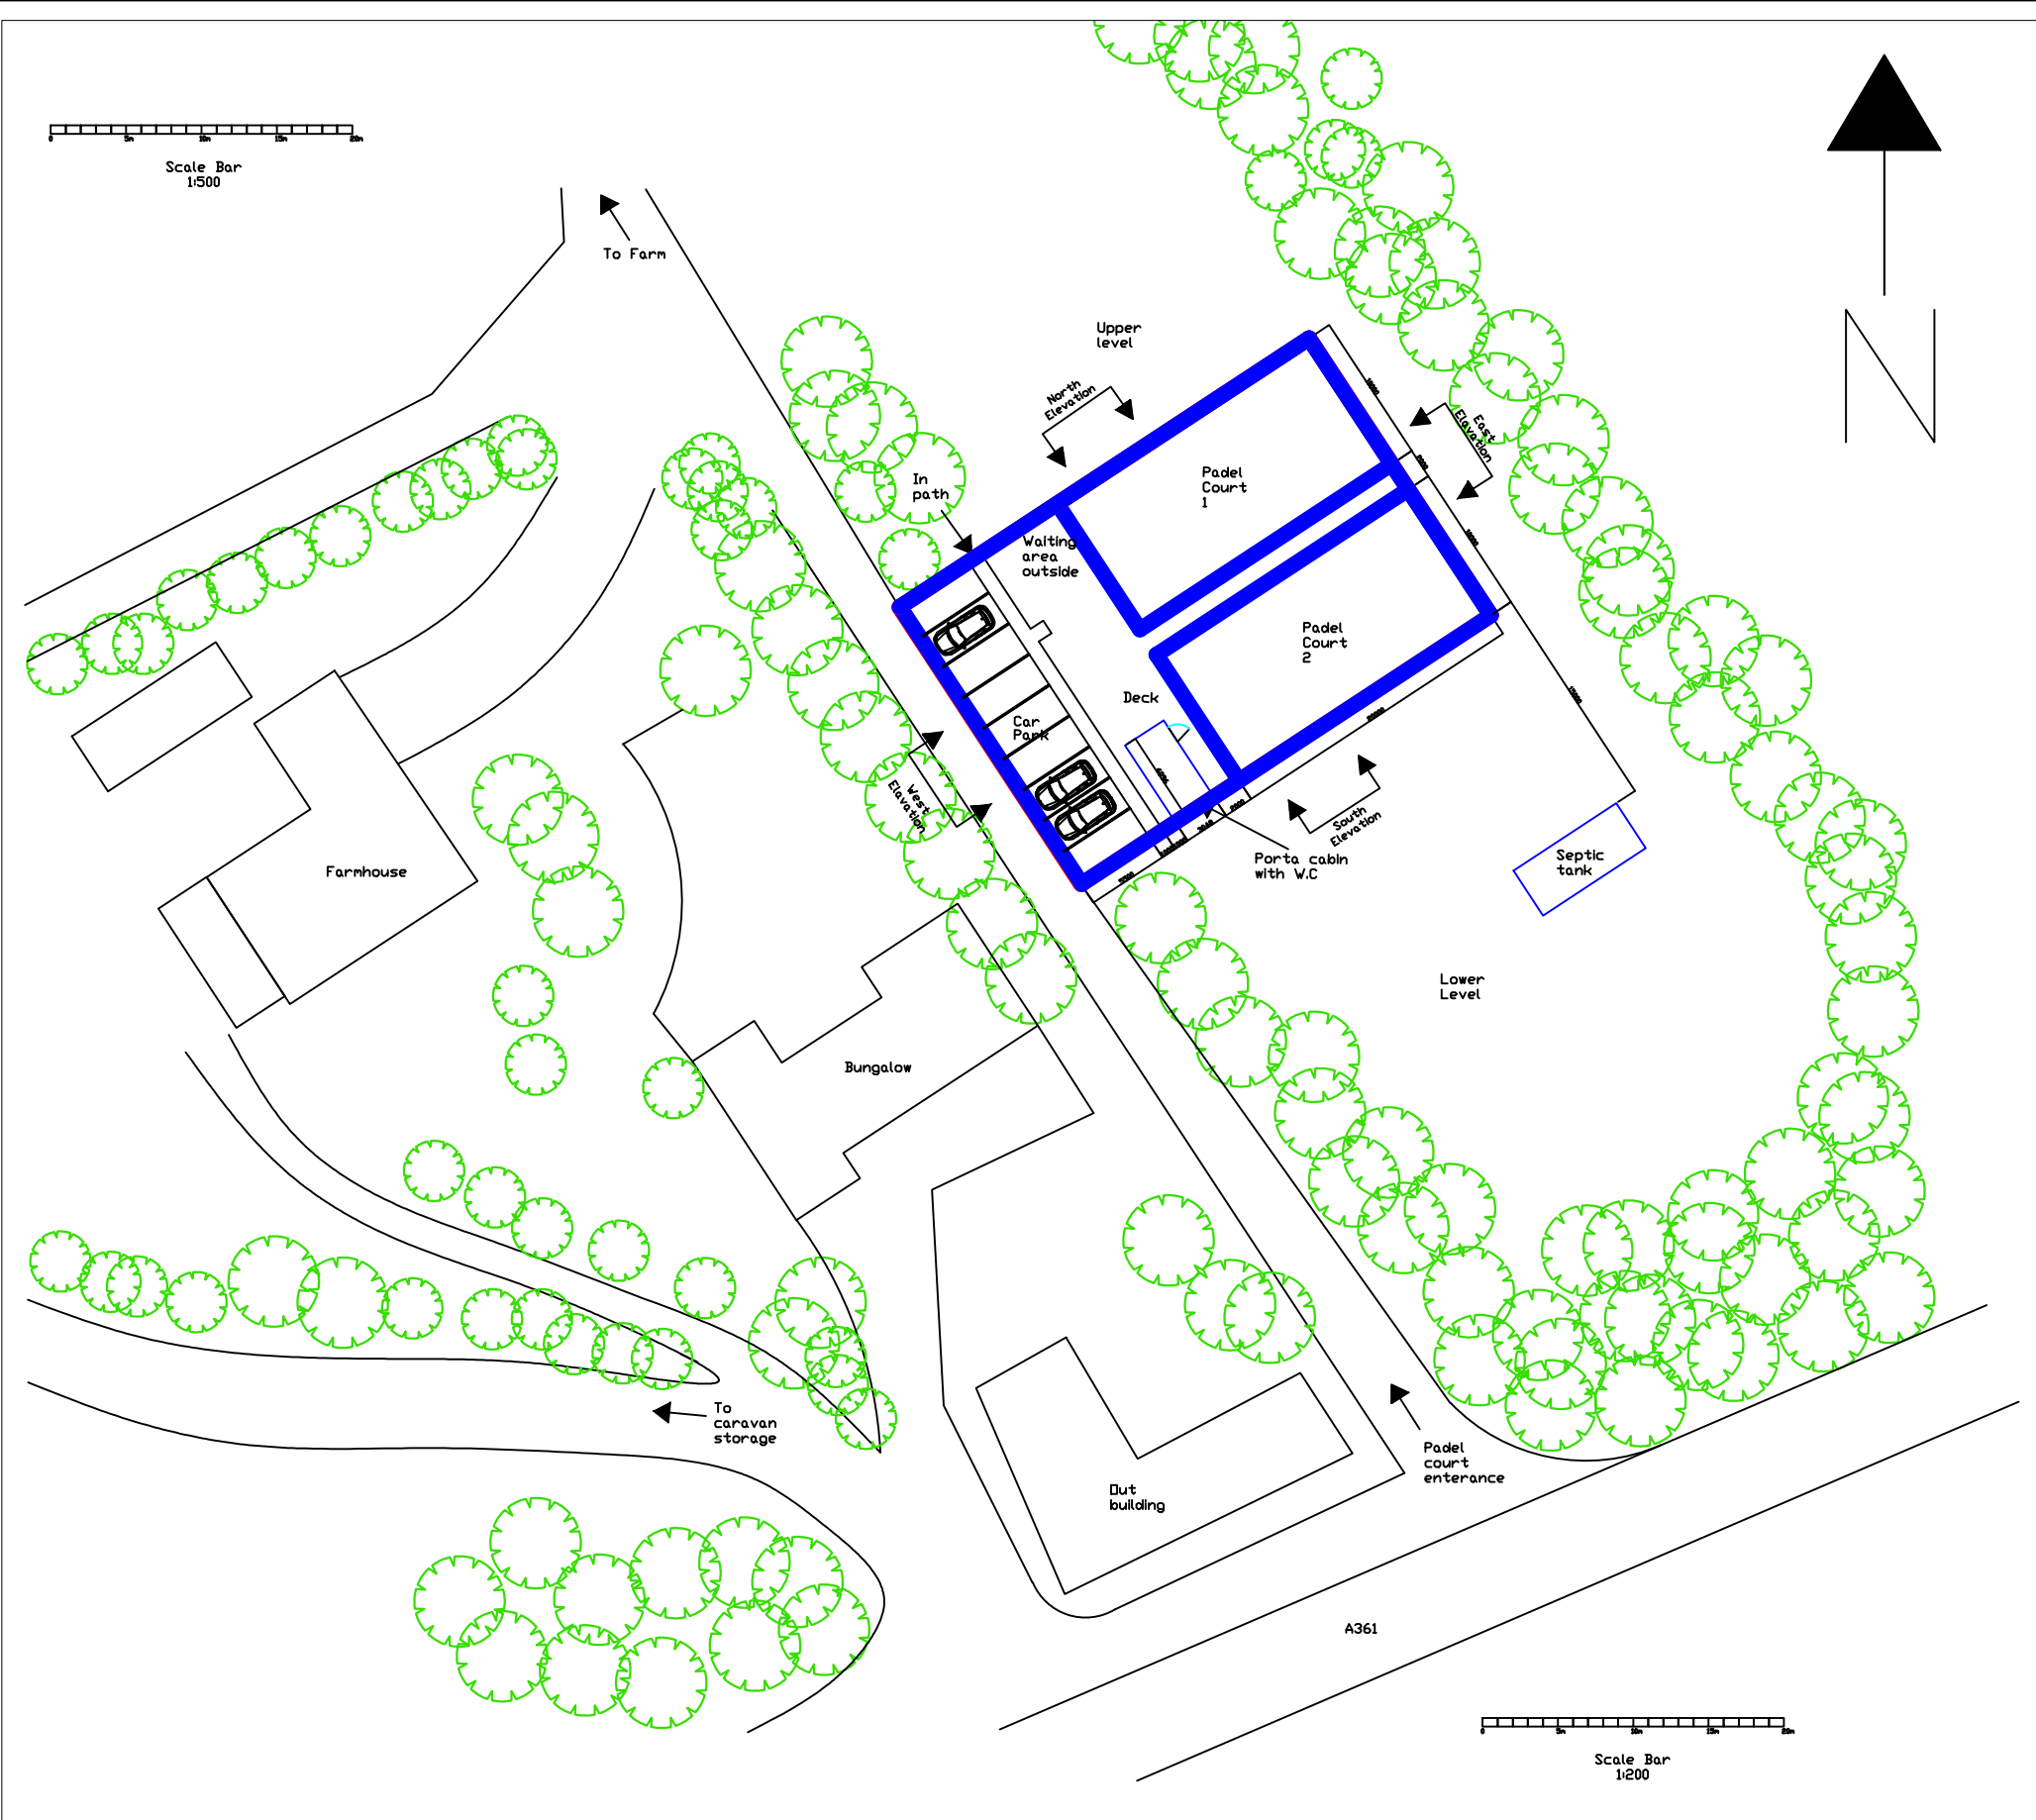


Scale Bar
1:50

West Elevation

A	26/0./26	Initial Issue	DH
REVISION			
HATCH DETAILING			
CLIENT			
Tri Padel Courts			
PROJECT			
Fairfield caravan storage park Semington			
Trowbridge, BA14 6JD			
SUB PROJECT			
DRAWING TITLE			
West Elevation			
DRAWN BY	CHECKED BY	CREATED DATE	SHEET
DH	JH		1 OF 1
		SCALE @A1	
		1:50 Elevation	
		1:500 Plan	
PROJECT No.	SUB No.	DRAWING No.	
		REV	
PROJECT No.	SUB No.	DRAWING No.	
		RDPC-006	
		REV	
		A	