




**EXISTING
EAST ELEVATION**
Scale 1:100

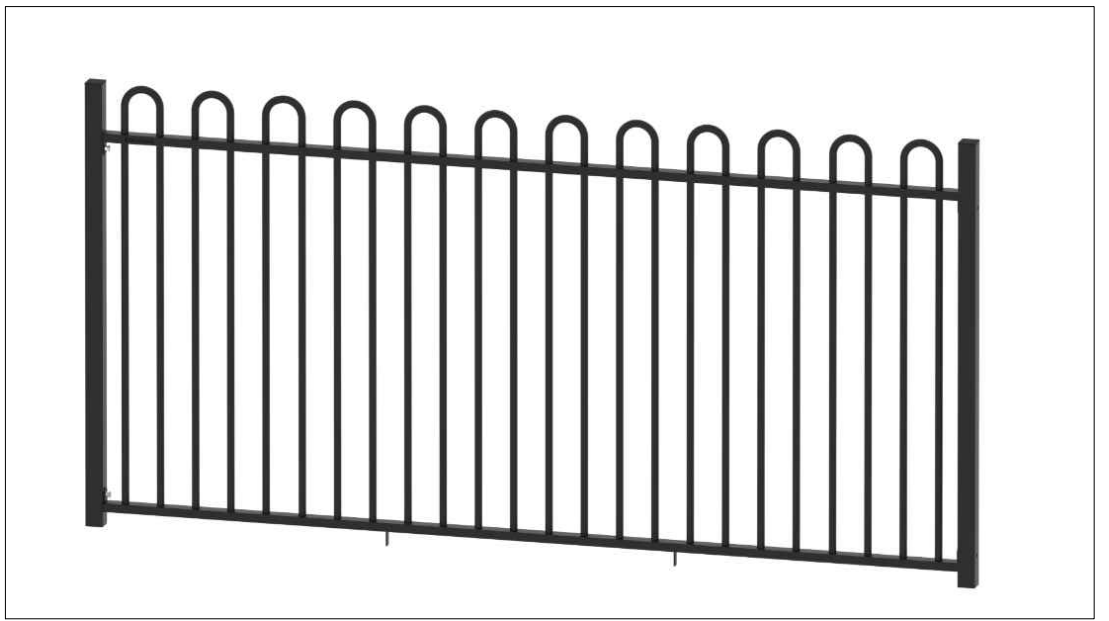

PHOTOGRAPH OF PROPOSED FENCING



**PROPOSED
EAST ELEVATION**
Scale 1:100

Grey dashed line indicates
top of existing fence and gates

Proposed fencing to match
existing gates in material
not in height


Proposed bow top fencing and gates
to be 1.8m high and painted black

Height of existing play equipment 2.8m


Post Excavation Method Statement

Where possible new fence posts to be
positioned to match existing post
positions.

All excavation for posts to be carefully
carried out by hand to a depth of
approximately 600mm and 200mm
diameter. By excavating carefully by
hand, damage to tree roots will be
negligible.

 


Scale bar (1:100)

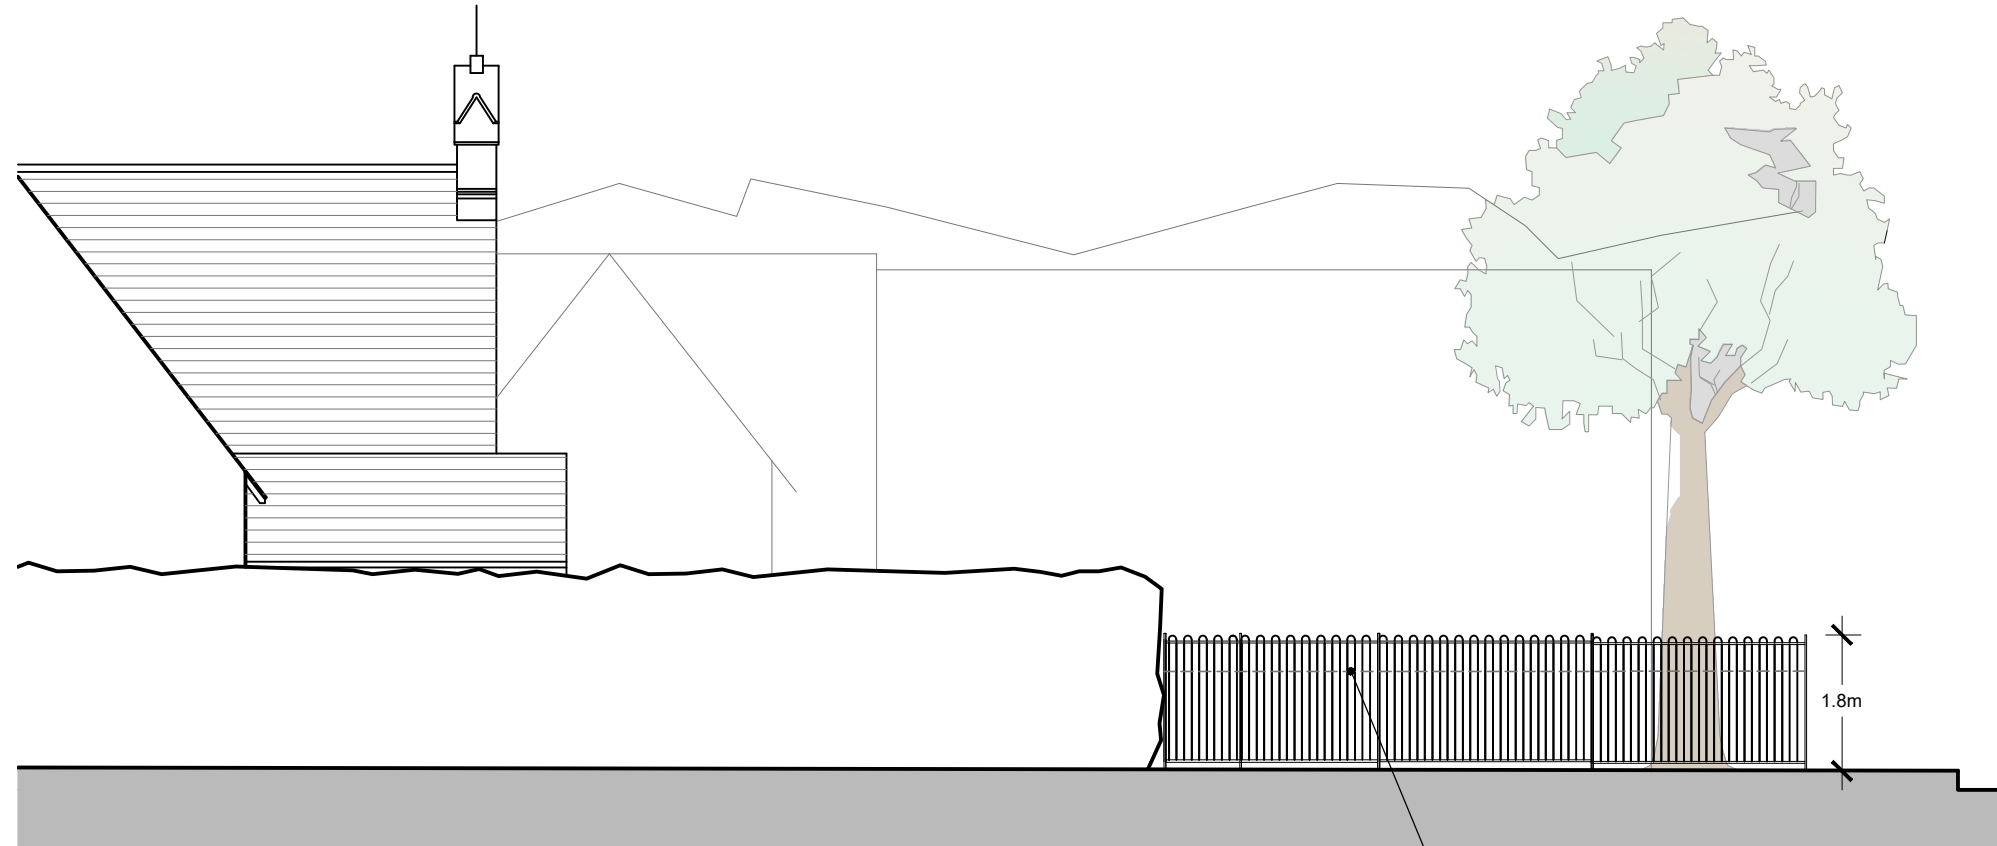

**PROPOSED
SOUTH ELEVATION**
Scale 1:100

Grey dashed line indicates
height of existing fence and gates

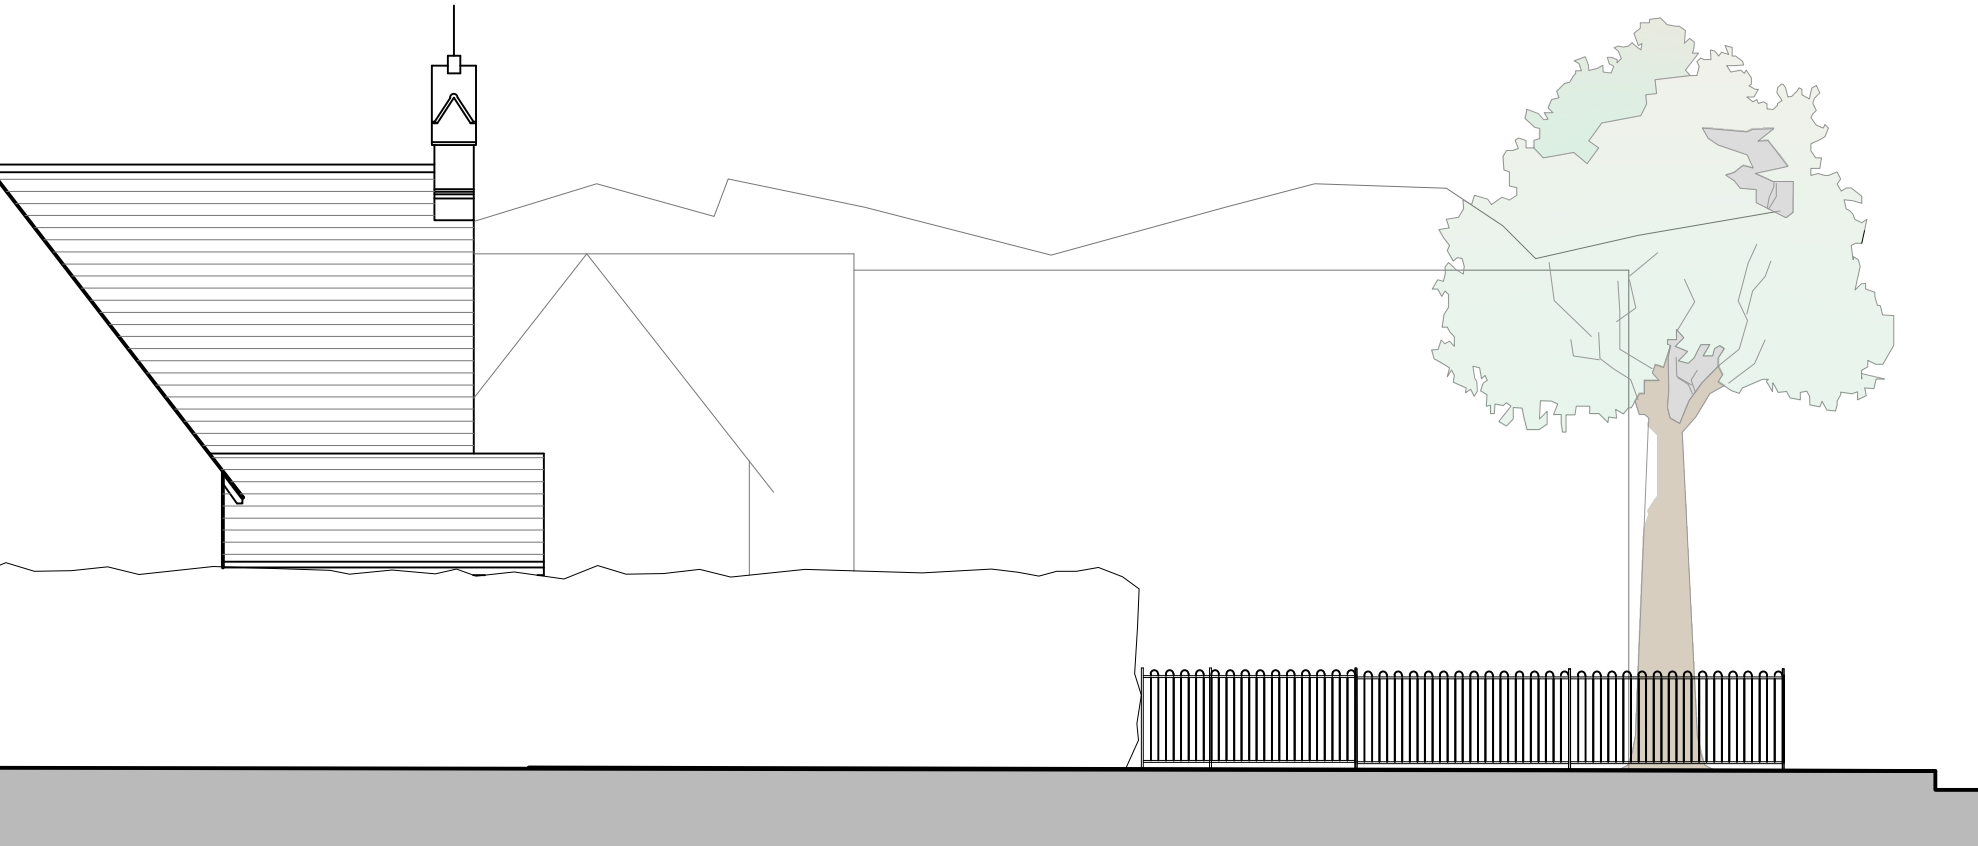

**EXISTING
SOUTH ELEVATION**
Scale 1:100

A	21/04/2026	Post excavation method statement added.	JG
Rev.	Date		Init
CLIENT			
SCHOOL GOVERNORS			
PROJECT			
NEW SECURITY FENCING KENNET VALLEY C.E. AIDED PRIMARY SCHOOL			
DRAWING			
EXISTING AND PROPOSED ELEVATIONS			
DRAWN:	Date:	Scale:	
JG	17/02/2026	AS STATED @ A1	
Drawing number:	4471-02	Rev.	A
DOLMAN			
ARCHITECTURAL DESIGNERS BUILDING SURVEYORS COST CONSULTANTS CDM PRINCIPAL DESIGNERS			
Sussex House Bath Road Devizes Wiltshire SN10 2AF			
Tel: 01380 729456 Web: www.dolmansurveyors.co.uk Email: info@dolmansurveyors.co.uk			