
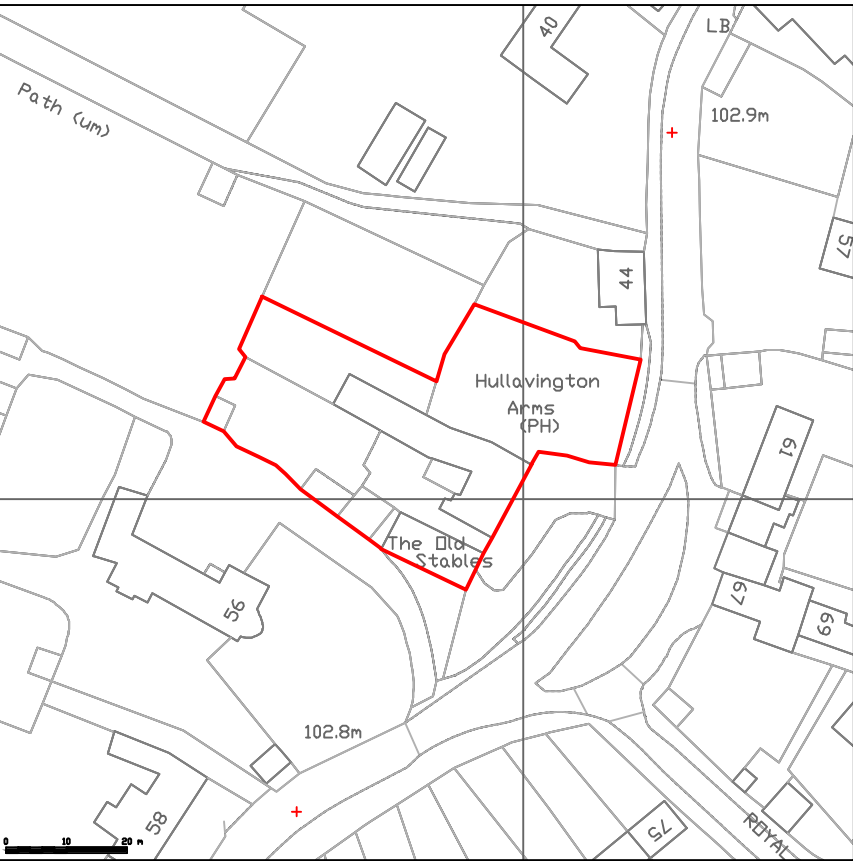
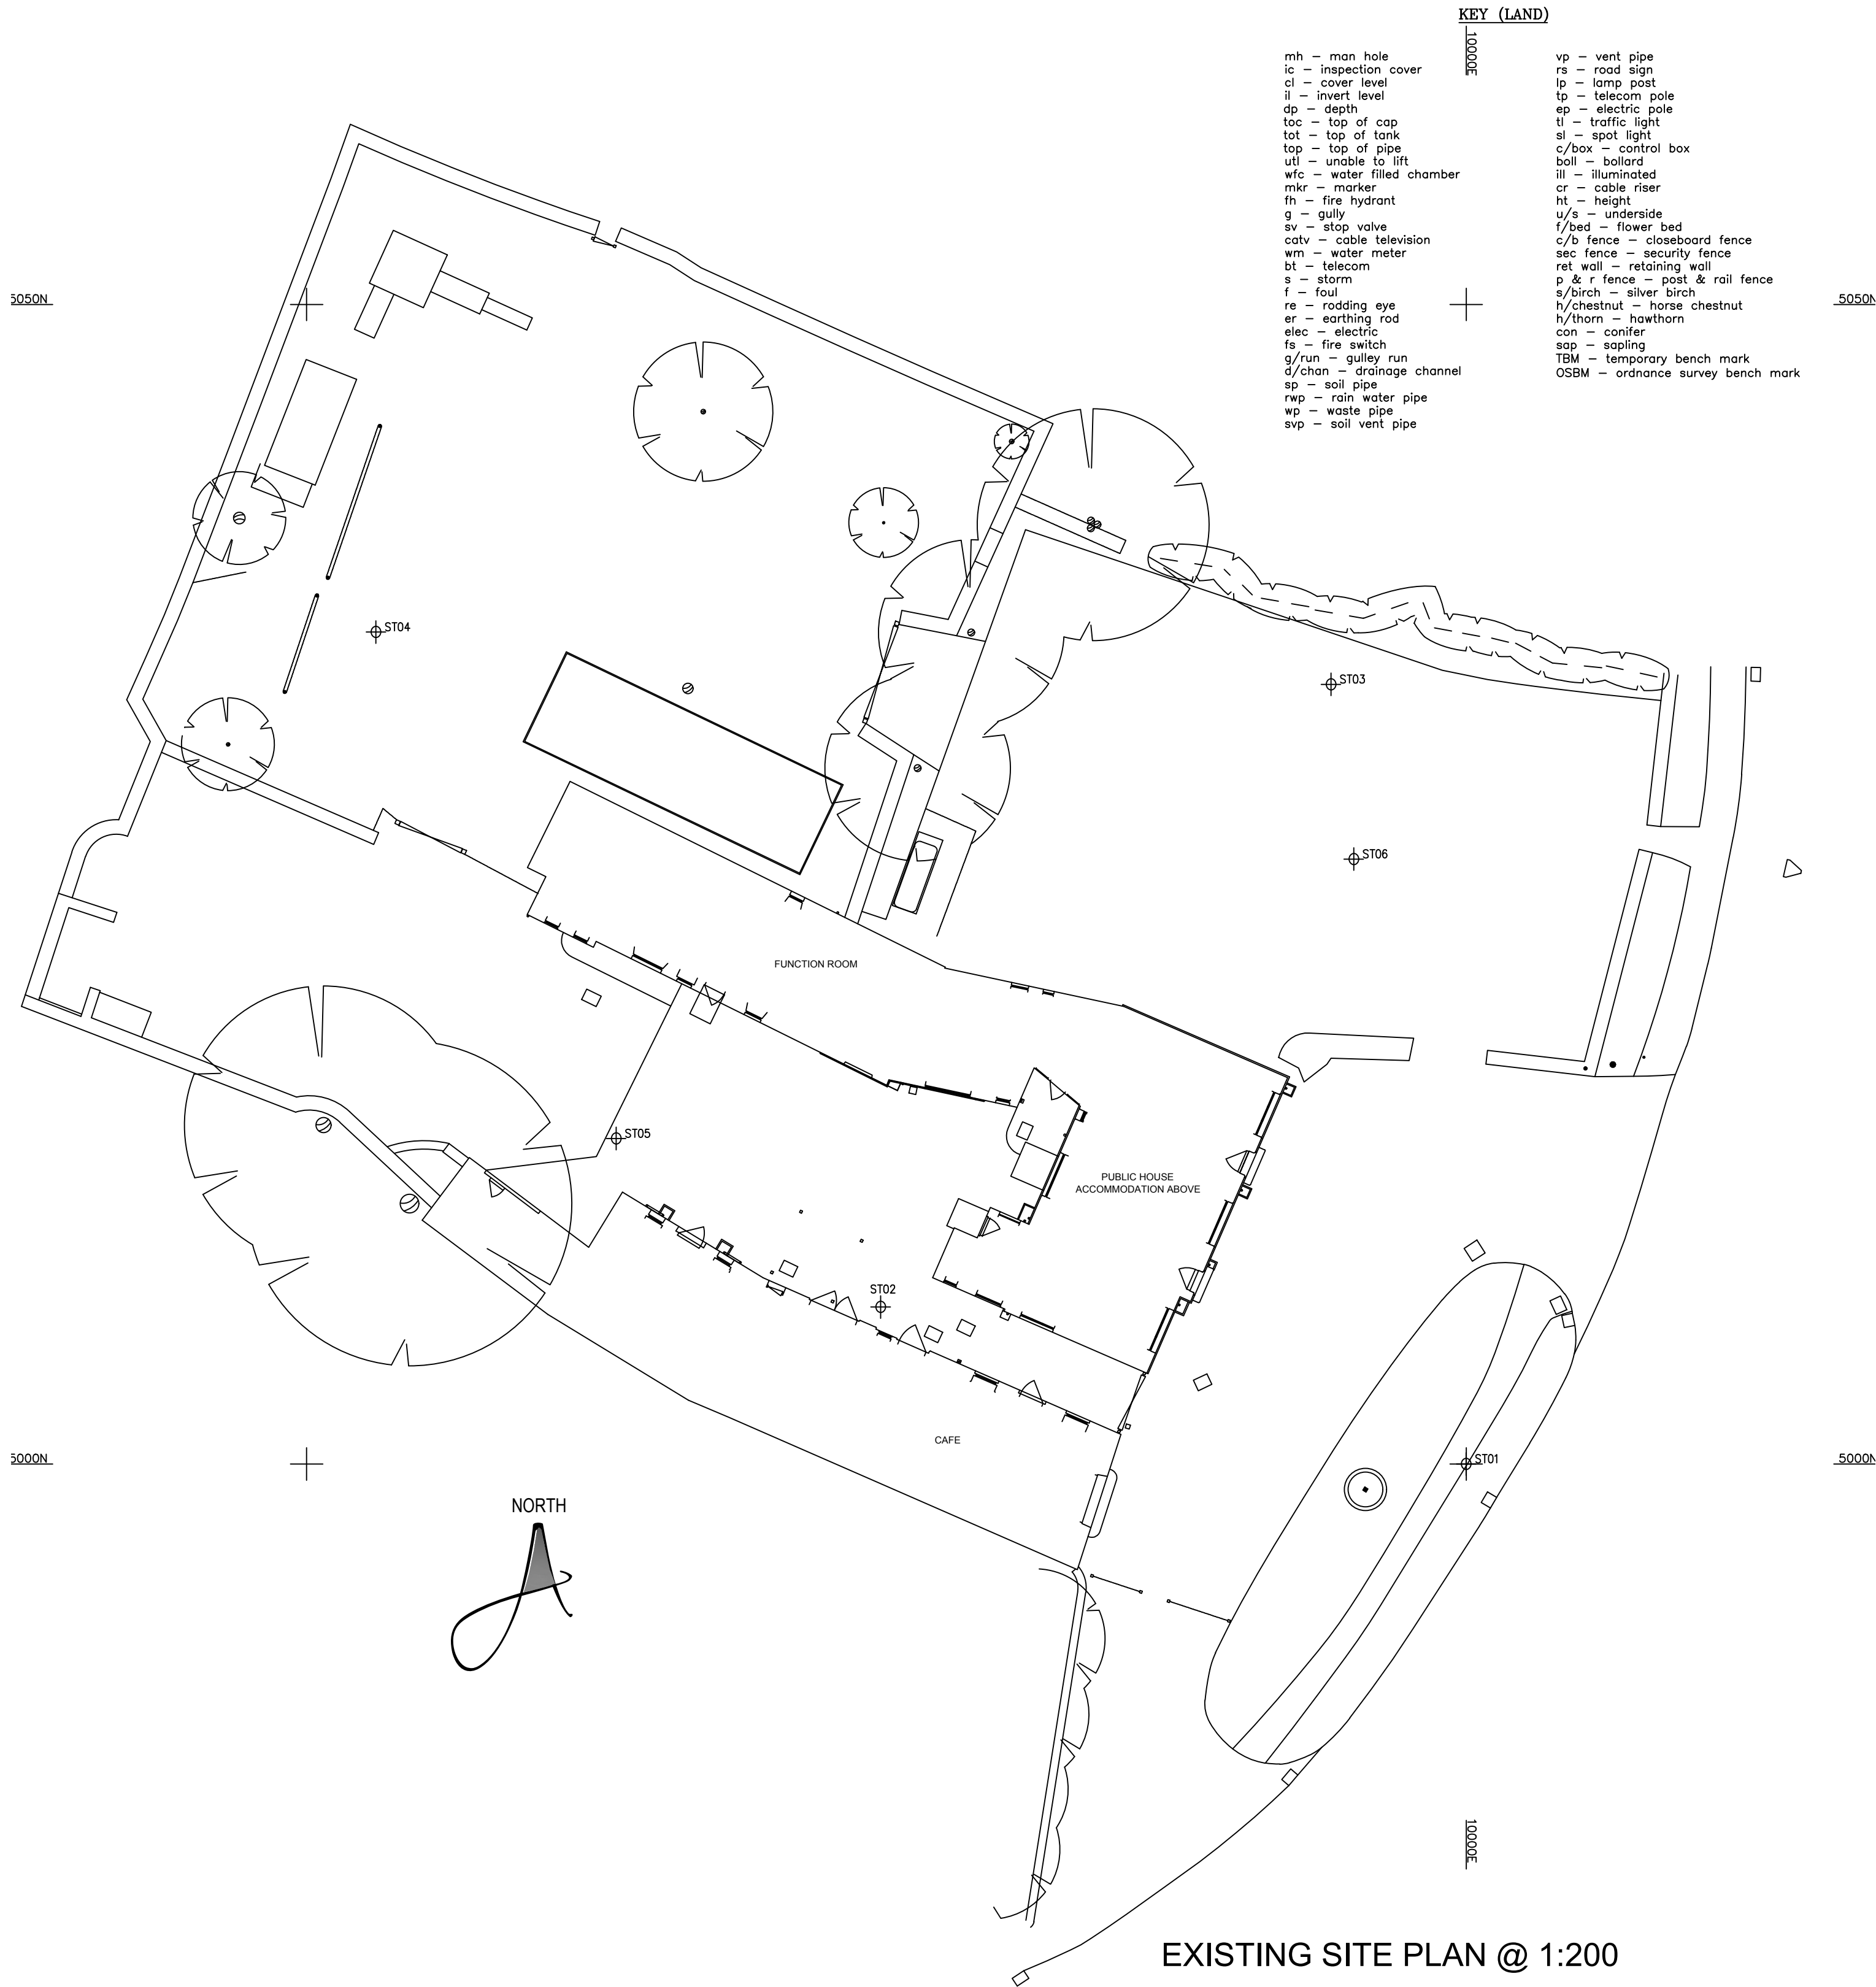


 

A	RED LINE ADJUSTED	AUG 23
REVISIONS		DATE
CLIENT:		
-		
PROJECT:	CONVERSION OF PUBLIC HOUSE TO 3 No. SELF CONTAINED 2 BEDROOM APARTMENTS & CONVERSION OF EXISTING CAFE INTO PUBLIC HOUSE AT THE HULLAVINGTON ARMS, HULLAVINGTON CHIPPENHAM, SN14 6DU	
TITLE:	EXISTING SITE PLAN LOCATION PLAN	
DRAWN: RJ	SCALES @ A1:	
CHECKED: JA	1:200	
DATE: MAR 21	1:1250	
DRG No: AA/21/05/04	REV: A	
<i>Armstrong</i> architecture		
THE OLD BAKEHOUSE, 21 TIMBER STREET, CHIPPENHAM, WILTSHIRE, SN15 3BS 01249 404 004 info@armstrongarchitecture.co.uk		