





**EXISTING
EAST ELEVATION**
Scale 1:100

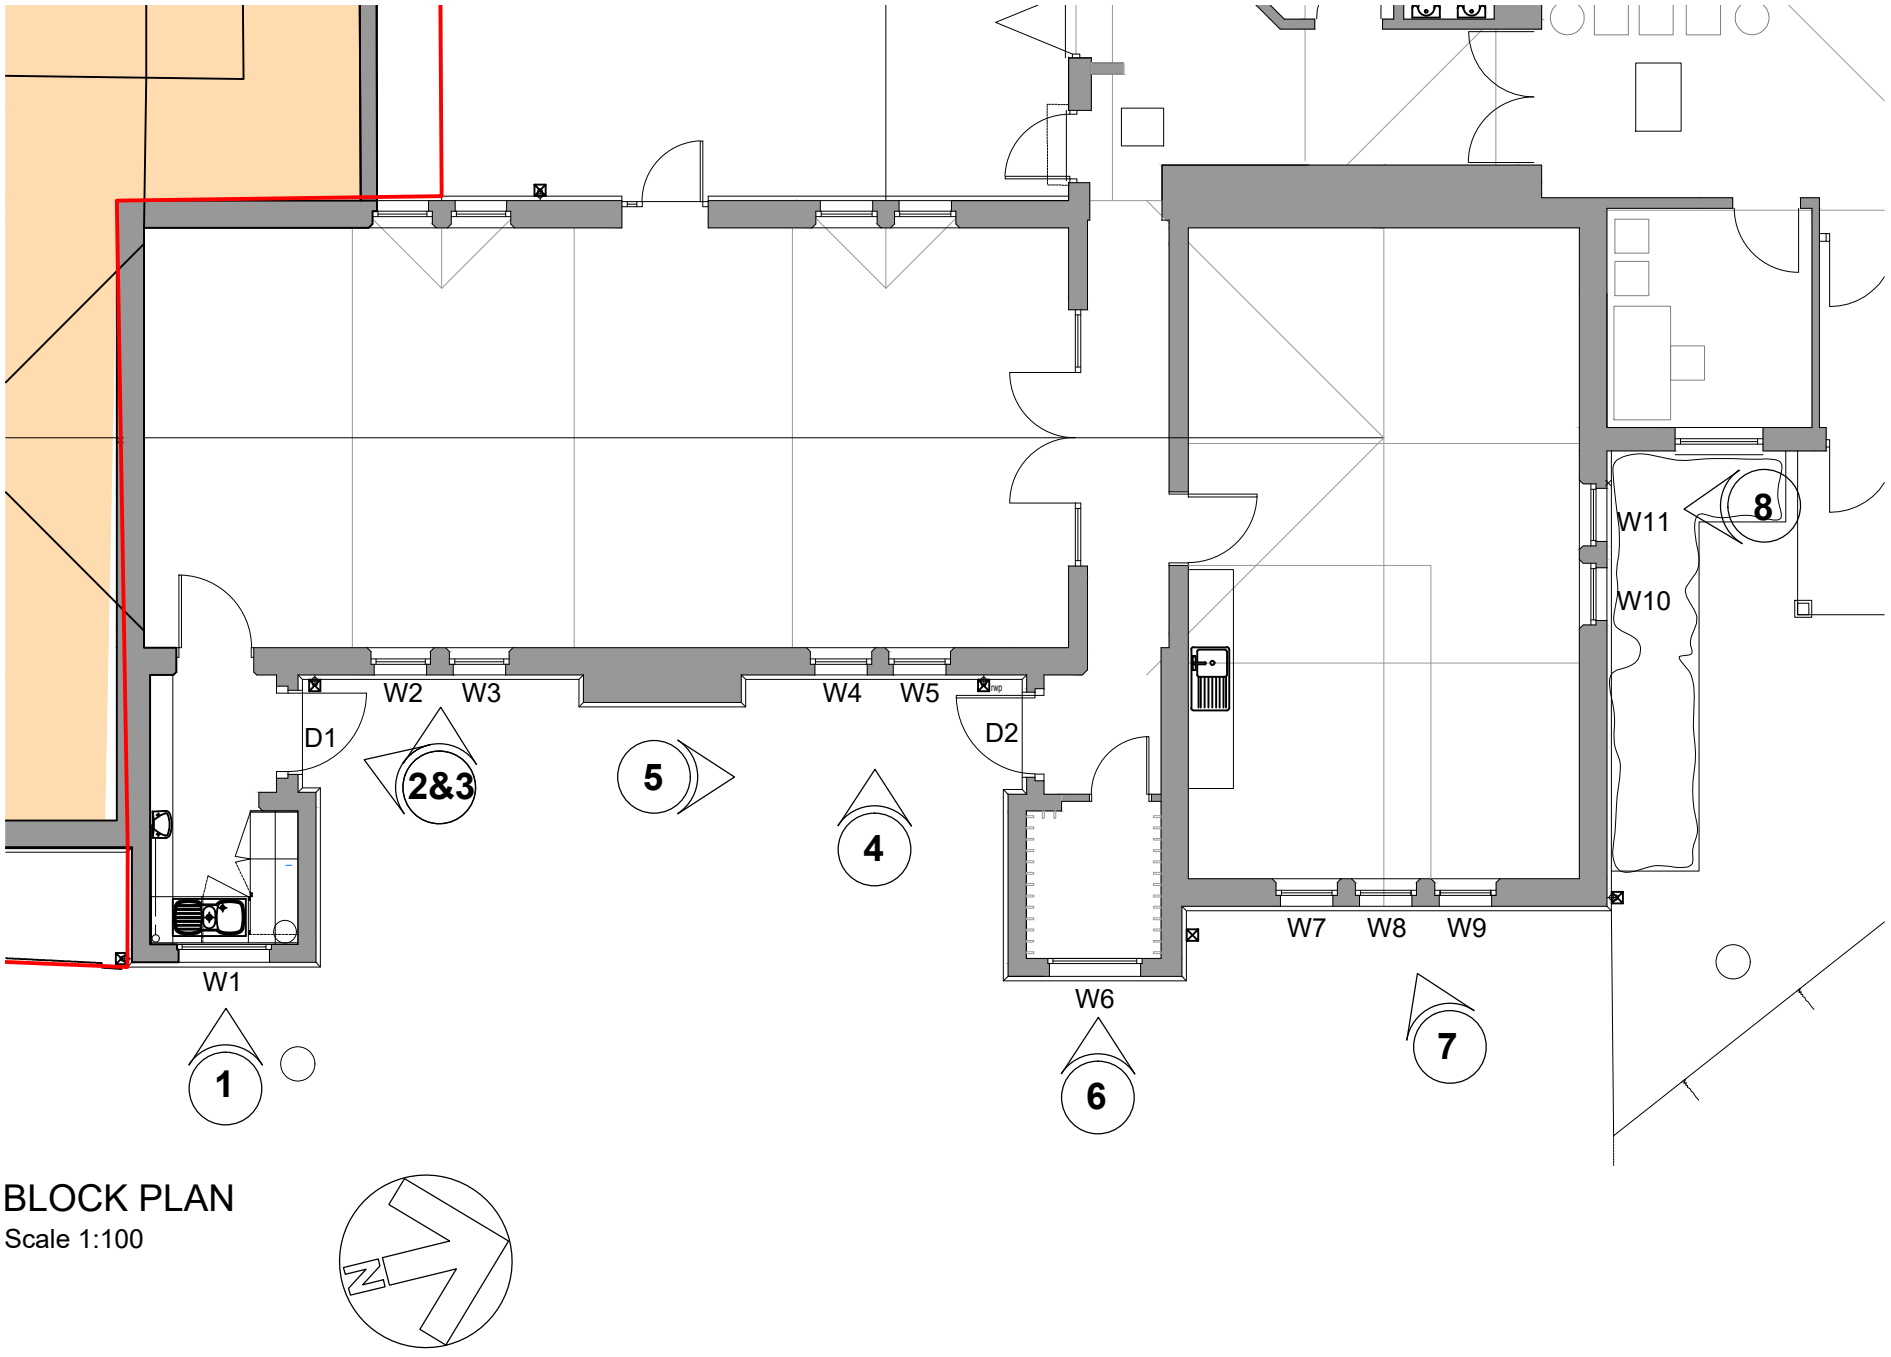

BLOCK PLAN
Scale 1:100



PHOTOGRAPH 1
(W1)

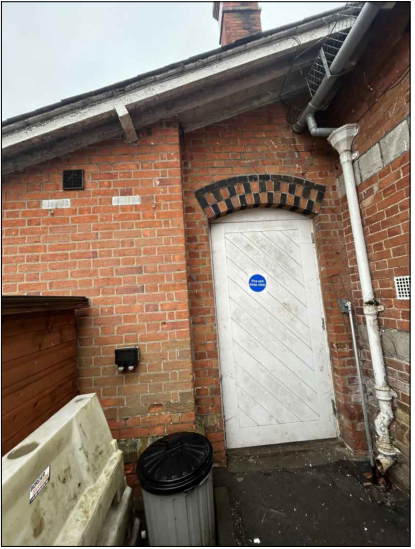

PHOTOGRAPH 2
(D1)




PHOTOGRAPH 3
(W2 & W3)



PHOTOGRAPH 4
(W4 & W5)




**PROPOSED
EAST ELEVATION**
Scale 1:100

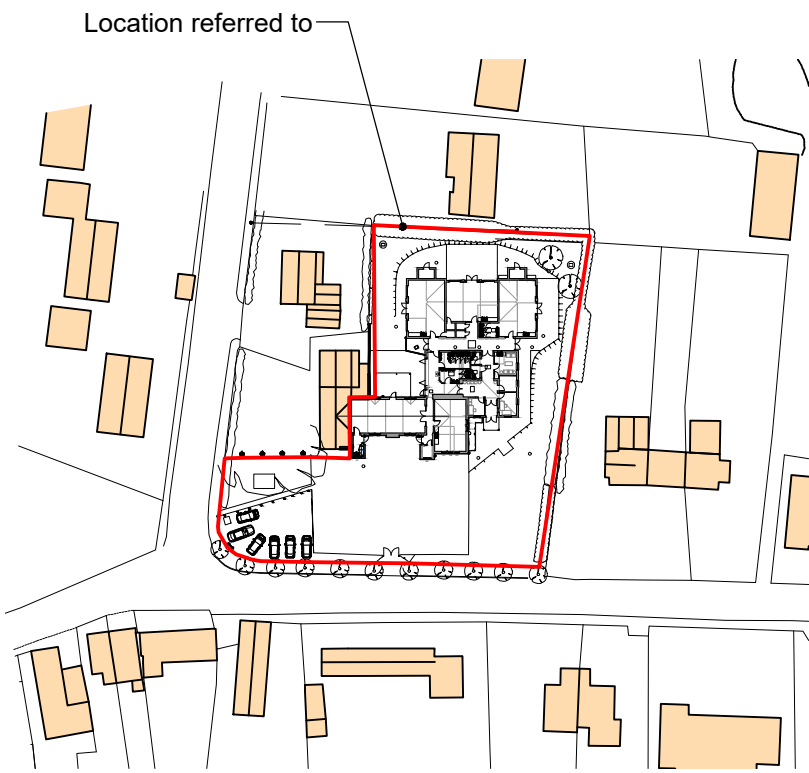

LOCATION PLAN
Scale 1:1250

NOTE:
Existing windows have painted timber frames and double glazed units circa early 1990's replacement windows.

Existing painted timber doors circa mid 20th century.

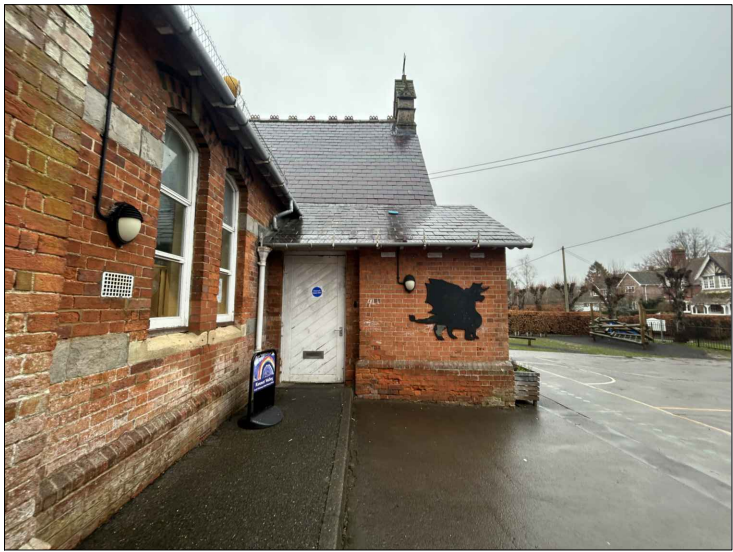


PHOTOGRAPH 5
(D2)




PHOTOGRAPH 6
(W6)




PHOTOGRAPH 7
(W7 - W9)

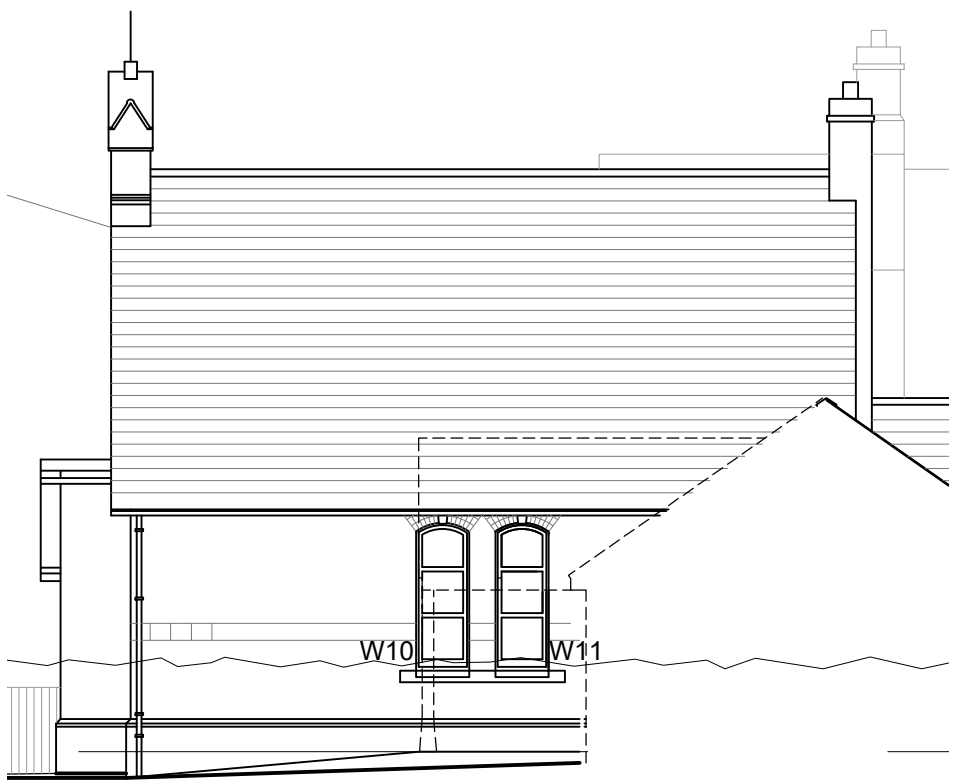


**PROPOSED
NORTH ELEVATION**
Scale 1:100

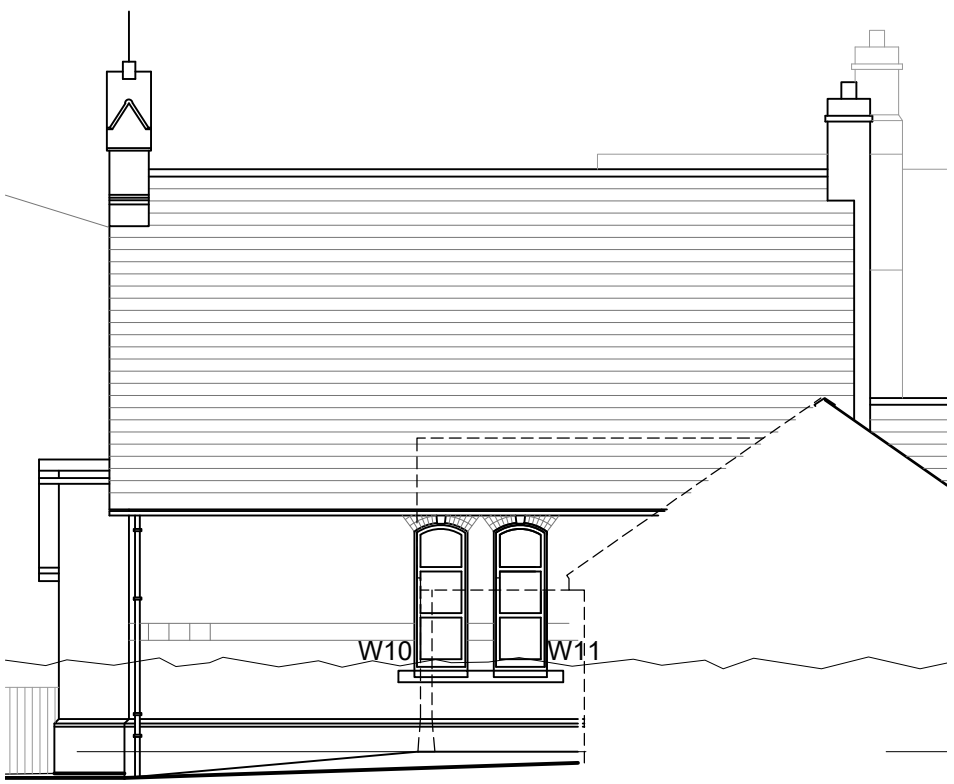


**EXISTING
NORTH ELEVATION**
Scale 1:100

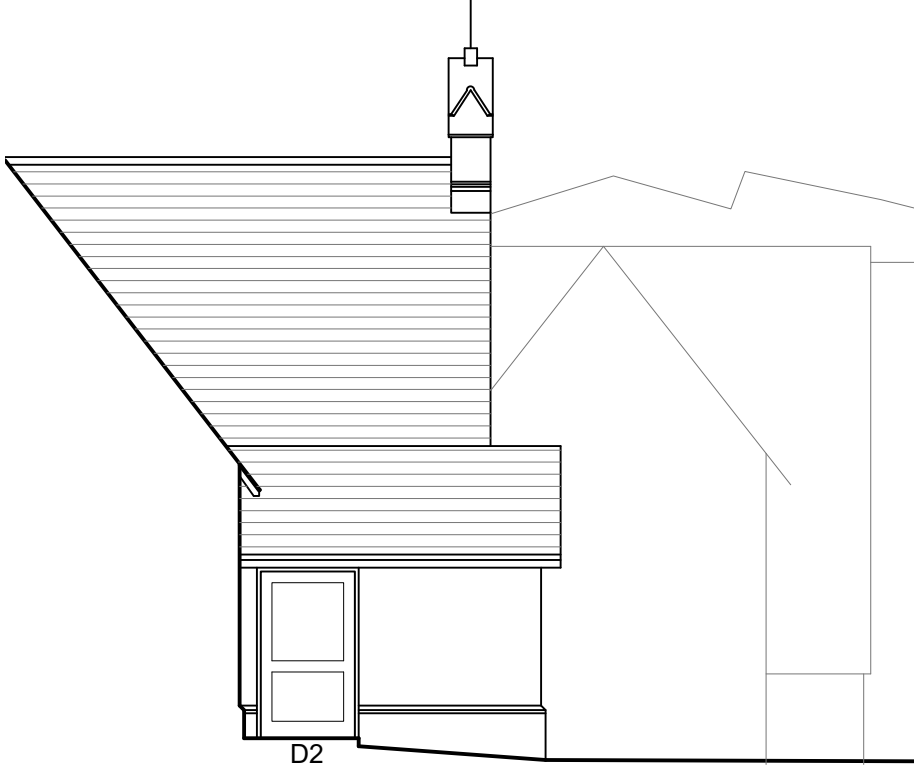


**PROPOSED
SOUTH ELEVATION**
Scale 1:100

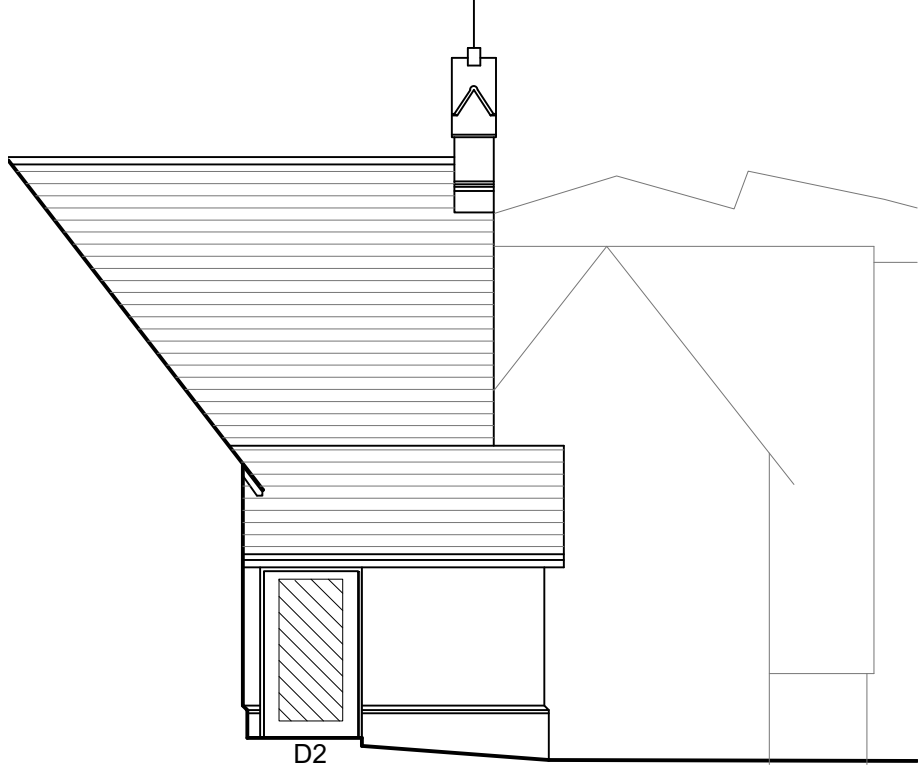

**EXISTING
SOUTH ELEVATION**
Scale 1:100

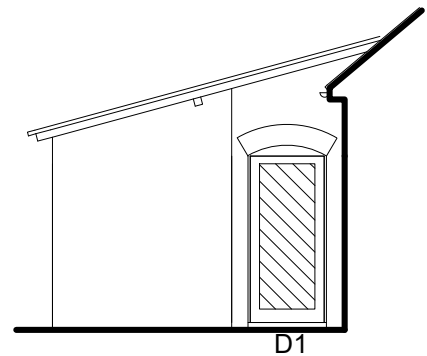


**EXISTING
NORTH ELEVATION**
Scale 1:100

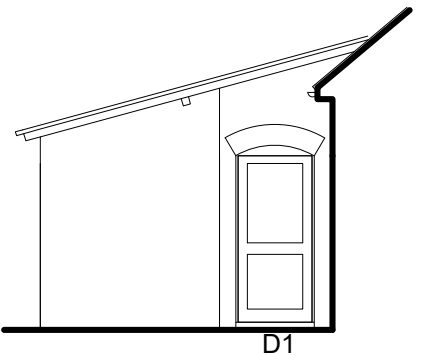

**PROPOSED
NORTH ELEVATION**
Scale 1:100



PHOTOGRAPH 8
(W10 & W11)

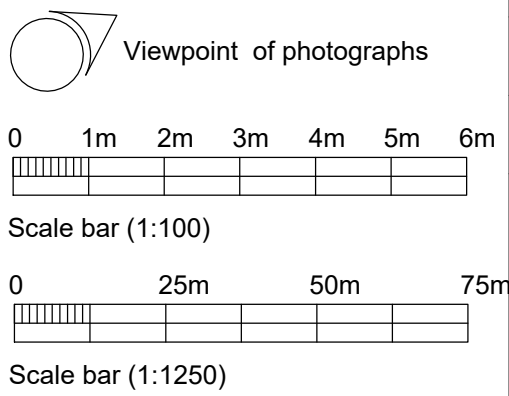

Rev.	Date		Init
CLIENT			
SCHOOL GOVERNORS			
PROJECT			
NEW WINDOWS KENNET VALLEY C.E. AIDED PRIMARY SCHOOL			
DRAWING			
EXISTING AND PROPOSED ELEVATIONS, BLOCK PLAN AND LOCATION PLAN			
DRAWN:	Date:	Scale:	
JG	17/02/2026	AS STATED @ A1	
Drawing number:		Rev.	
4470-01			
DOLMAN			
ARCHITECTURAL DESIGNERS		BUILDING SURVEYORS	
COST CONSULTANTS		CDM PRINCIPAL DESIGNERS	
Sussex House		Tel: 01380 723456	
Bath Road		Web: www.dolmansurveyors.co.uk	
Devizes		Email: info@dolmansurveyors.co.uk	
Wiltshire SN10 2AF			