

**DRAWING FOR PLANNING PURPOSES ONLY.
NOT TO BE USED FOR CONSTRUCTION.**

Trees/Tree Abbreviations



ASH	Ash	LP	London Plane
BAY	BAY	MAP	Maple
BEE	Beech	OAK	Oak
CB	Copper Beech	POP	Poplar
CED	Cedar	RM	Red Maple
CHE	Cherry	RW	Redwood
CON	Conifer	SB	Silver Birch
EUC	Eucalyptus	SER	Service Tree
FR	Fruit	SP	Scots Pine
HAW	Hawthorn	SYC	Sycamore
HAZ	Hazel	WAL	Walnut
HC	Horse Chestnut	WILL	Willow
HOL	Holly	WP	Weeping Willow
LAB	Laburnum	YEW	Yew
LAU	Laurel	MMB	Many stems/trunk Central die down

Tree Dimensions (average)
Spread/Trunk Dia/Height

Trees denoted with "approx" have been surveyed by remote methods and therefore their positions & dimensions cannot be guaranteed.

Abbreviations

AV	Air Valve	LP	Lamp Post
BL	Bollard	M	Meter
BM	Branch Mark	MK	Manhole Cover
BN	Boundary Point	MH	Marker
BT	BT Cover	MS	Milestone
CAV	Cable Television Core	RD	Ridge Line
CAB	Cabinet	RS	Road Sign
CL	Cover Level	rw	Rain Water Pipe
EP	Electric Power Pole	SC	Stop Cook
EV	Eaves Level	Str	Strainer
FH	Fire Hydrant	SV	Stop Valve
FL	Flow Level	svw	San Vent Pipe
F	Fence Post	TH	Threshold Level
G	Gully	TL	Traffic Light
GP	Gate Post	TP	Telephone Pole
GV	Gas Valve	UPL	Under Lift
		UP	Up Pipe
IC	Inspection Chamber	WM	Water Meter
IM	Iron Level	WO	Wash Out
KO	Kerb Outlet	WO	Wash Out

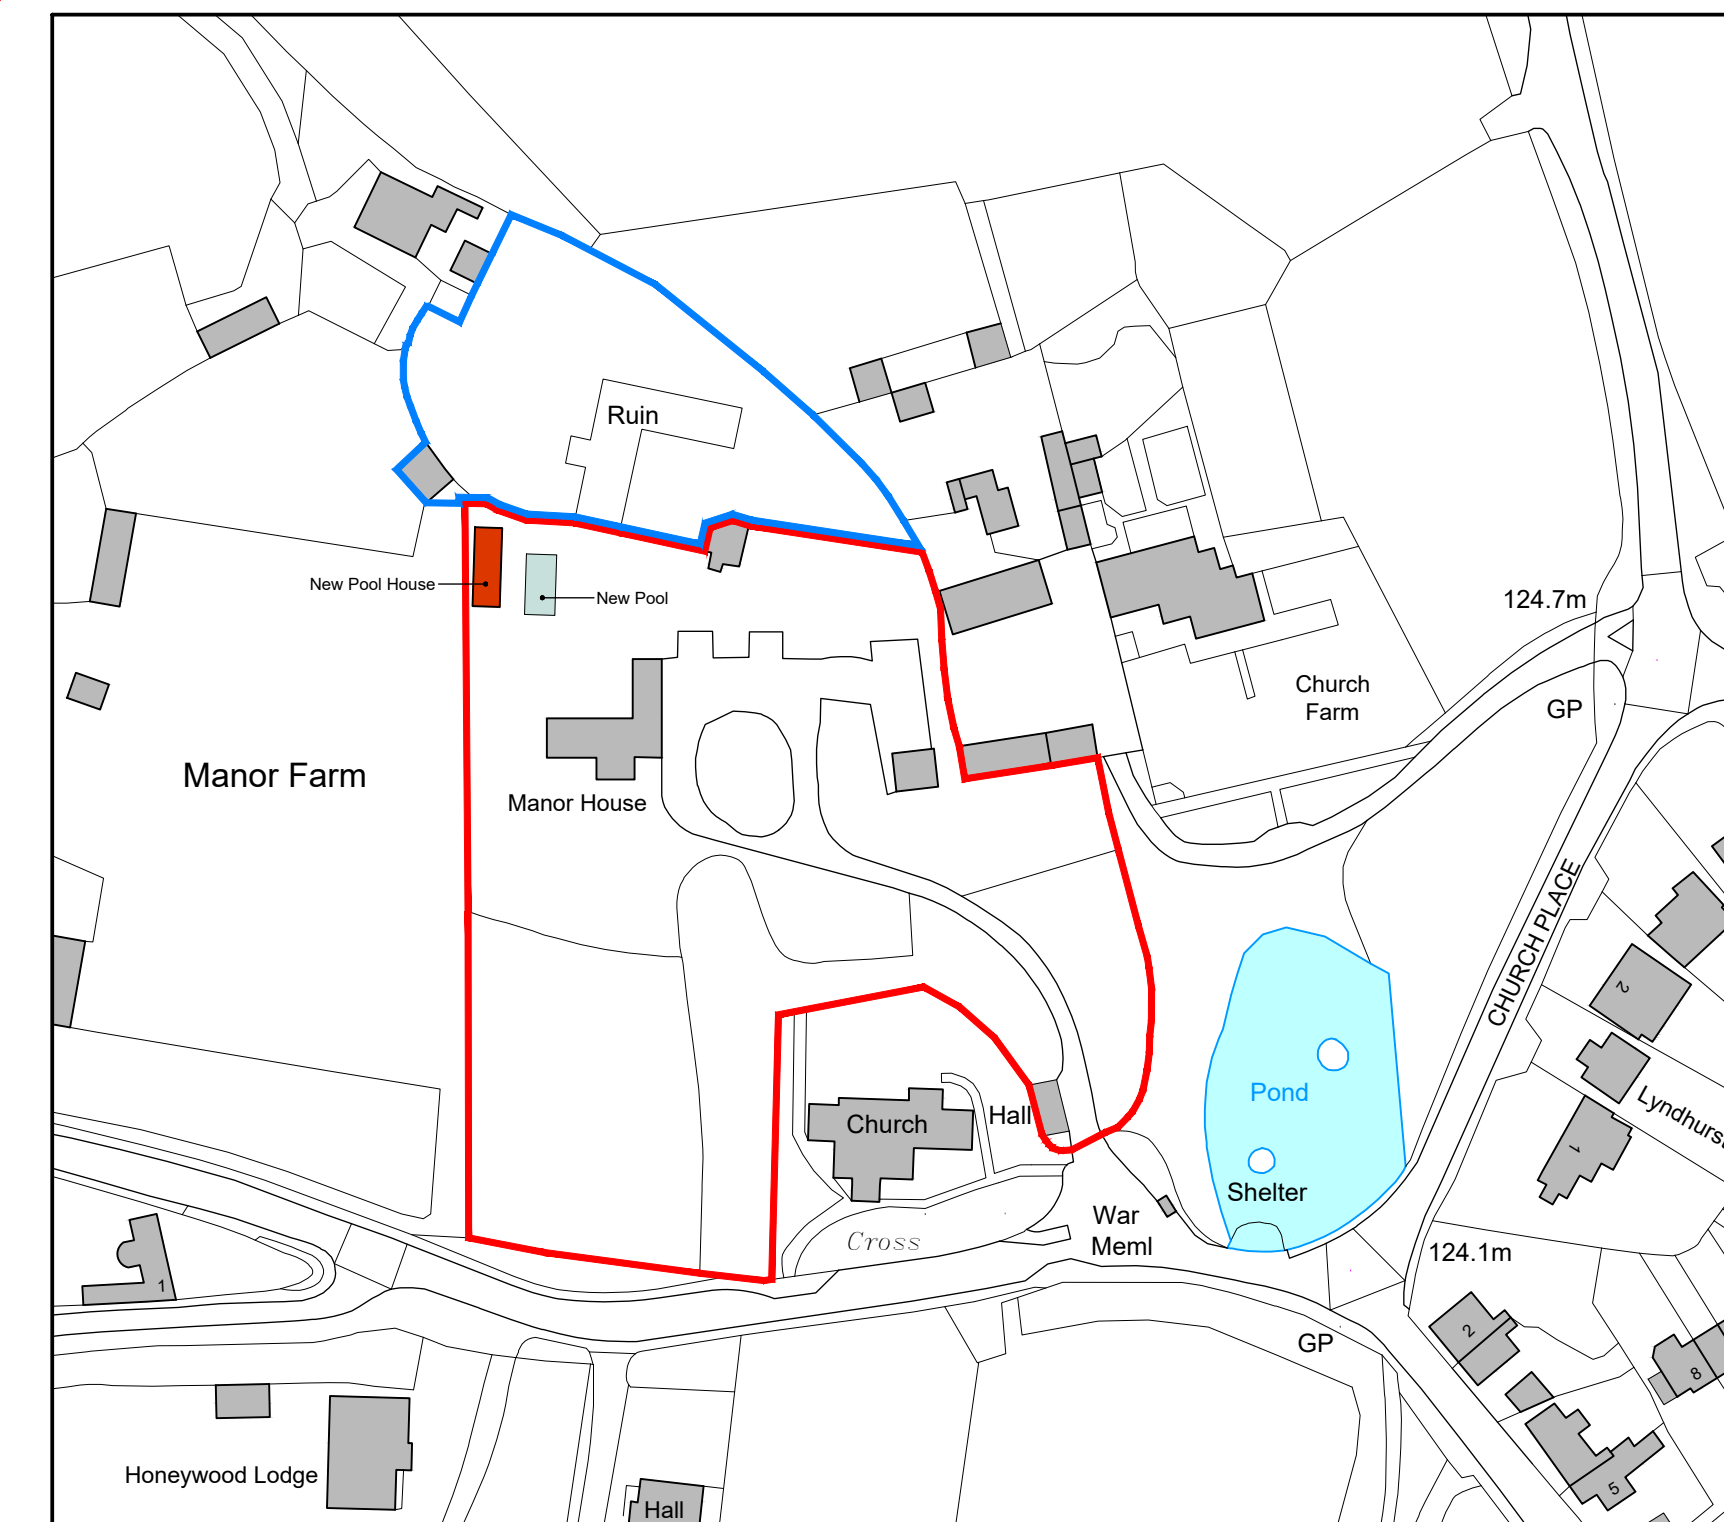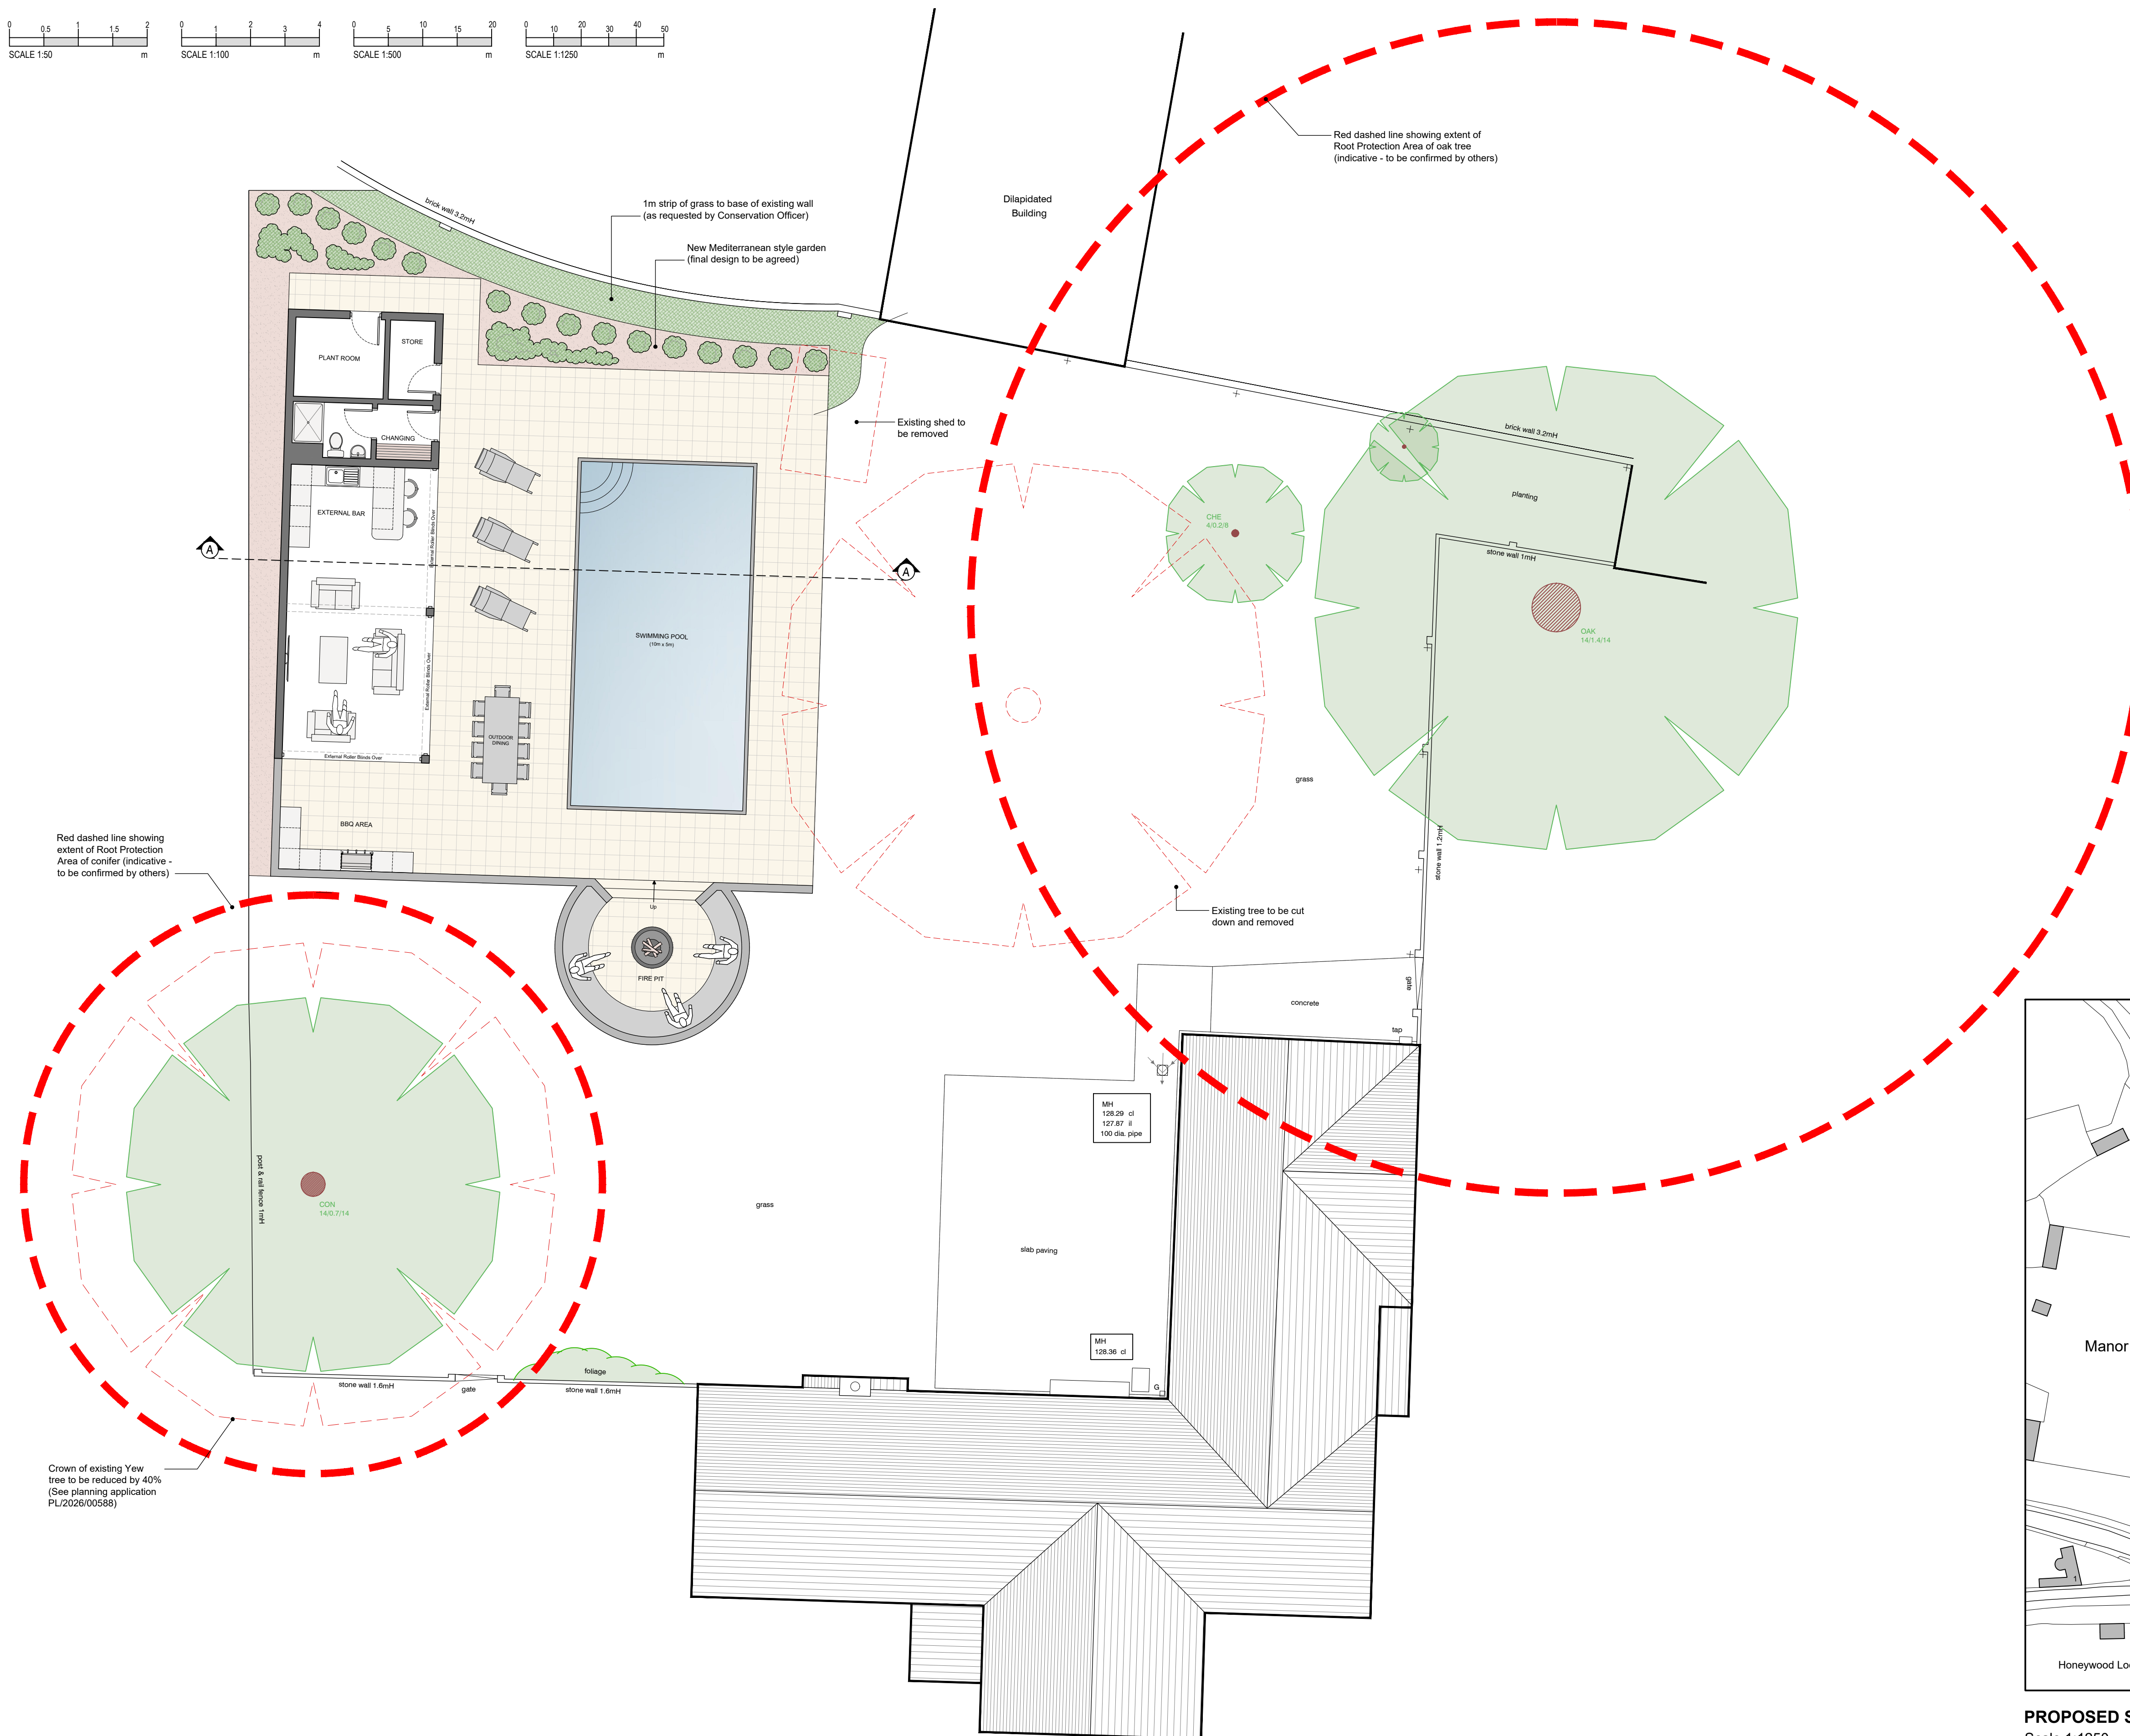

PROPOSED SITE LOCATION PLAN
Scale 1:1250

Ordnance Survey. (c) Crown Copyright 2026. All rights reserved. Licence number 10002243

JOB TITLE:
Proposed Swimming Pool, Associated Outbuildings
and External Works, Manor House,
Lydiard Millicent, Swindon, Wiltshire, SN5 3LS

For Mr S. Trowbridge MBE

DRAWING TITLE:
Proposed Swimming Pool & Pool House -
Proposed Site Plan

DRAWING NO:	1678 - Trowbridge - Proposed - 02
-------------	-----------------------------------

REVISION DESCRIPTIONS:

Rev 'A' - 19.02.26 - Amended to clients requests - BJ
Rev 'B' - 23.02.26 - Finalised for Planning - BJ
Rev 'C' - 30.04.26 - 1m strip of grass added to Conservation Officer request - BJ

SCALE:
As Shown


DATE:	Feb 26
-------	--------

DRAWN BY: BJ

PAPER SIZE: A1

JOB NO:	1678
---------	------


REV:	C
------	---

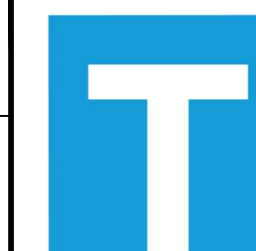

Tuttle
architectural
services

Ground Floor
6 Pelhams Court
Marlborough
Wiltshire SN8 2AG

T. 01672 518 278
E. info@tuttlearchserv.co.uk
f [facebook.com/tuttlearchserv](https://www.facebook.com/tuttlearchserv)
W. tuttlearchserv.co.uk

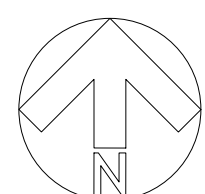

PROPOSED GARDEN SITE PLAN
Scale 1:100