


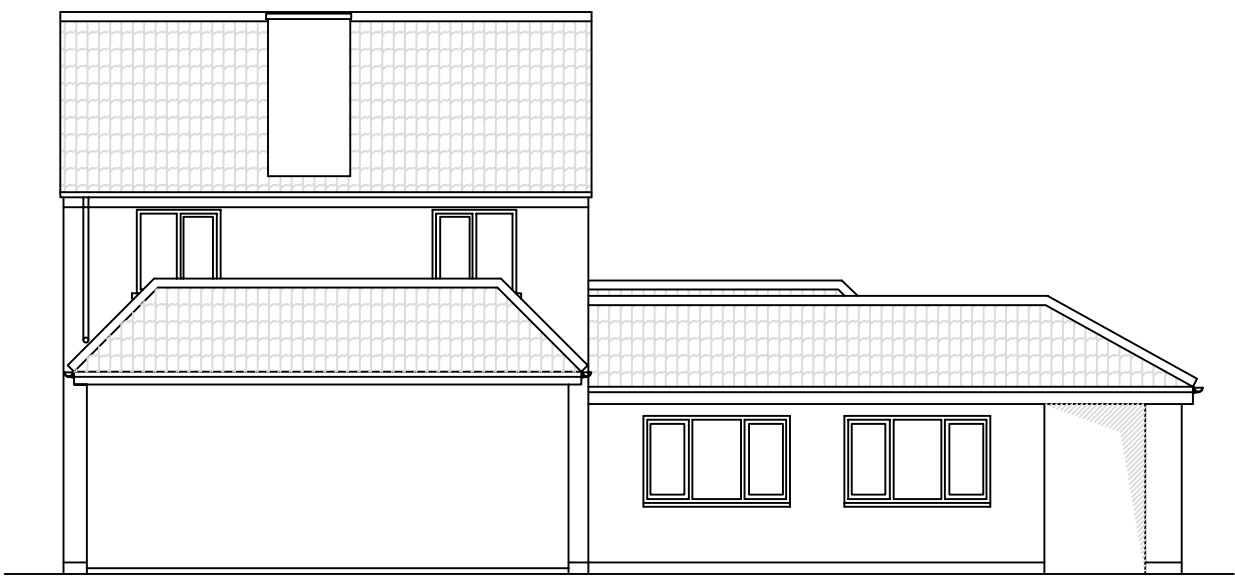

Existing Front (West) Elevation 1:100




Existing Side (South) Elevation 1:100




Existing Rear (East) Elevation 1:100



Proposed Front (West) Elevation 1:100


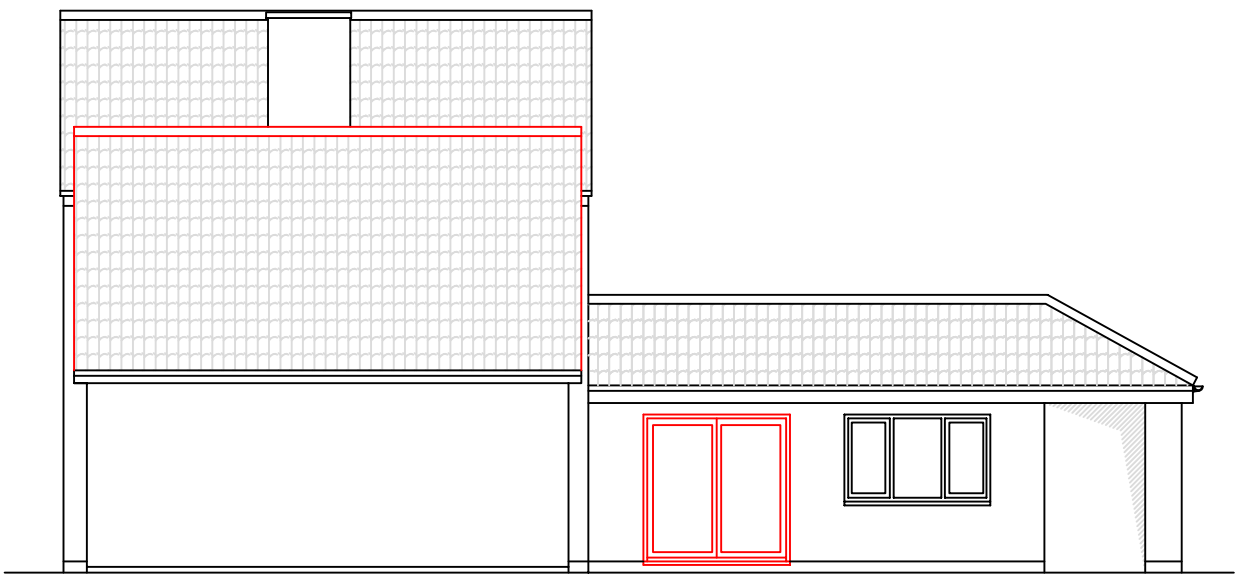


Proposed Side (South) Elevation 1:100


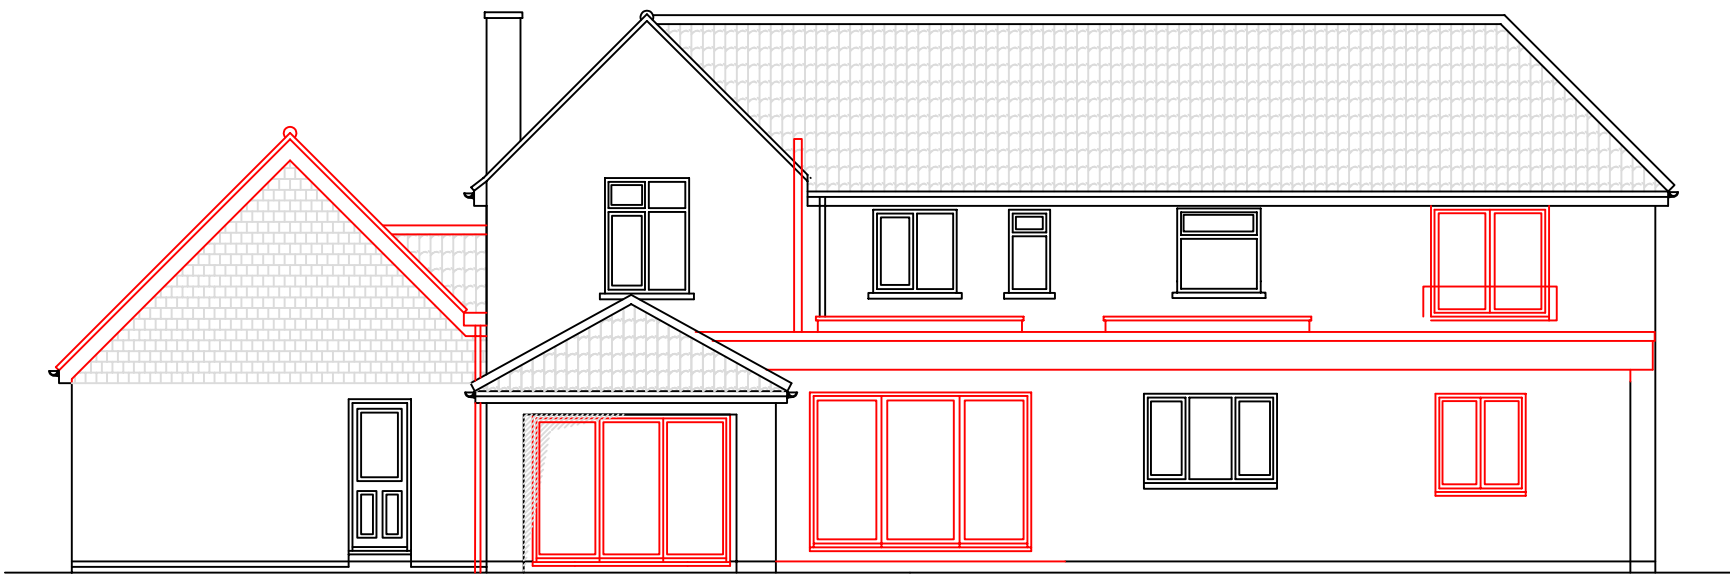


Proposed Rear (East) Elevation 1:100


Building Materials:-
Walls:- Render to match existing & hanging tiles to garage gables
Roof:- Profile tile for pitch roof to match existing & rubber membrane for flat roof
Windows & Doors:- Aluminium anthracite
Rainwater Goods:- Upvc to match existing

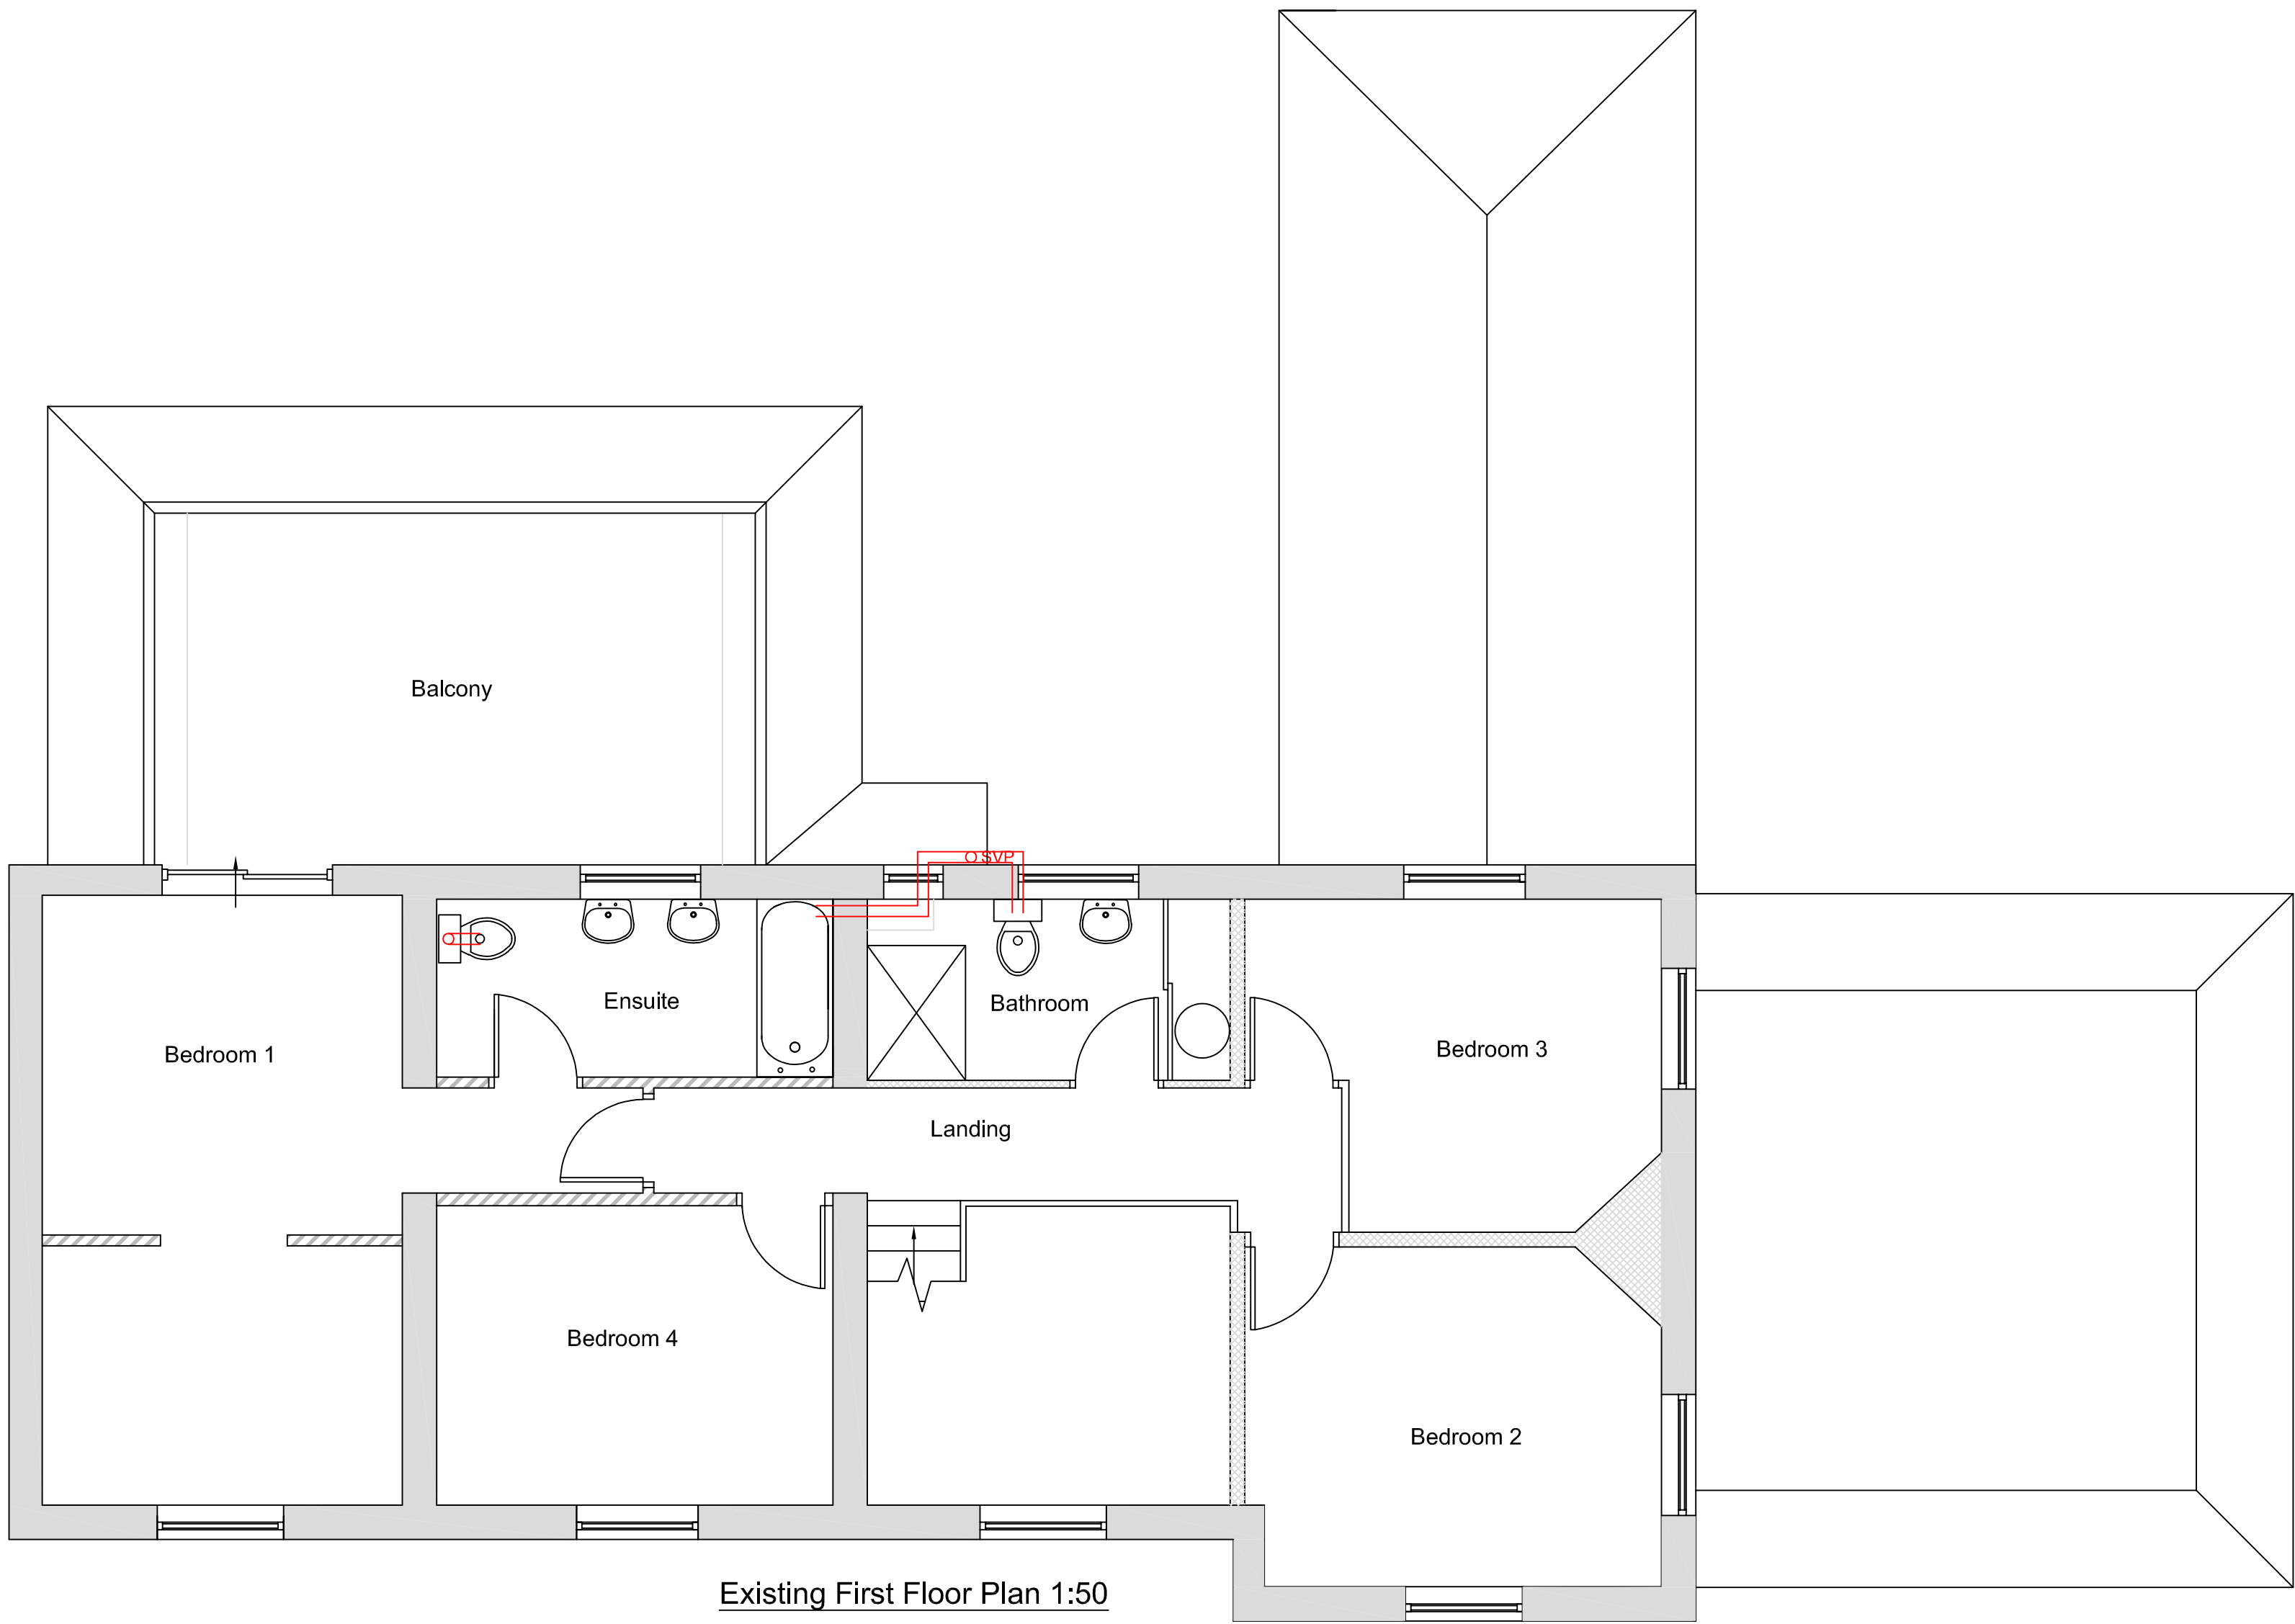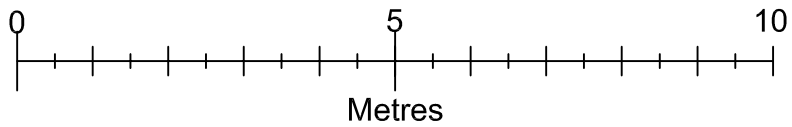

Existing First Floor Plan 1:50

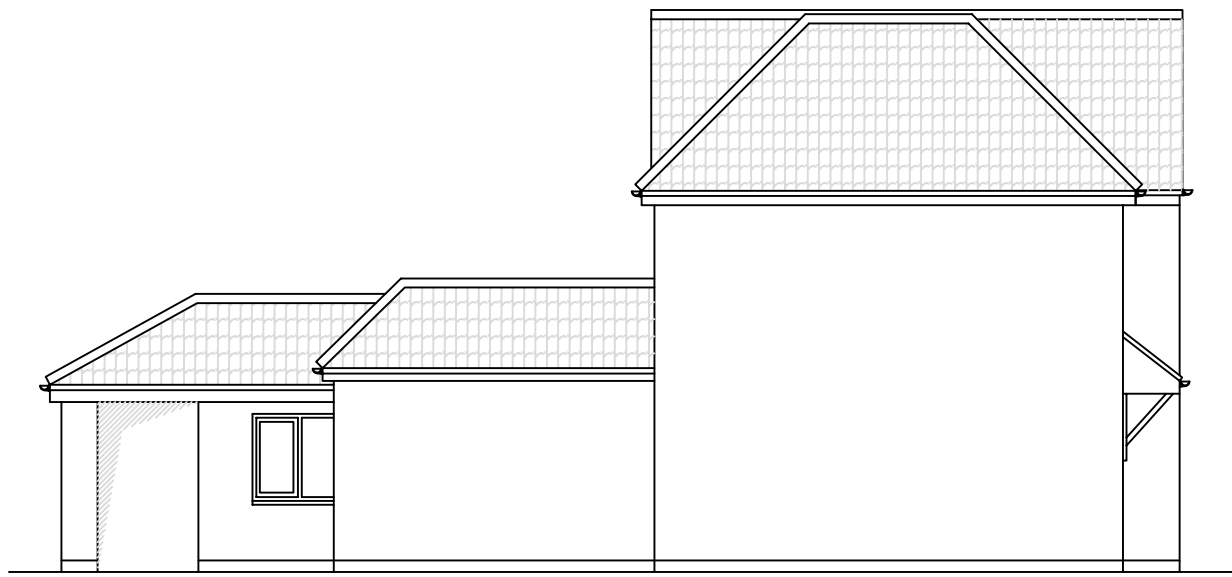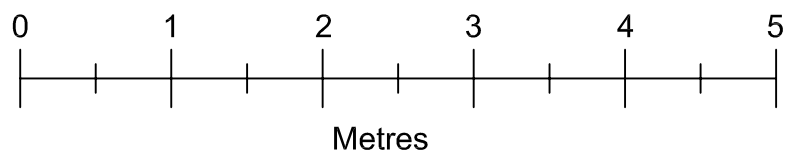

Existing Side (North) Elevation 1:100

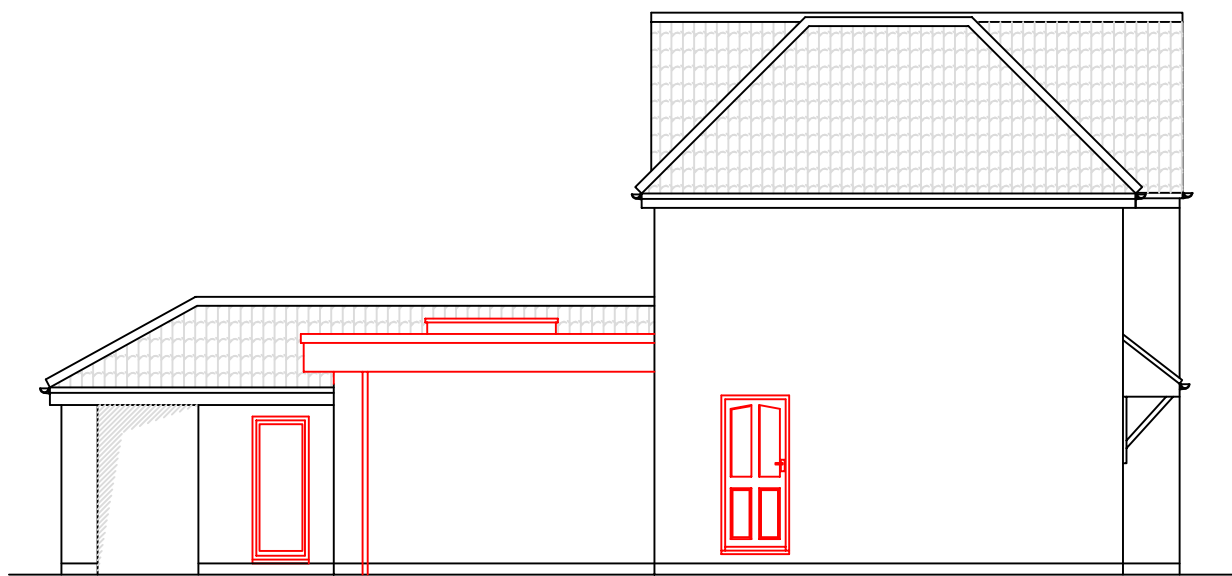

Proposed Side (North) Elevation 1:100

<u>Drawn by</u>	A Harlow & Son 01225 938329	
<u>Proposed Alterations & Single Storey Rear Extension for</u> <u>Mr & Mrs J Webber at</u> <u>145 Malmesbury Road</u> <u>Chippenham</u> <u>Wiltshire</u> <u>SN15 1QA</u>		
A1 Papersize		
<u>Scale</u>	1:100, 1:50	<u>Drawing No AH2026/24</u> Sheet 1 of 5
<u>Date</u>	20t April 2026	