



DRAWINGS BASED ON TOPOGRAPHY & SITE BOUNDARY LIMITS INFORMATION PROVIDED BY OTHERS, IF ONSITE DISCREPANCIES ARISE, BRING TO A HARLOW & SONS ATTETNTION IMMEDIATELY

IF IN DOUBT,ASK - DO NOT SCALE - CHECK ON SITE DIMENSIONS.
SITE DIMENSIONS TO BE CHECKED PRIOR TO START - DISCREPANCIES TO BE RAISED WITH A HARLOW & SON

ALL DIMENSIONS ARE TO STRUCTURAL ELEMENTS & NOT TO APPLIED FINISHES

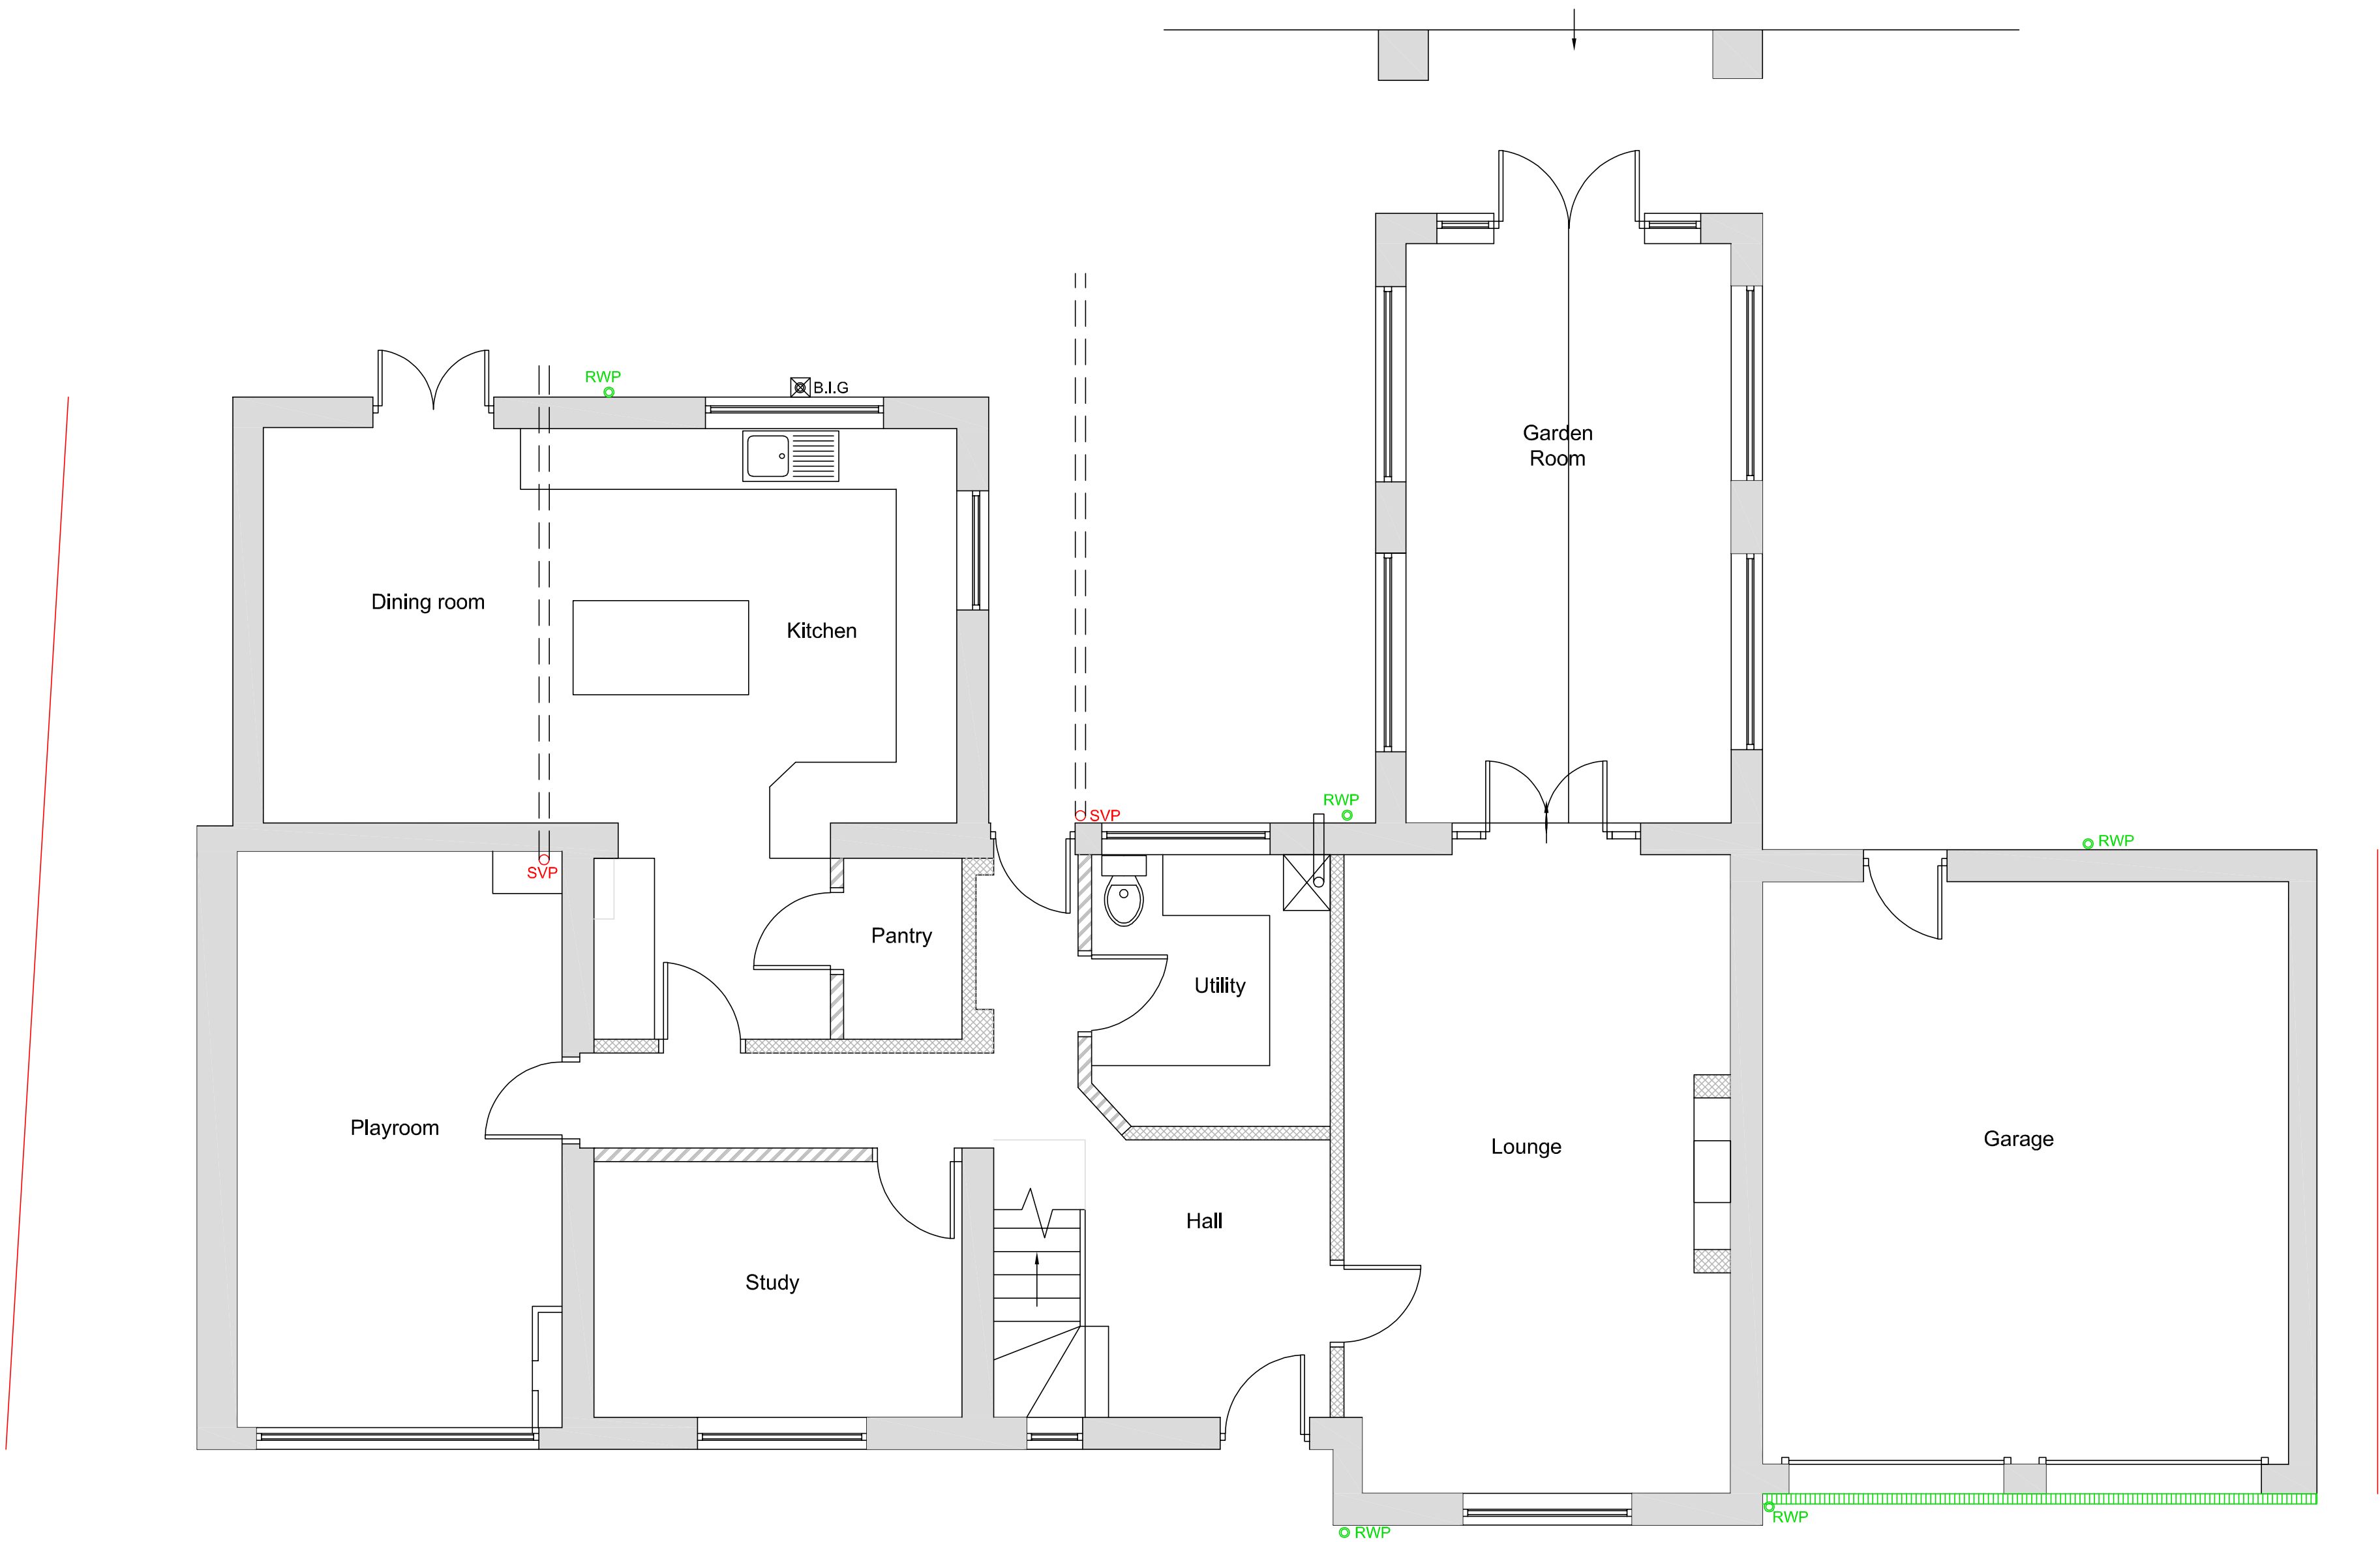

Existing Ground Floor Plan 1:50

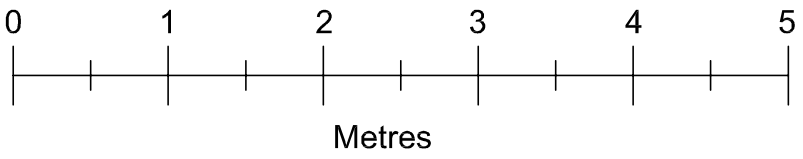

<u>Drawn by</u>	A Harlow & Son 01225 938329	
<u>Proposed Alterations & Single Storey Rear Extension for</u> Mr & Mrs J Webber at <u>145 Malmesbury Road</u> <u>Chippenham</u> <u>Wiltshire</u> <u>SN15 1QA</u>		
A1 Papersize		
<u>Scale</u>	1:50	<u>Drawing No AH2026/24</u> Sheet 4 of 5
<u>Date</u>	20th April 2026	

This drawing cannot be copied or given to third parties without the written permission of A Harlow & Son