


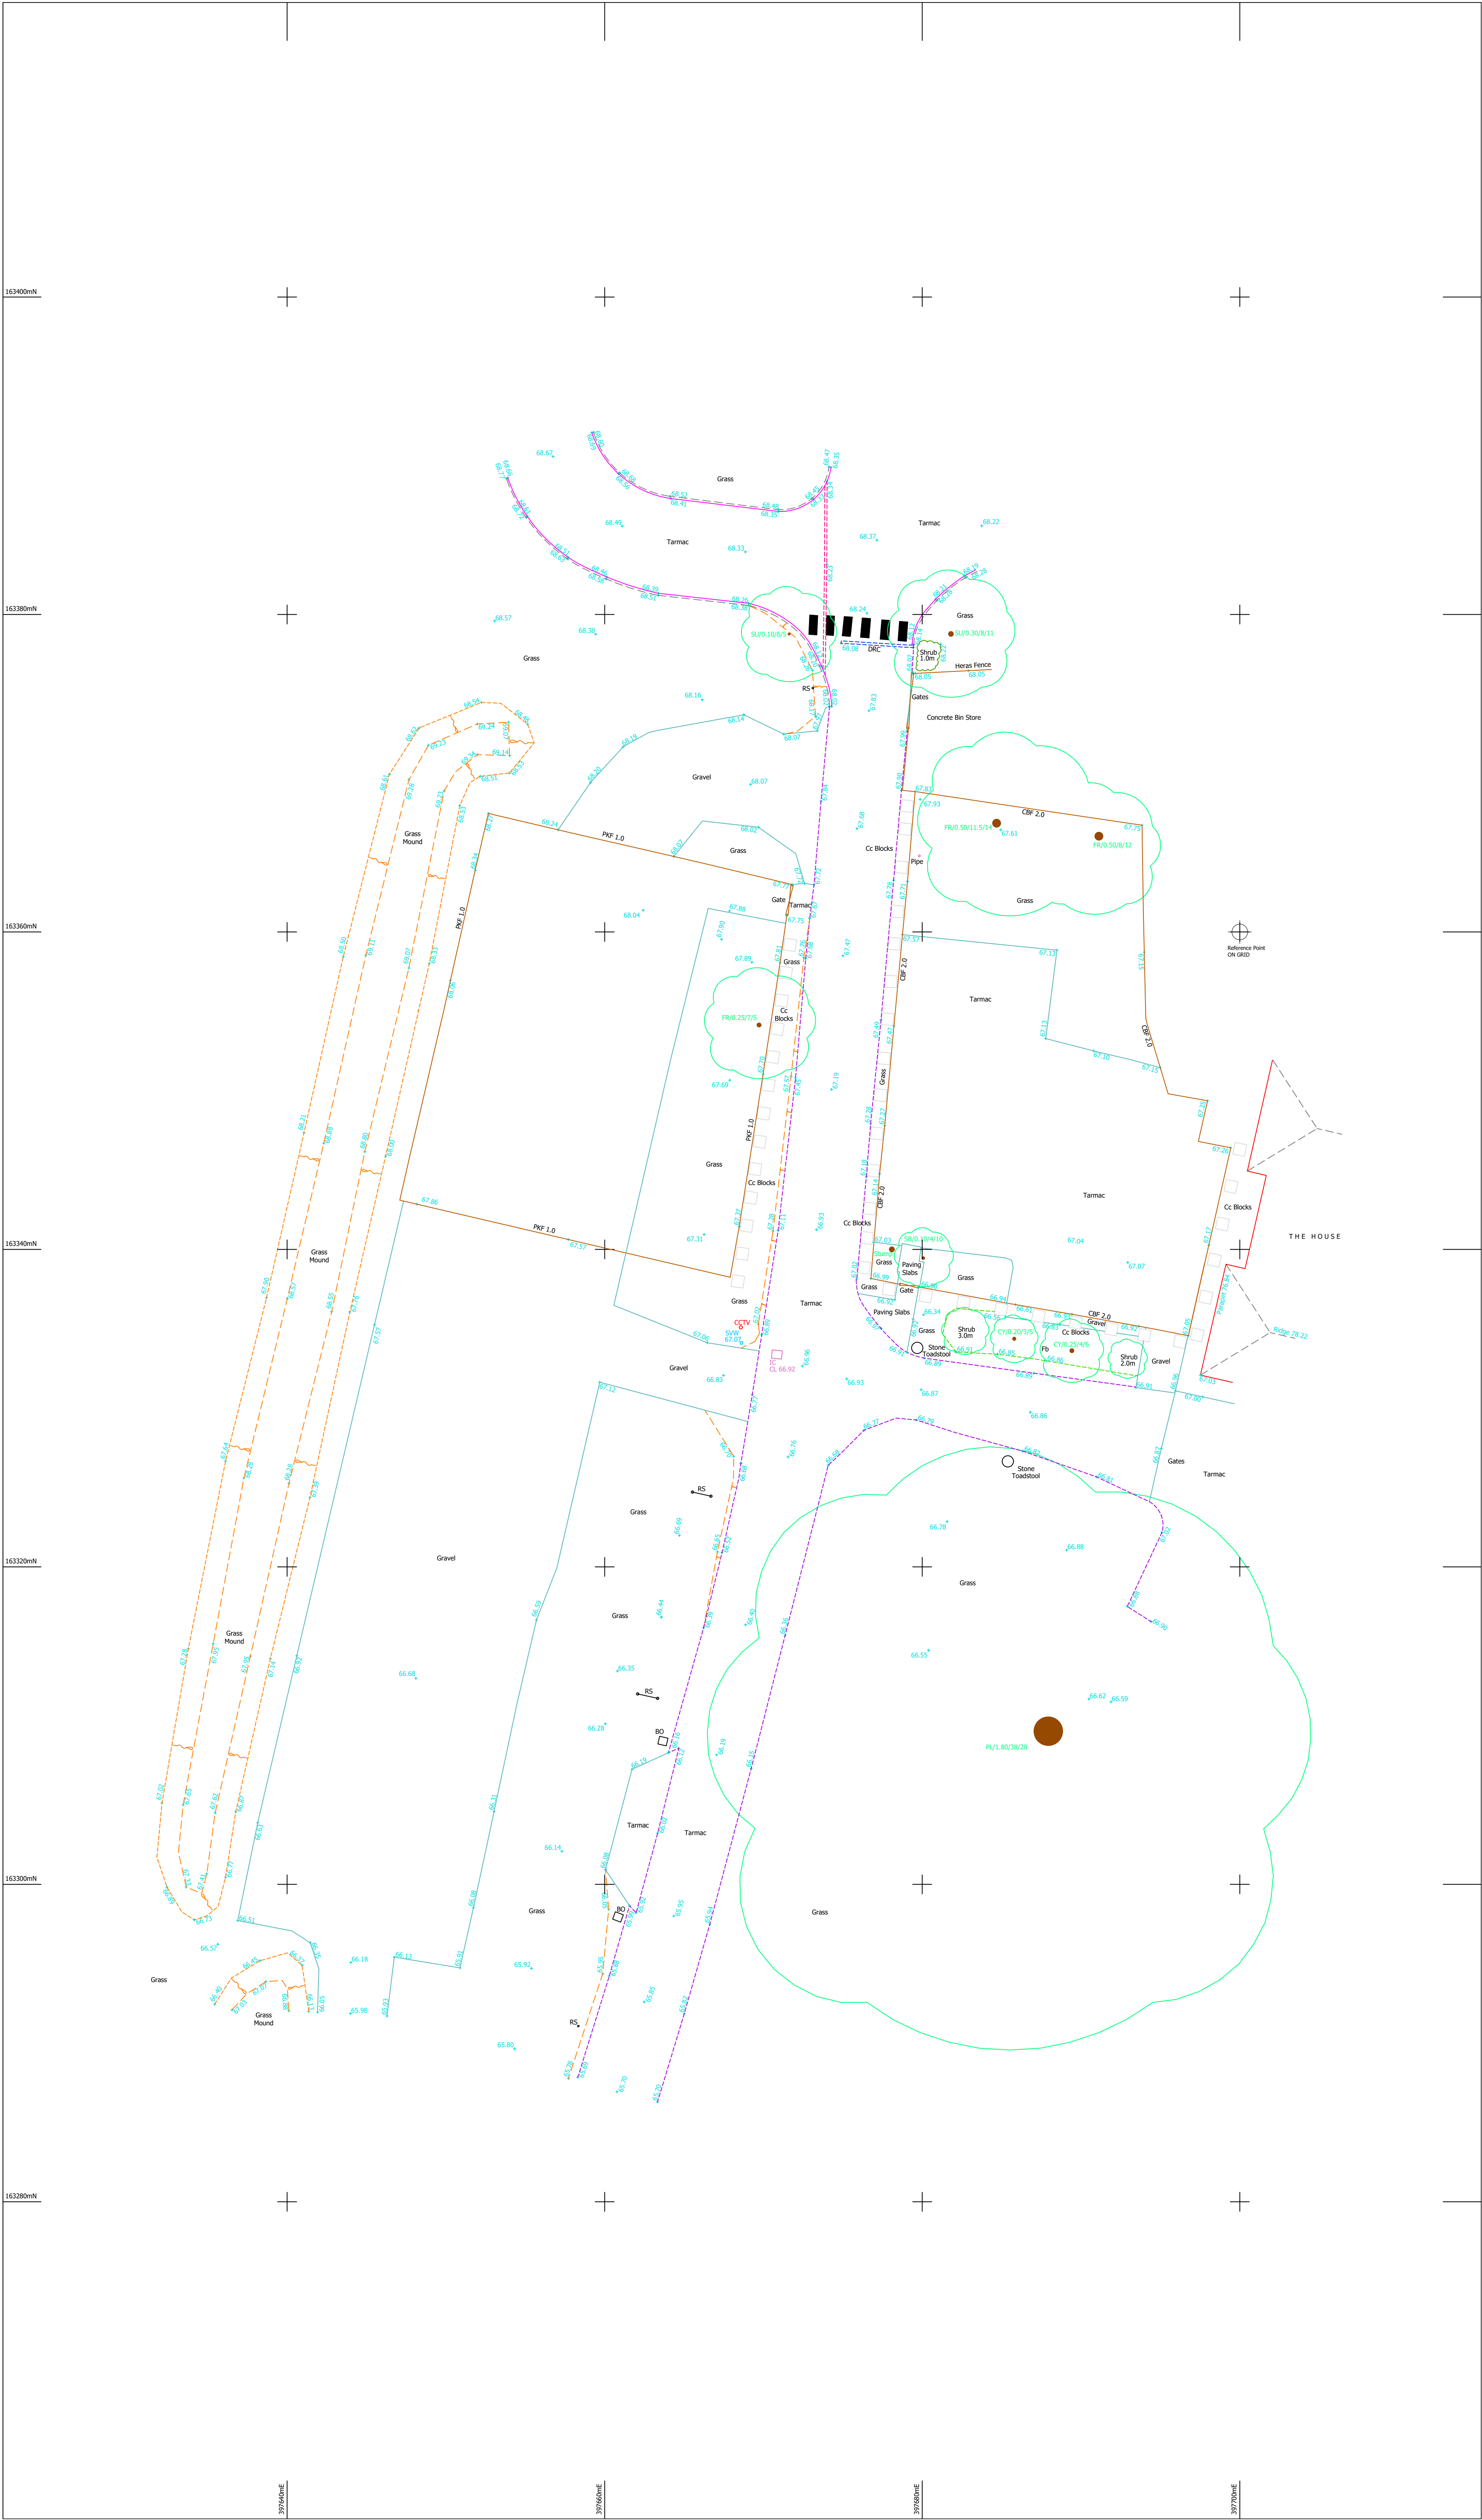

KEY			
AC	Air Conditioning	MW	Monitoring Well
AV	Air Valve	OHE	Overhead Electric
BH	Borehole	OHT	Overhead Telecoms
BO	Bollard	PB	Post Box
BS	Bus Stop	RE	Rodding Eye
BTIC	Bus Stop	RNP	Road Name Plate
CATV	Cable Television IC	RS	Road Sign
EL	Electric Box	RWP	Rain Water Pipe
EPT	Electricity Pole	SMP	Service Marker Post
EP	Transformer Pole	ST	Stay / Strut
ER	Earth Rod	SU	Stop Valve
FP	Fire Hydrant	SVG	Stop Valve Gas
GP	Flag Pole	SVP	Sill Vent Pipe
G	Guide Post	SVW	Stop Valve Water
IC	Inspection Cover	TB	Telephone Box
IC-FW	IC Foul Water	TL	Traffic Light
IC-SW	IC Surface Water	TP	Telegraph Pole
LD	Lamp Post	UTL	Unable To Lift
LP	Lamp Post	WM	Water Meter
LT	Light	WO	Wash Out
TREES (Species/Trunk Diameter/Max. Spread Diameter/Height)			
AS	Ash	OK	Oak
AL	Alder	PA	Palm
BH	Beech	PL	Plane
CO	Cedar	PO	Poplar
CH	Cherry	RD	Rodding
CY	Cypress	RW	Roadway
EU	Eucalyptus	SB	Silver Birch
FR	Fruit (Generic)	SB	Silver Birch
HC	Horse Chestnut	SC	Sweet Chestnut
HW	Hawthorn	SU	Species Undetermined
HZ	Holly	SV	Swamp
LM	Lime	SW	Swamp
MG	Magnolia	WN	Willow
NP	Naple	YW	Yew
MK	Monkey Puzzle	MB	Multi Bole
FENCES			
BWF	Barbed Wire Fence	CL	Cover Level
CBF	Close Board Fence	DPC	Damp-proof Course
CBR	Crash Barrier	FL	Floor Level
CLF	Chain Linked Fence	IL	Invert Level
CP	Concrete Post	OH	Overhead Cable Level
CPC	Chestnut Paling Fence	OL	Outfall Level
CWF	Chicken Wire Fence	SL	Soft Level
HDL	Handrail	TH	Threshold Level
IRF	Iron Railing Fence	U/L	Under Level
MSF	Miscellaneous Fence	WL	Water Level
PCF	Post and Chain Fence	WT	Wall Top
PKF	Picket Fence	SURFACES	
PRF	Post And Rail Fence	Cc	Concrete
PSF	Palisade Fence	Cc	Concrete
PWF	Post And Wire Fence	BP	Block Paving
SCF	Security Fence	FB	Flowerbed
SP	Steel Post	Gr	Gravel
TLF	Trellis Fence	PS	Paving Slabs
WLF	Wood Lapped Fence	RWall	Retaining Wall
WNF	Wire Mesh Fence	Tar	Tarmac
WP	Wood Post	Tac	Tactile Paving

REVISIONS

NOTES


Survey Grid
The survey grid has been related to true origin OS National Grid (OSTN15) presented at OS scale factor.

Levels Datum
The levels datum has been related to OS Datum, derived from the National GPS network (OSGM15)

Trees
Every effort has been made to identify and detail all trees within the requested specification. Tree detail is generalised/symbolic from visual inspection only. Where trees are of critical importance we would encourage the use of a specialist such as an arborist.

Survey Notes
Survey specification is linked to the original purpose of the survey commissioned at source and is to be used for this purpose only (Ref-Q16920).
Survey is accurate within limitations of site conditions at the time of survey. In areas difficult to survey due to restricted access, lines of sight or dense vegetation, critical dimensions and positions should be verified following suitable clearance. Survey detail obtained and shown is relative to the plotting scale.

Copyright
This survey information is copyright Encompass Geospatial Ltd (2009).
All rights reserved.

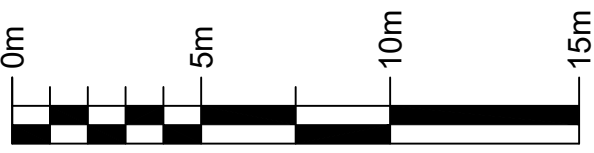

Encompass Geospatial Ltd. Registered in England & Wales
Registration Number 06883252 | VAT Number GB1535823
Registered Office: Tynemouth House, 1300 Parkway,
Solihull, Business Park, Whitby, WY22 7AA

Tel: +44 (0)121 8069 2002
Email: info@encompassgeospatial.co.uk
Website: encompassgeospatial.co.uk

Drawing Title		
Existing Site Plan		
Project Reference		
5682 - S1		
Client		
Vail Williams		
Site Address		
Silverwood School Rowde Campus Rowde, Wiltshire SN10 2QQ		
Scale	Issue Date	
1:200 at A1	March 2026	
Surveyor(s)	Drawn by	Checked by
GH / CG	GH / CG	BF