


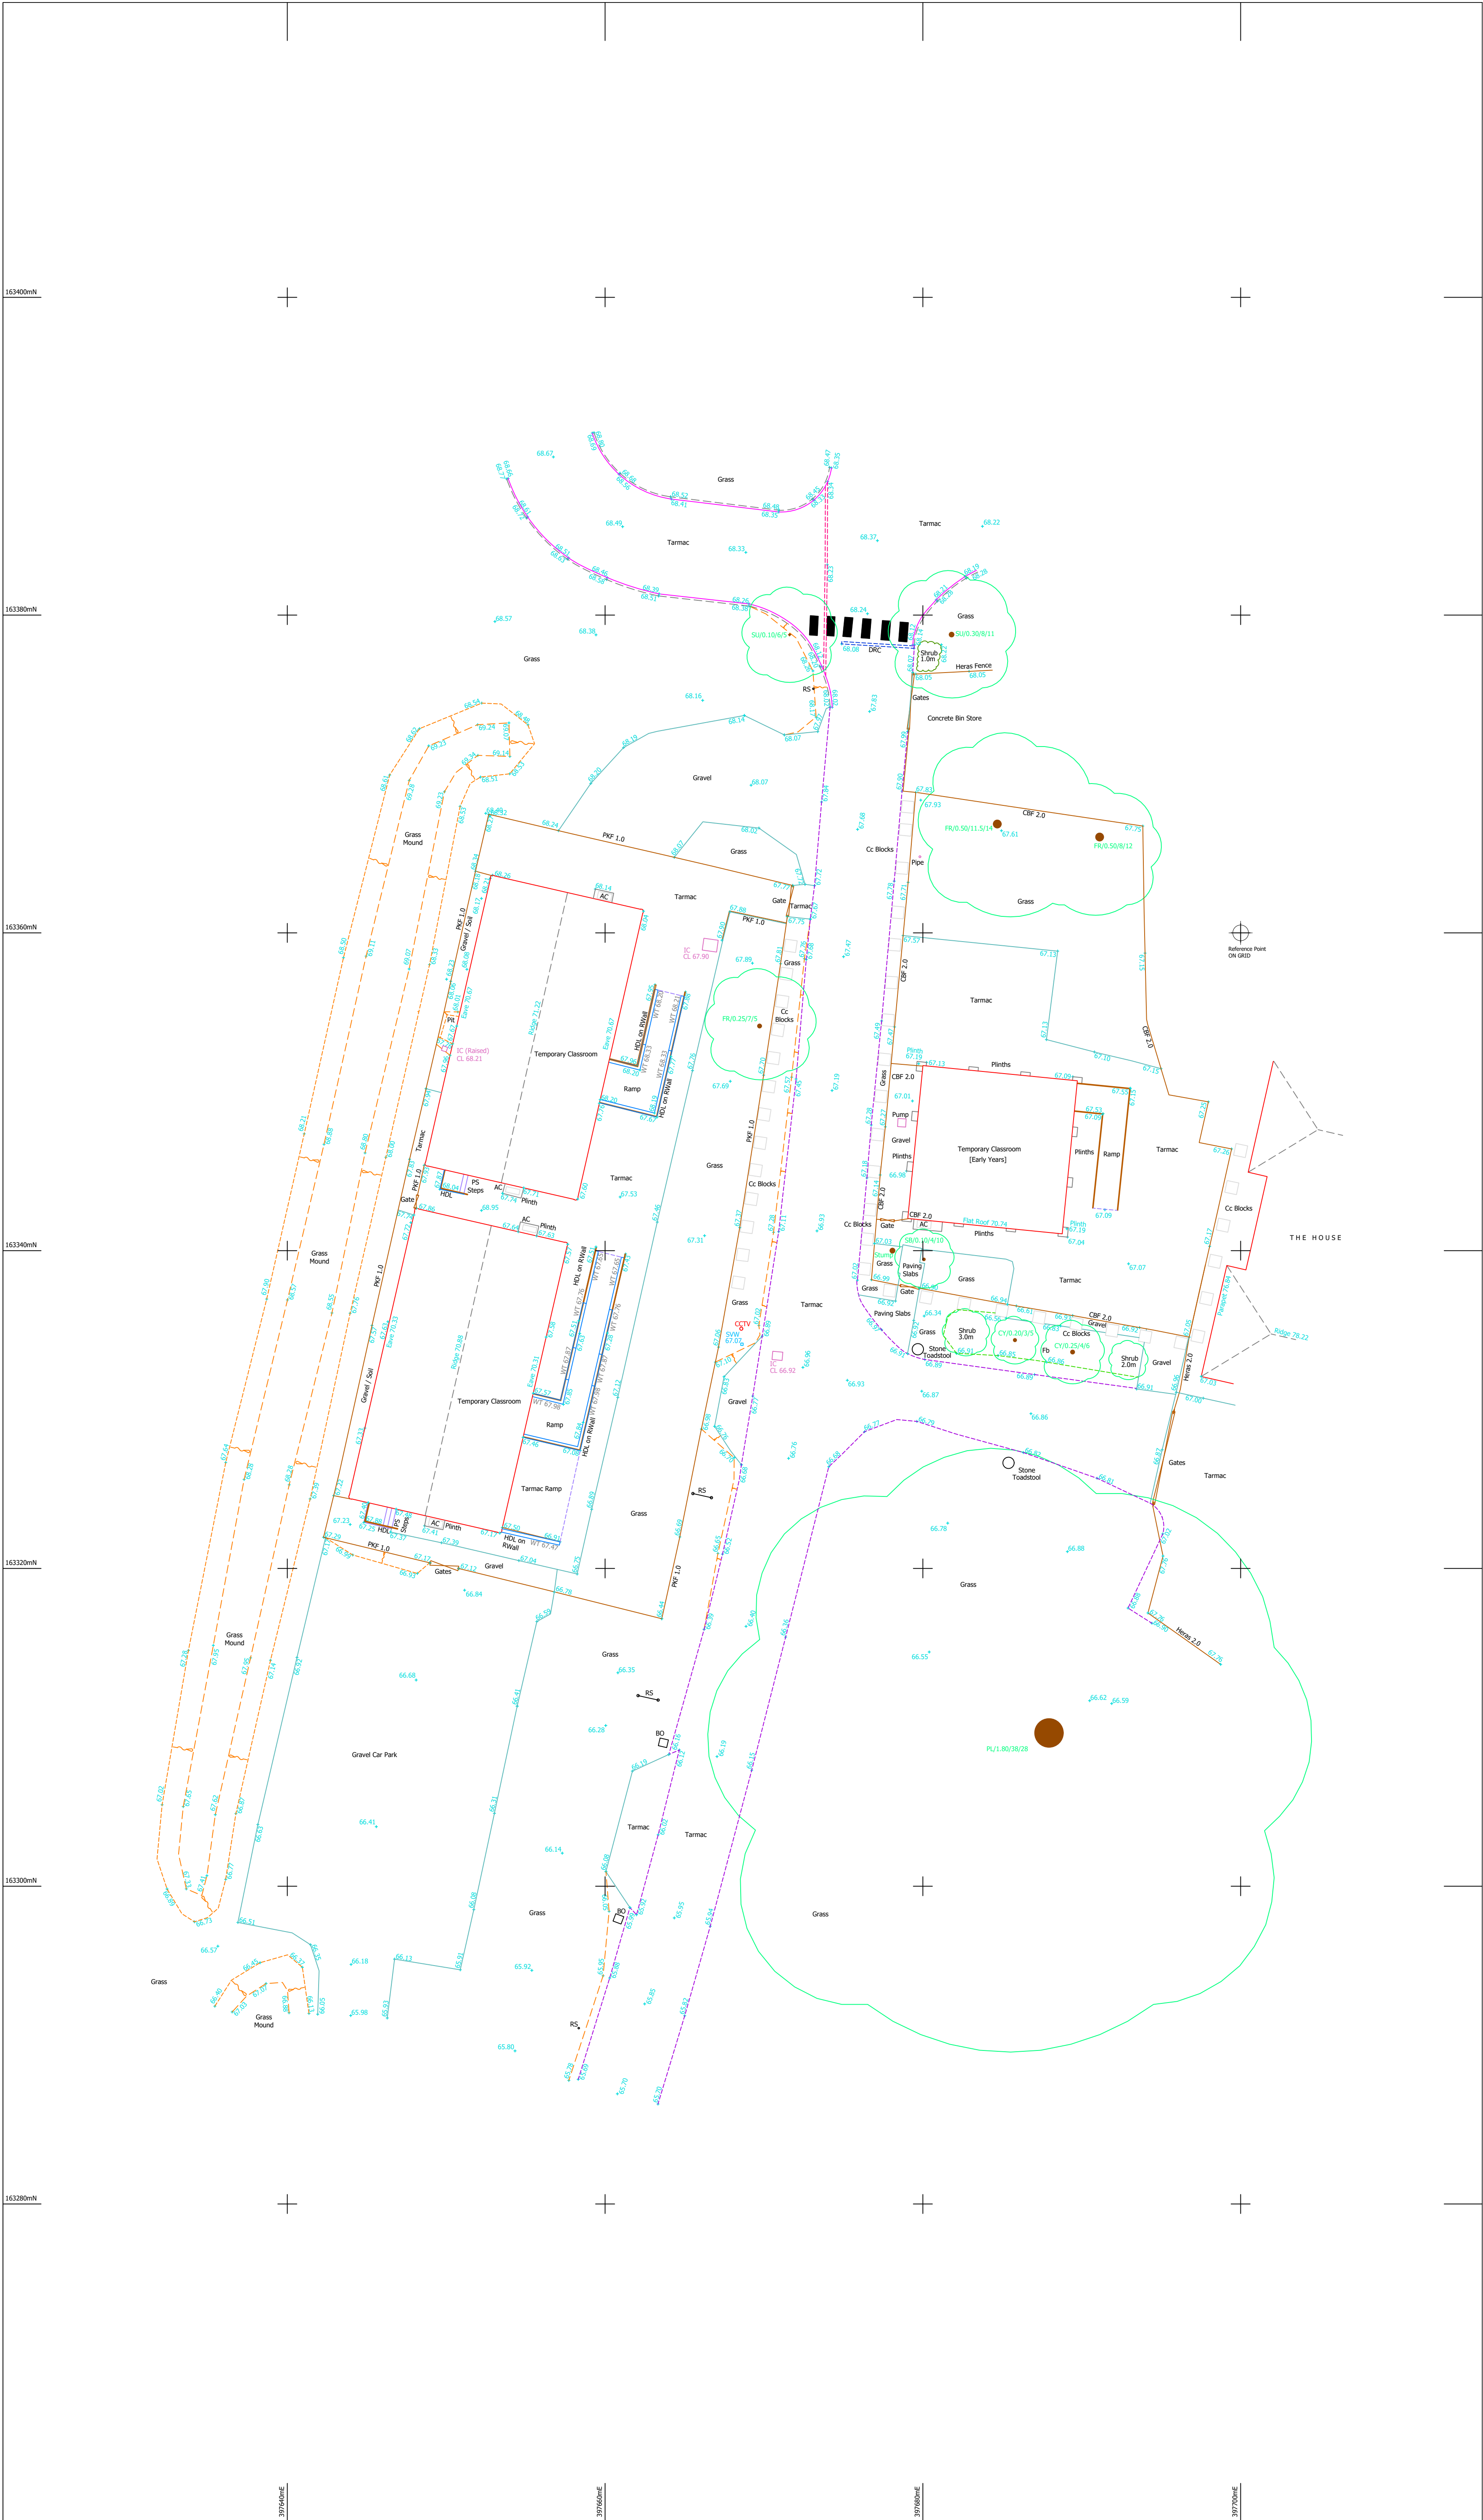

KEY			
AC	Air Conditioning	MW	Monitoring Well
AV	Air Valve	OHE	Overhead Electric
BV	Borehole	ONT	Overhead Telecoms
BO	Bollard	PB	Post Box
BS	Bus Stop	RE	Fence Eye
BTIC	Bus Stop	RE	Rodding Eye
CATV	Cable Television	RNP	Road Name Plate
EL	Electric Box	RS	Road Sign
EP	Electricity Pole	RWP	Rain Water Pipe
EP	Transformer Pole	SMP	Service Marker Post
ER	Earth Rod	ST	Stay / Strut
FP	Fire Hydrant	SU	Stop Valve
FP	Flag Pole	SVG	Stop Valve Gas
G	Gully	SVP	Sill Vent Pipe
GP	Guide Post	SVW	Stop Valve Water
IC	Inspection Cover	TB	Telephone Box
IC	IC Surface Water	TL	Traffic Light
IC	IC Surface Water	TP	Telegraph Pole
IC	IC Surface Water	UTL	Unstable To Lift
LP	Lamp Post	WM	Water Meter
LT	Light	WO	Wash Out

TREES (Species/Trunk Diameter/Max. Spread Diameter/Height)			
AS	Ash	OK	Oak
AL	Alder	OK	Oak
BH	Beech	PA	Palm
CO	Cedar	PA	Palm
CH	Cherry	PO	Poplar
CY	Cypress	RW	Redwood
EU	Eucalyptus	RD	Rowan
FR	Fruit (Generic)	SB	Silver Birch
HC	Horse Chestnut	SC	Sweet Chestnut
HW	Hawthorn	SU	Species Undetermined
HZ	Holly	SV	Sycamore
LM	Lime	WW	Willow
MG	Magnolia	WN	Walnut
MP	Maple	YW	Yew
MK	Monkey Puzzle	MB	Multi Bole

FENCES		LEVELS	
BWF	Barbed Wire Fence	CL	Cover Level
CBF	Close Board Fence	DPC	Damp-proof Course
CBR	Crash Barrier	FL	Floor Level
CLF	Chain Linked Fence	IL	Invert Level
CP	Concrete Post	OH	Overhead Cable Level
CPC	Chestnut Paling Fence	OL	Outfall Level
CWF	Chicken Wire Fence	SL	Soft Level
HDL	Handrail	TH	Threshold Level
IRF	Iron Railing Fence	US	Underside Level
MSF	Miscellaneous Fence	WL	Water Level
PCF	Post and Chain Fence	WT	Wall Top
PKF	Picket Fence	SURFACES	
PRF	Post And Rail Fence	Cc	Concrete
PSF	Palisade Fence	CB	Concrete
PWF	Post And Wire Fence	BP	Block Paving
SCF	Security Fence	FB	Flowerbed
SP	Steel Post	Gr	Gravel
TLF	Trellis Fence	Gr	Gravel
WLF	Wood Lapped Fence	RWall	Retaining Wall
WNF	Wire Mesh Fence	Tar	Tarmac
WP	Wood Post	Tac	Tactile Paving

REVISIONS

NOTES

Survey Grid
The survey grid has been related to true origin OS National Grid (OSTN15) presented at OS scale factor.

Levels Datum
The levels datum has been related to OS Datum, derived from the National GPS network (OSGM15)

Trees
Every effort has been made to identify and detail all trees within the requested specification. Tree detail is generalised/symbolic from visual inspection only. Where trees are of critical importance we would encourage the use of a specialist such as an arborist.

Survey Notes
Survey specification is linked to the original purpose of the survey commissioned at source and is to be used for this purpose only (Ref:Q16920).

Survey is accurate within limitations of site conditions at the time of survey. In areas difficult to survey due to restricted access, lines of sight or dense vegetation, critical dimensions and positions should be verified following suitable clearance. Survey detail obtained and shown is relative to the plotting scale.

Copyright
This survey information is copyright Encompass Geospatial Ltd (2009).
All rights reserved.



Encompass Geospatial Ltd. Registered in England & Wales
Registration Number 06883212 VAT Number GB1550823
Registered Office: Tynemouth House, 1300 Parkway,
Solihull, Business Park, Whitby, WY22 7AA.
Tel: +44 (0) 121 8099 2002
Email: info@encompassgeospatial.co.uk
Website: encompassgeospatial.co.uk

Drawing Title			
Proposed Site Plan			
Project Reference			
5682 - S1			
Client			
Vail Williams			
Site Address			
Silverwood School Rowde Campus Rowde, Wiltshire SN10 2QQ			
Scale		Issue Date	
1:200 at A1		March 2026	
Surveyor(s)		Drawn by	
GH / CG		BF	