



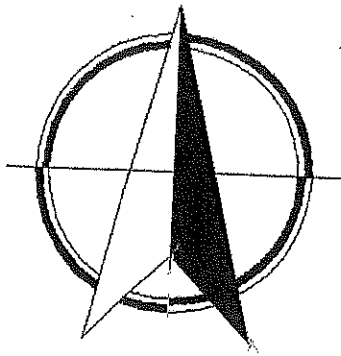

site
boundary

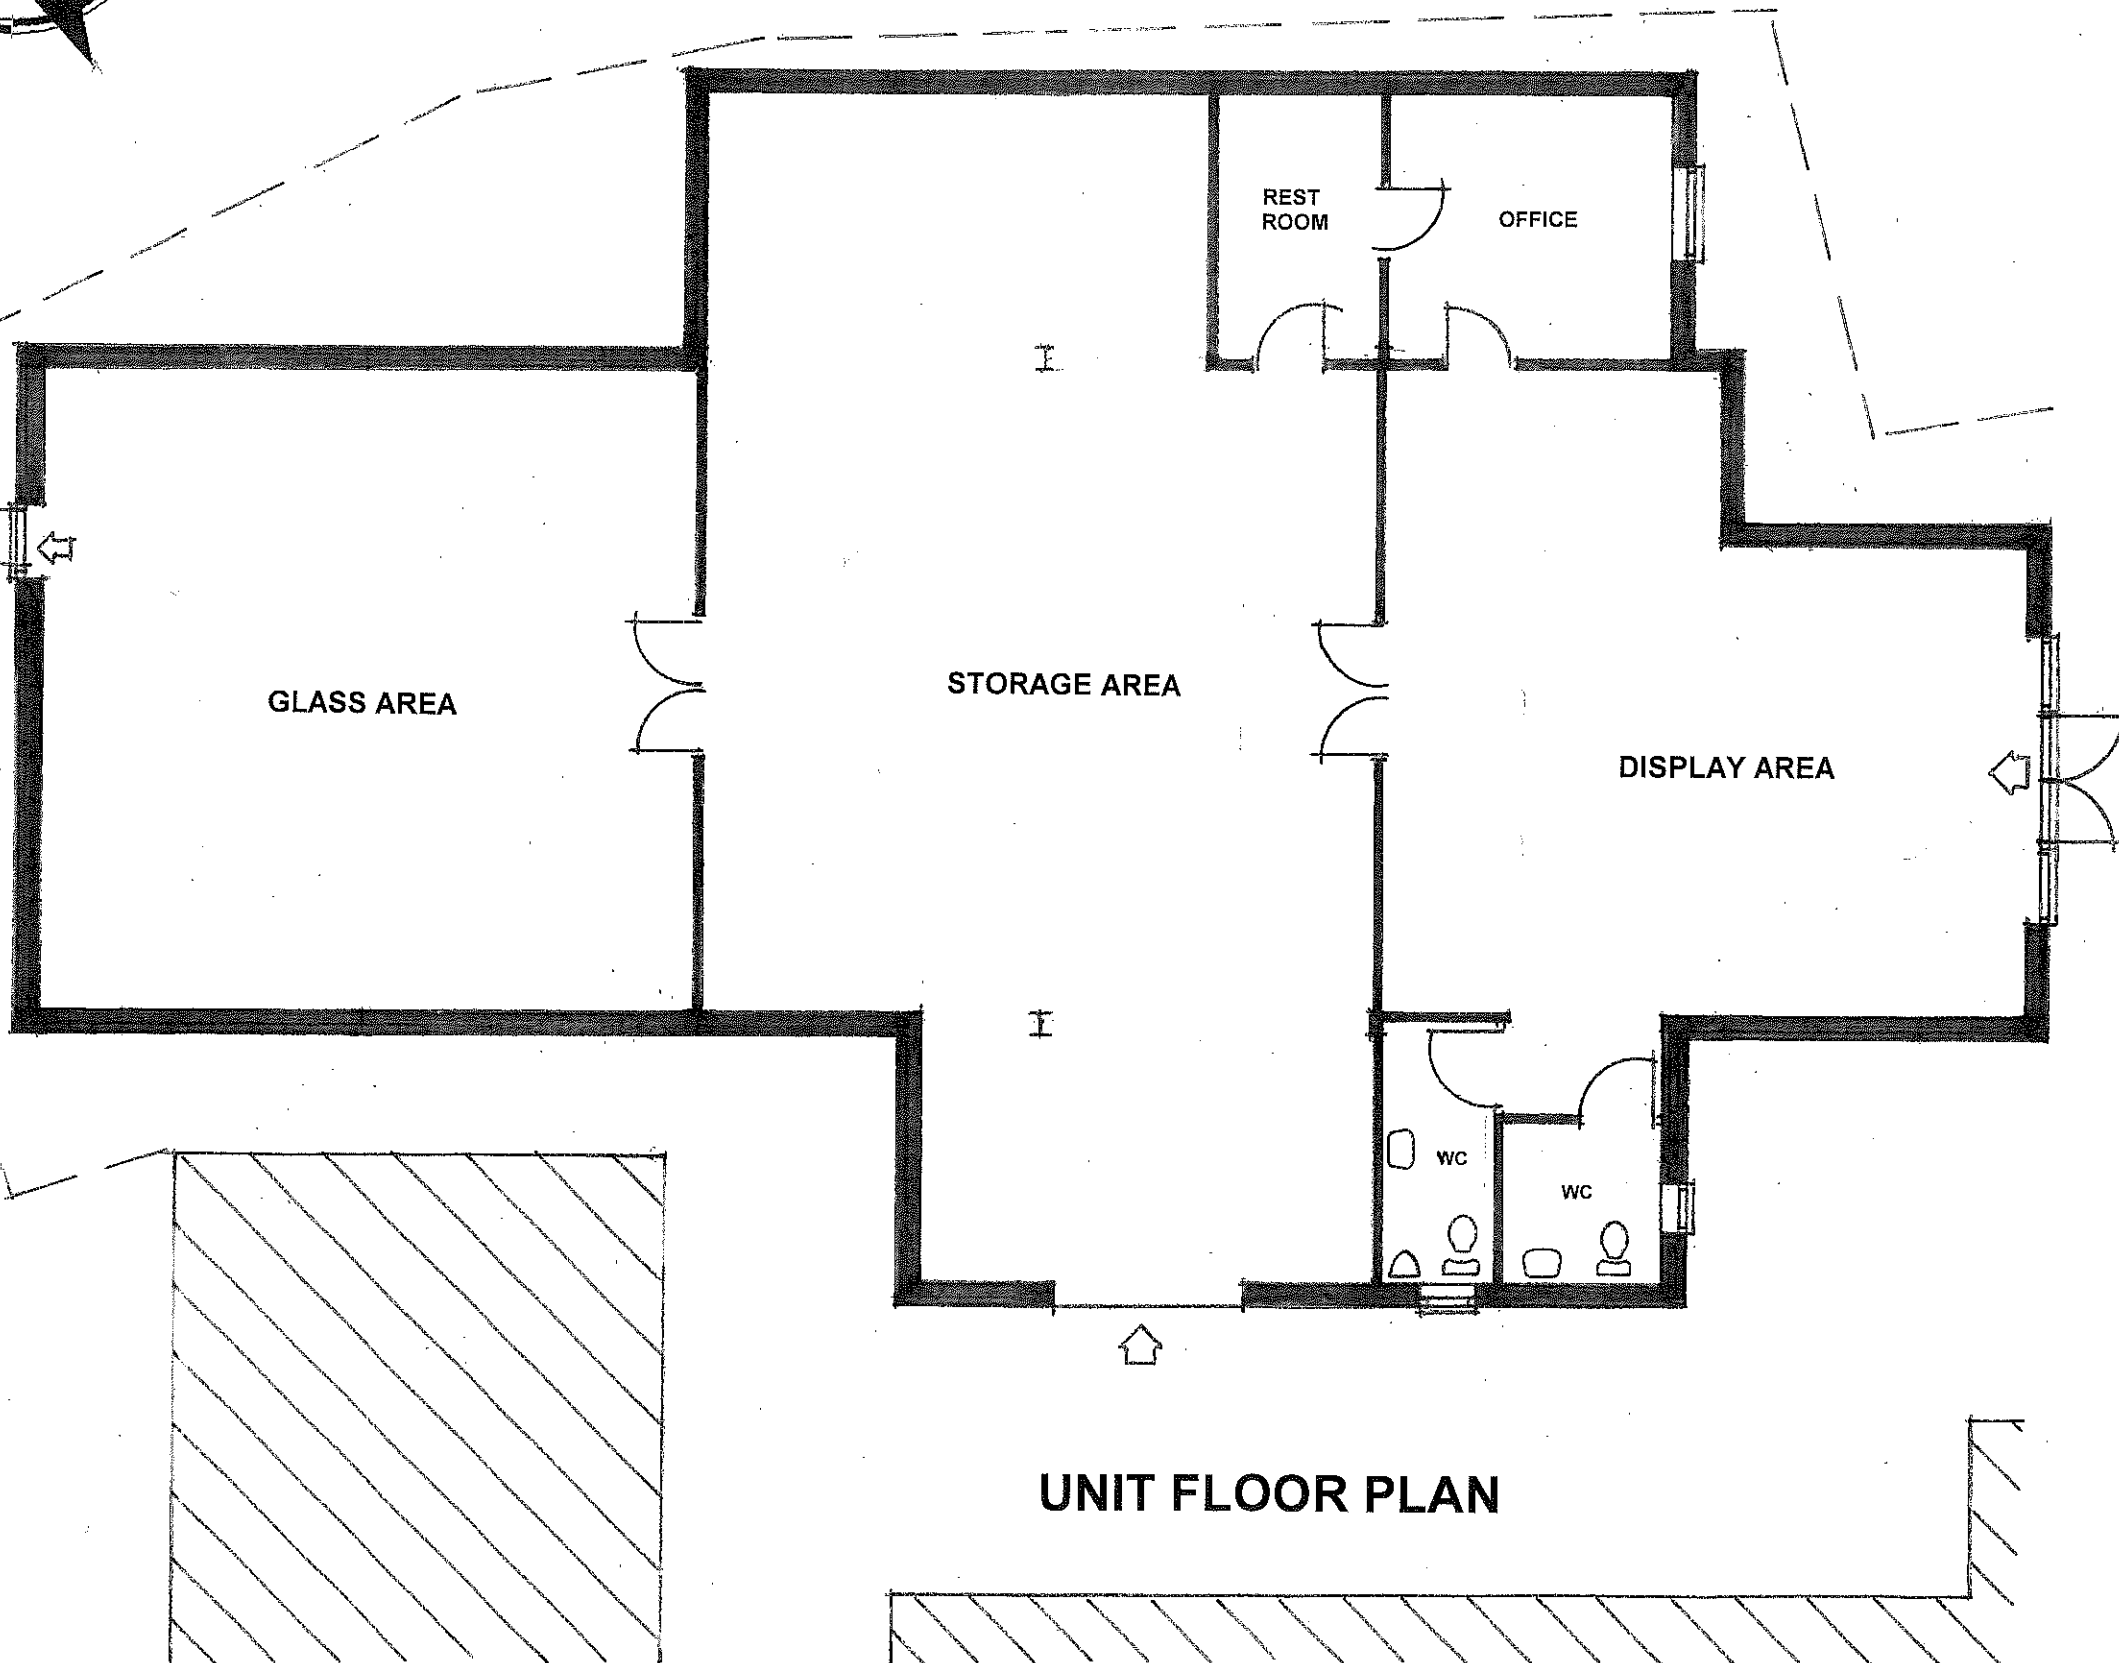

UNIT FLOOR PLAN

© copyright

Vines & Lipscombe Design Group

Architectural & Planning Consultants

3 Wardour Road
Chippenham
Wiltshire SN14 0PA

Tel + 44 (0) 1249 657695 +44 (0) 1249 890759
Tel + 44 (0) 7785 717665
Email vinesandlipscombe@gmail.com

Vivian A Vines MBE Vines & Lipscombe Design Group Established 1981

ARCHITECTURAL DESIGN TOWN & COUNTRY PLANNING
DEVELOPMENT PLANNING & BUILDING CONSULTANTS
RESIDENTIAL COMMERCIAL INDUSTRIAL LEISURE AGRICULTURAL

Client

**MR R. E. G. IGGULDEN
for OPENVIEW LIMITED**

Site

**IVY LANE INDUSTRIAL
ESTATE, IVY LANE,
CHIPPENHAM SN15 1SB**

Job Title

**NEW TRADING UNIT
FOR ABBEY GLASS &
WINDOWS LIMITED**

Drawing Title

**PROPOSED UNIT
LAYOUT PLAN**

Scale: 1:100

Date: Oct 2025

Drawn: VAV

Page Size: A3

Rev:

Scale Bar 1:100 0 1 2 3 4 5 6

Drawing No

2025 - 10 - 4