

Vines & Lipscombe Design Group

Architectural & Planning Consultants

3 Wardour Road
Chippenham
Wiltshire SN14 0PA

Tel + 44 (0) 1249 657695 +44 (0) 1249 890759
Tel + 44 (0) 7785 717665
Email vinesandlipscombe@gmail.com

Vivian A Vines MBE Vines & Lipscombe Design Group Established 1971

ARCHITECTURAL DESIGN TOWN & COUNTRY PLANNING
DEVELOPMENT PLANNING & BUILDING CONSULTANTS
RESIDENTIAL . COMMERCIAL . INDUSTRIAL . LEISURE . AGRICULTURE

Client

MR R. E. G. IGGULDEN
for OPENVIEW LIMITED

Site

**IVY LANE INDUSTRIAL
ESTATE, IVY LANE,
CHIPPENHAM SN15 1SB**

Job Title

**NEW TRADING UNIT
FOR ABBEY GLASS &
WINDOWS LIMITED**

Drawing Title

**PROPOSED
WEST ELEVATION
SOUTH ELEVATION**

Scale: 1:100

Date: Oct 2025


Drawn: VAV

Page Size: A3

Rev:

Scale Bar
1:100 0 1 2 3 4 5 6

Drawing No **2025 - 10 - 6**

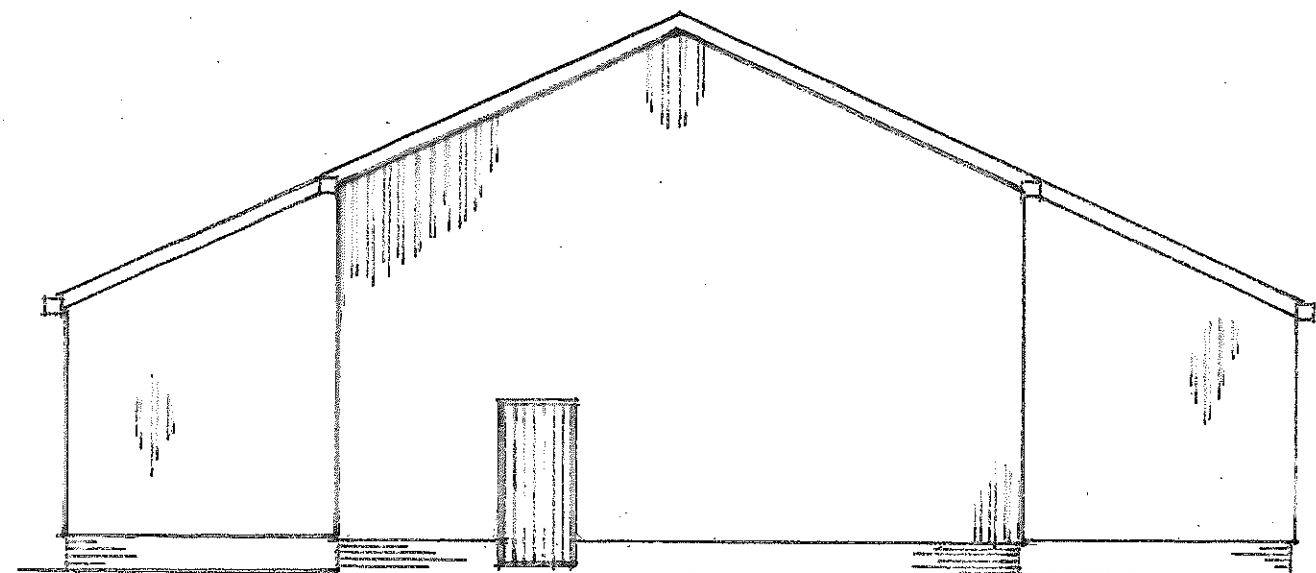


Walls to be covered in profiled
insulated metal roofing sheets
in Traffic Blue RAL5017 Plastisol
coating

Skirt to be constructed in Terca
Staffordshire Blue Dragfaced K20365p
facing bricks

WEST ELEVATION

Feature frames and doors to be in
Pastel Blue RAL5024 colour

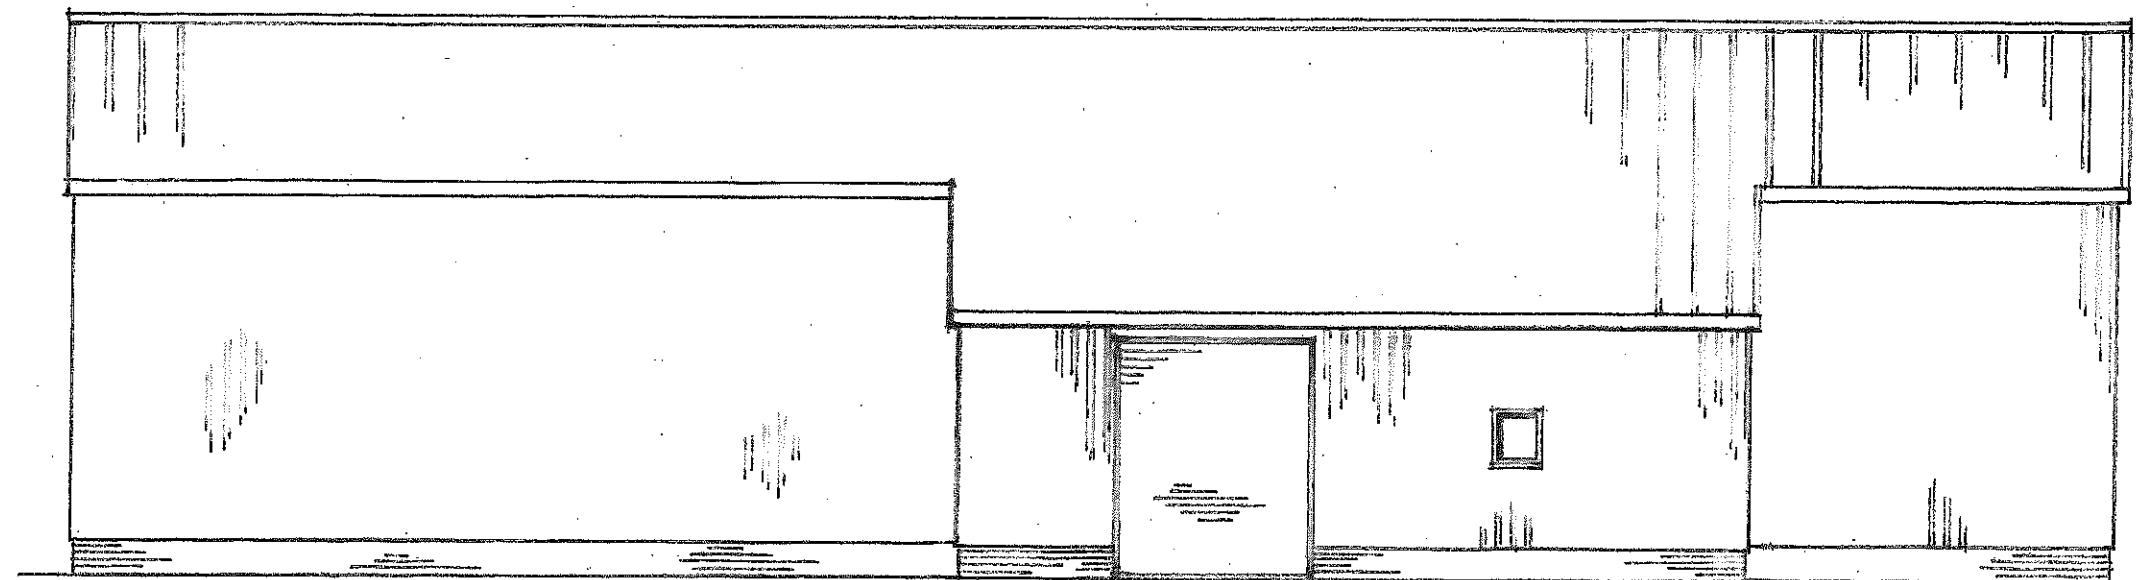

Roof to be covered in zip profiled
insulated metal roofing sheets in
Traffic Blue RAL5017 Plastisol coating

Roller insulated shutter door
in Pastel Blue RAL5024 colour

SOUTH ELEVATION