
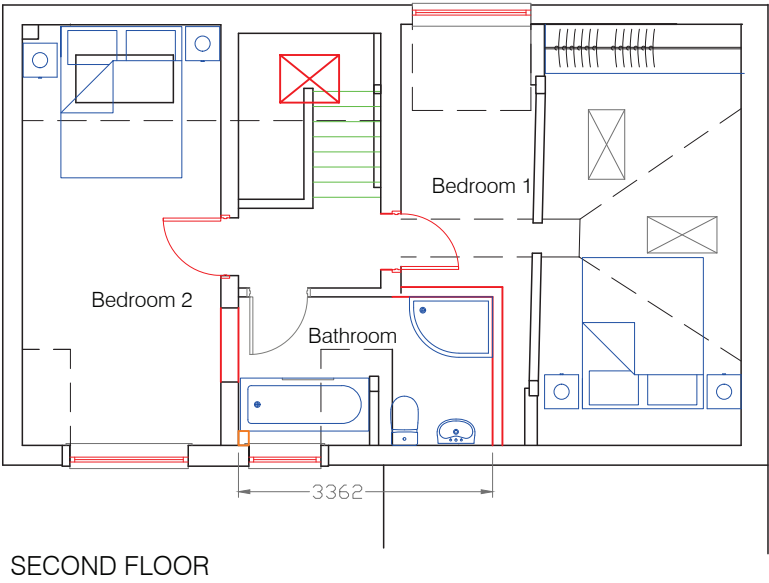
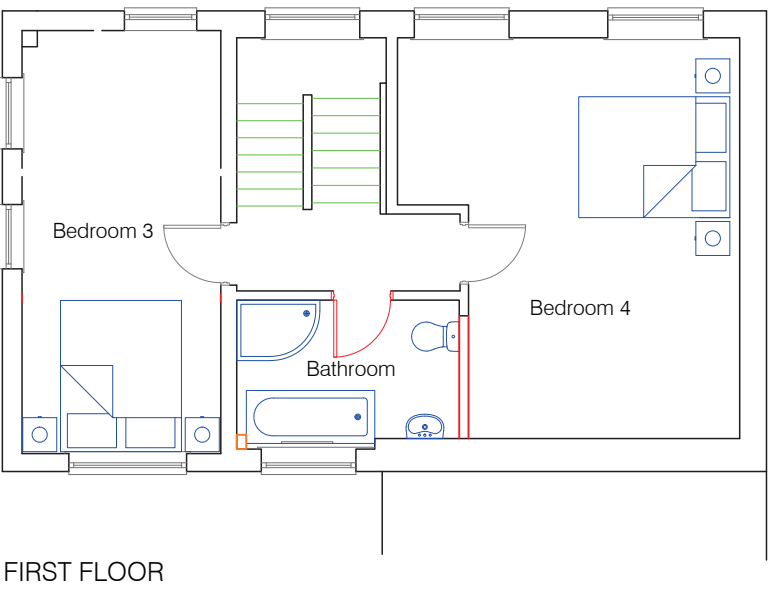


All drawings to be read in conjunction with relevant engineer's designs, calculations and specifications and manufacturers specification sheets.
This drawing is to scale for planning purposes. Do not scale this drawing for construction All dimensions to be checked on site before work commences. Any discrepancies should be brought to the designers attention for rectification.

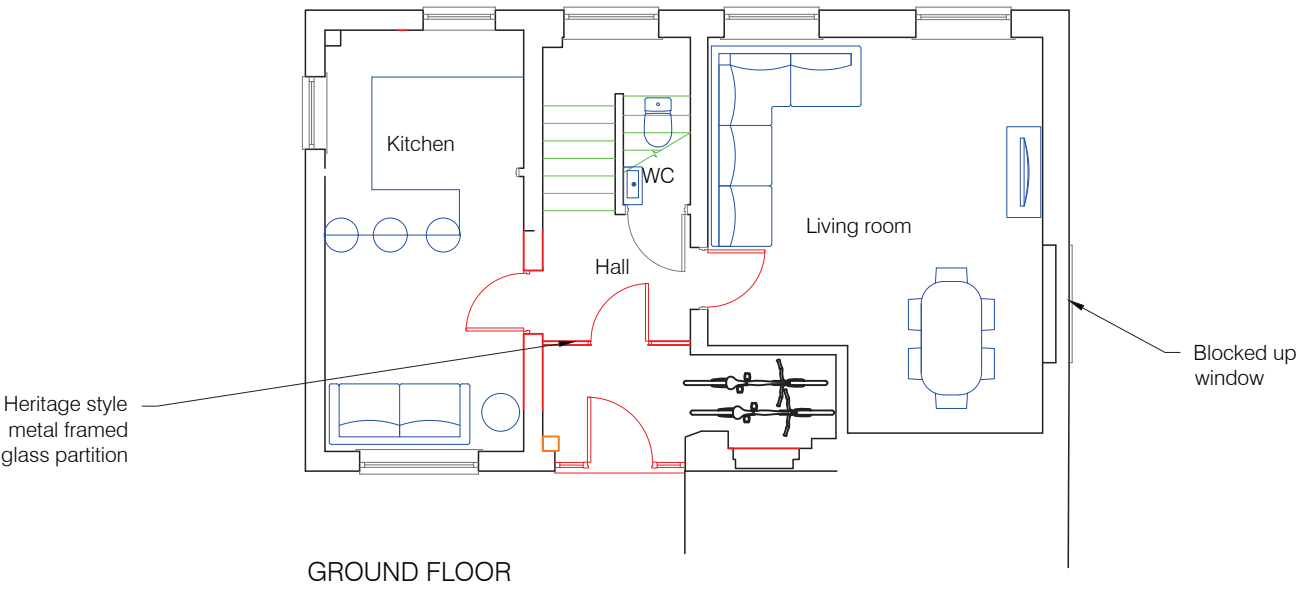


NOTES

Doors to all habitable rooms to be fire doors to create a 30 minute protected staircase for means of escape

All new walls to be studwork with plasterboard and skim to both sides.

All windows to be replaced with dark grey metal frames. First floor windows opening casements sized to provide means of escape to habitable rooms.

 

	07771884777 hp@sarsendesigns.co.uk www.sarsendesigns.co.uk	CLIENT Matthew and Jade Funge	TITLE Floor Plan Proposed 5		REVISION
		PROJECT 29a Castle Street Salisbury	DATE 6 March 2026	SCALE 1: 100 @ A3	DWG NO. 29aC06FPP