




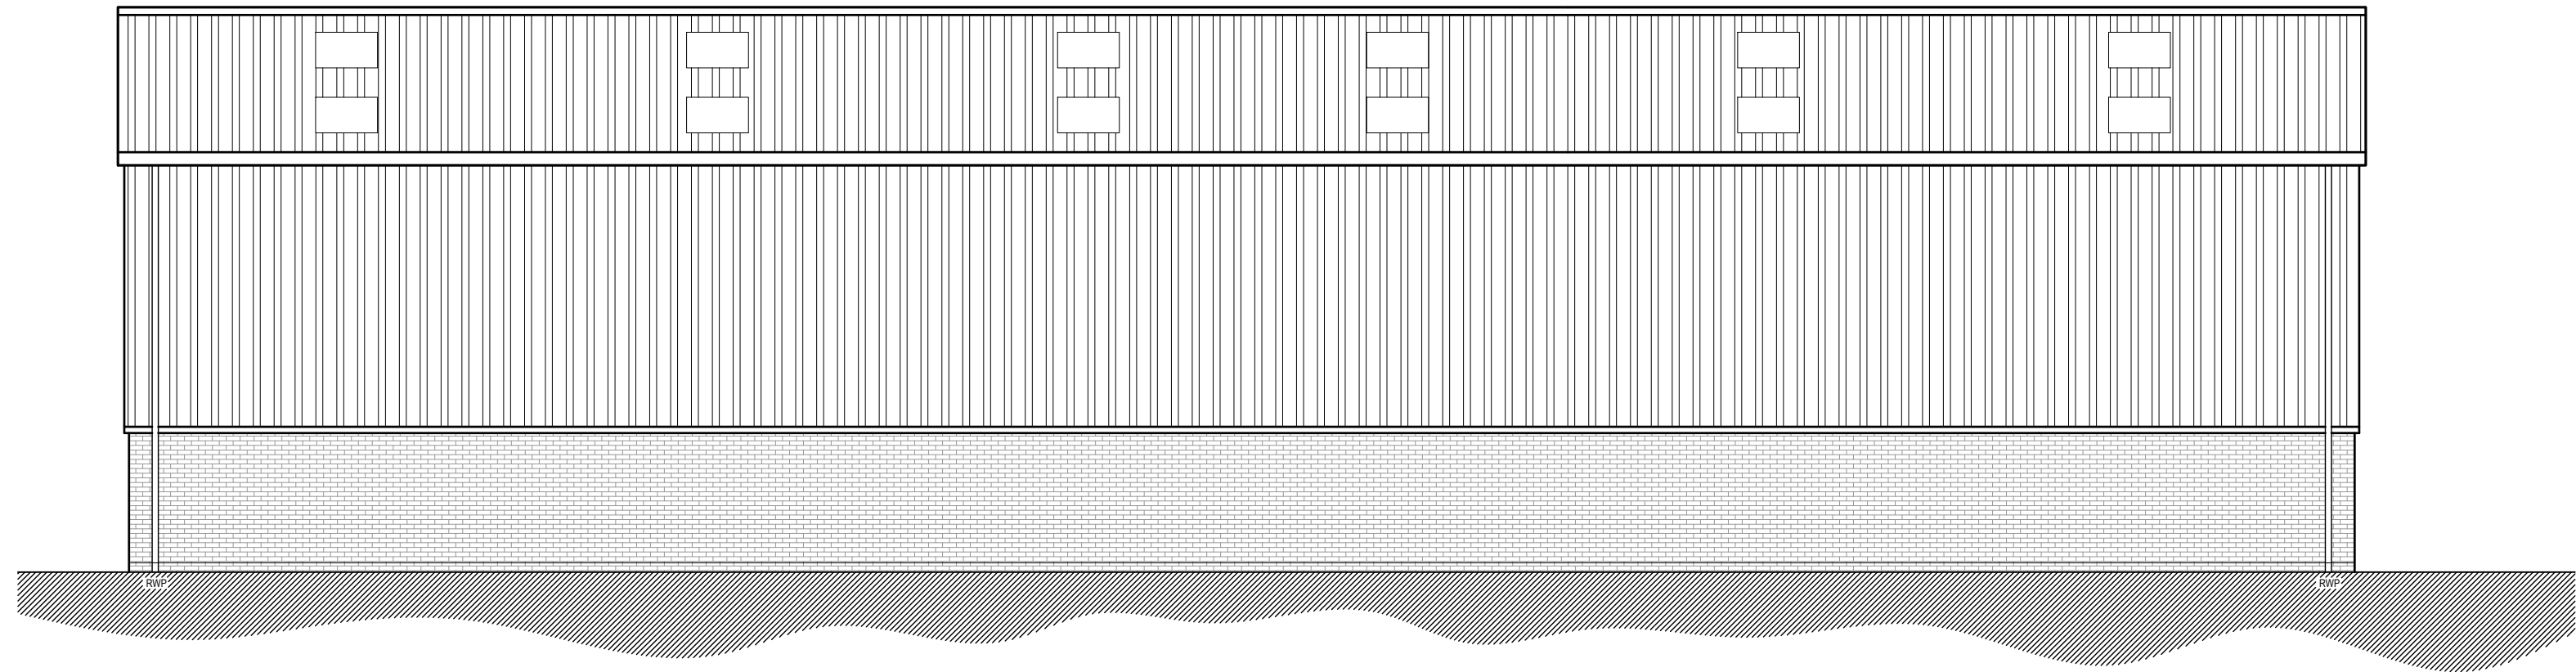


NORTH WEST ELEVATION

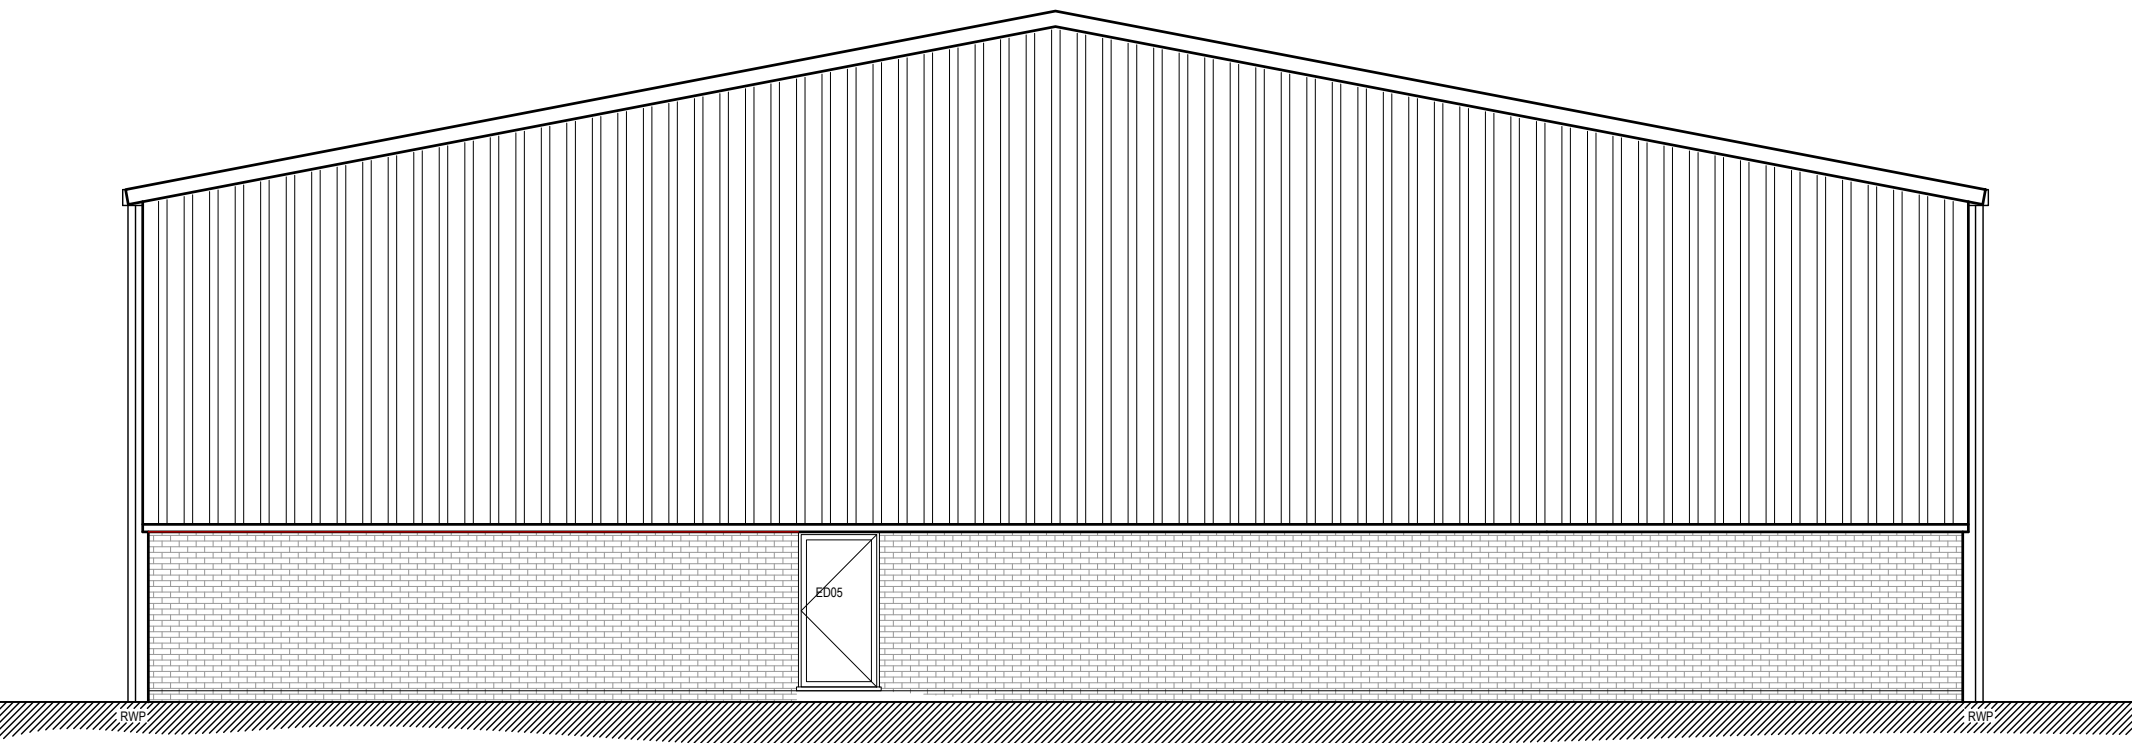

SOUTH WEST ELEVATION

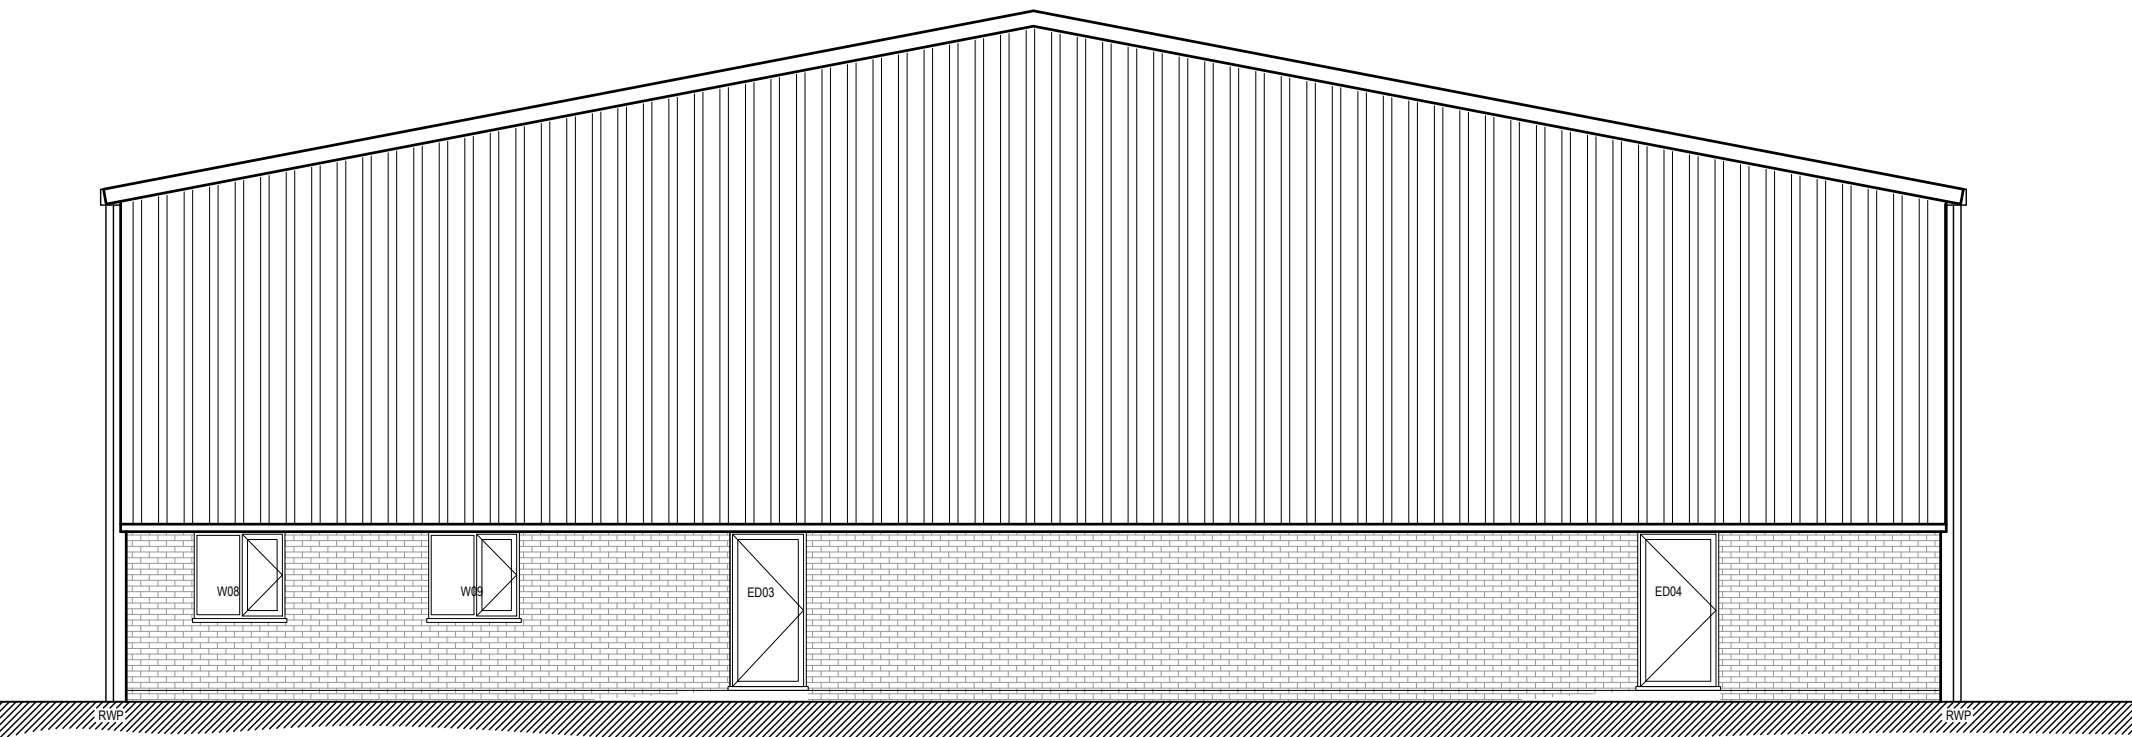

NORTH EAST ELEVATION

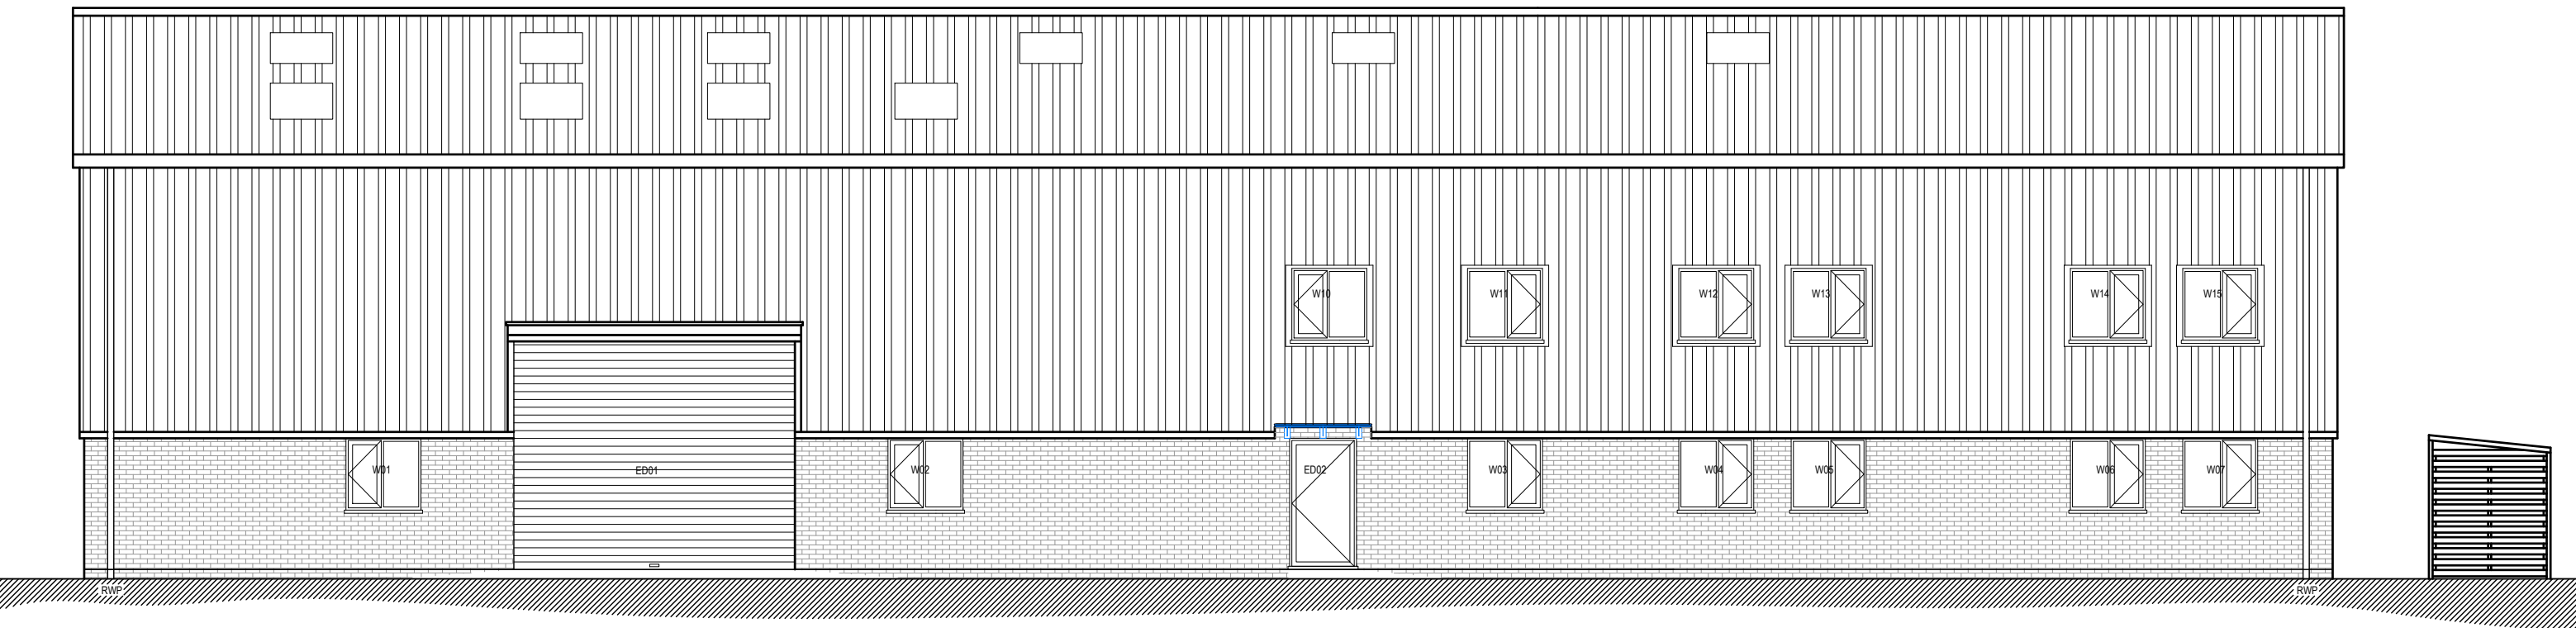

SOUTH EAST ELEVATION



EXISTING GROUND FLOOR PLAN

A 25-06-25 first issue revisions	
Only figured dimensions are to be worked from. Discrepancies must be reported to Ashford Homes.	
THIS DRAWING IS COPYRIGHT ©	
drawing status PLANNING ISSUE	
project TINPLATE SOUTHWICK	
drawing name EXISTING ELEVATIONS AND FLOOR PLAN	
drawing no. TIN-004	revision A
scale 1:100	paper size A1
date 24-06-25	
drawn by FC	approved by