




Existing Site Plan

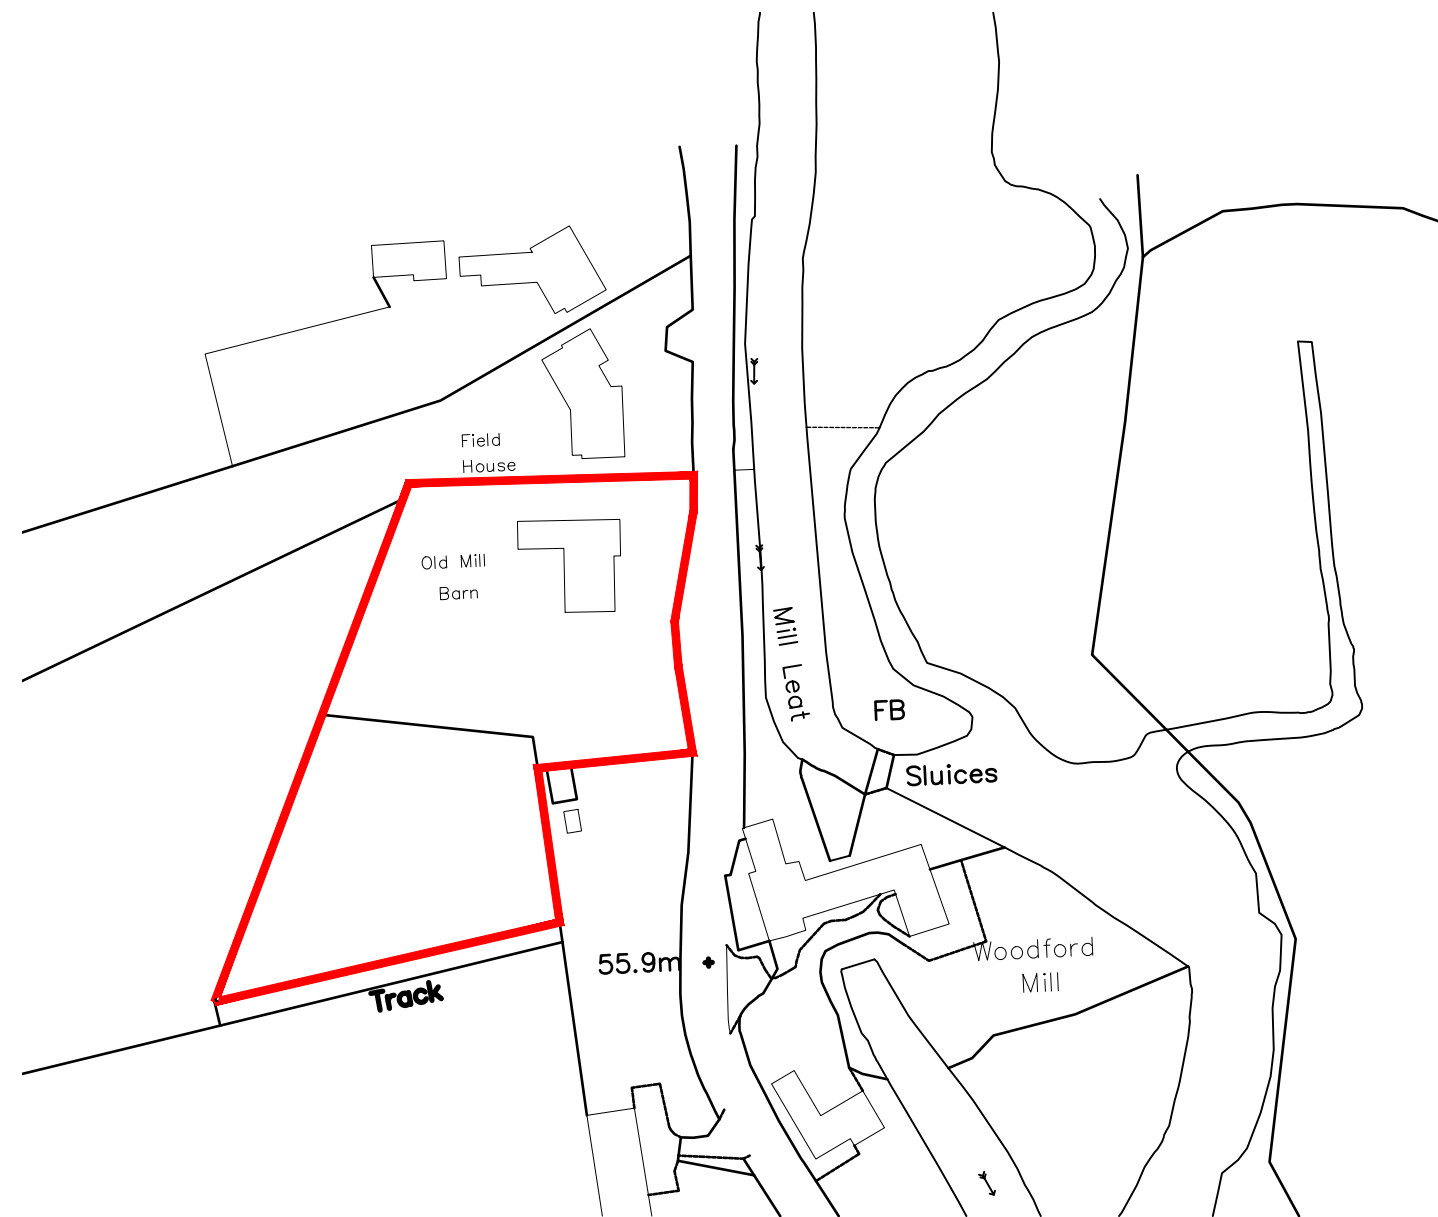

Site Location Plan
1:1250 @ A1

SCALE IN METRES (1:1250 @ A1 & 1:2500 @ A3)
0 25 50 75 100

Revisions

Michael Lyons Architecture

1 Manor Farm Barns
Burcombe Lane, Burcombe
Salisbury, SP2 0EJ
Tel: 01722 743186
info@mlarchitecture.co.uk

Project:
Old Mill Barn
Middle Woodford

Drawing:
Existing Site Plan

Drawing No: **628/P.01**

Scale: 1:200 @ A1
1:400 @ A3

Origination Date: January 2024

Drawn by:
Issued by:
Approved by:

- | | |
|--|--------------------------------------|
| ☐ For Approval | ☐ For Comment |
| ☐ For Information | ☐ Tender |
| ☐ Construction | ☐ As Built |