



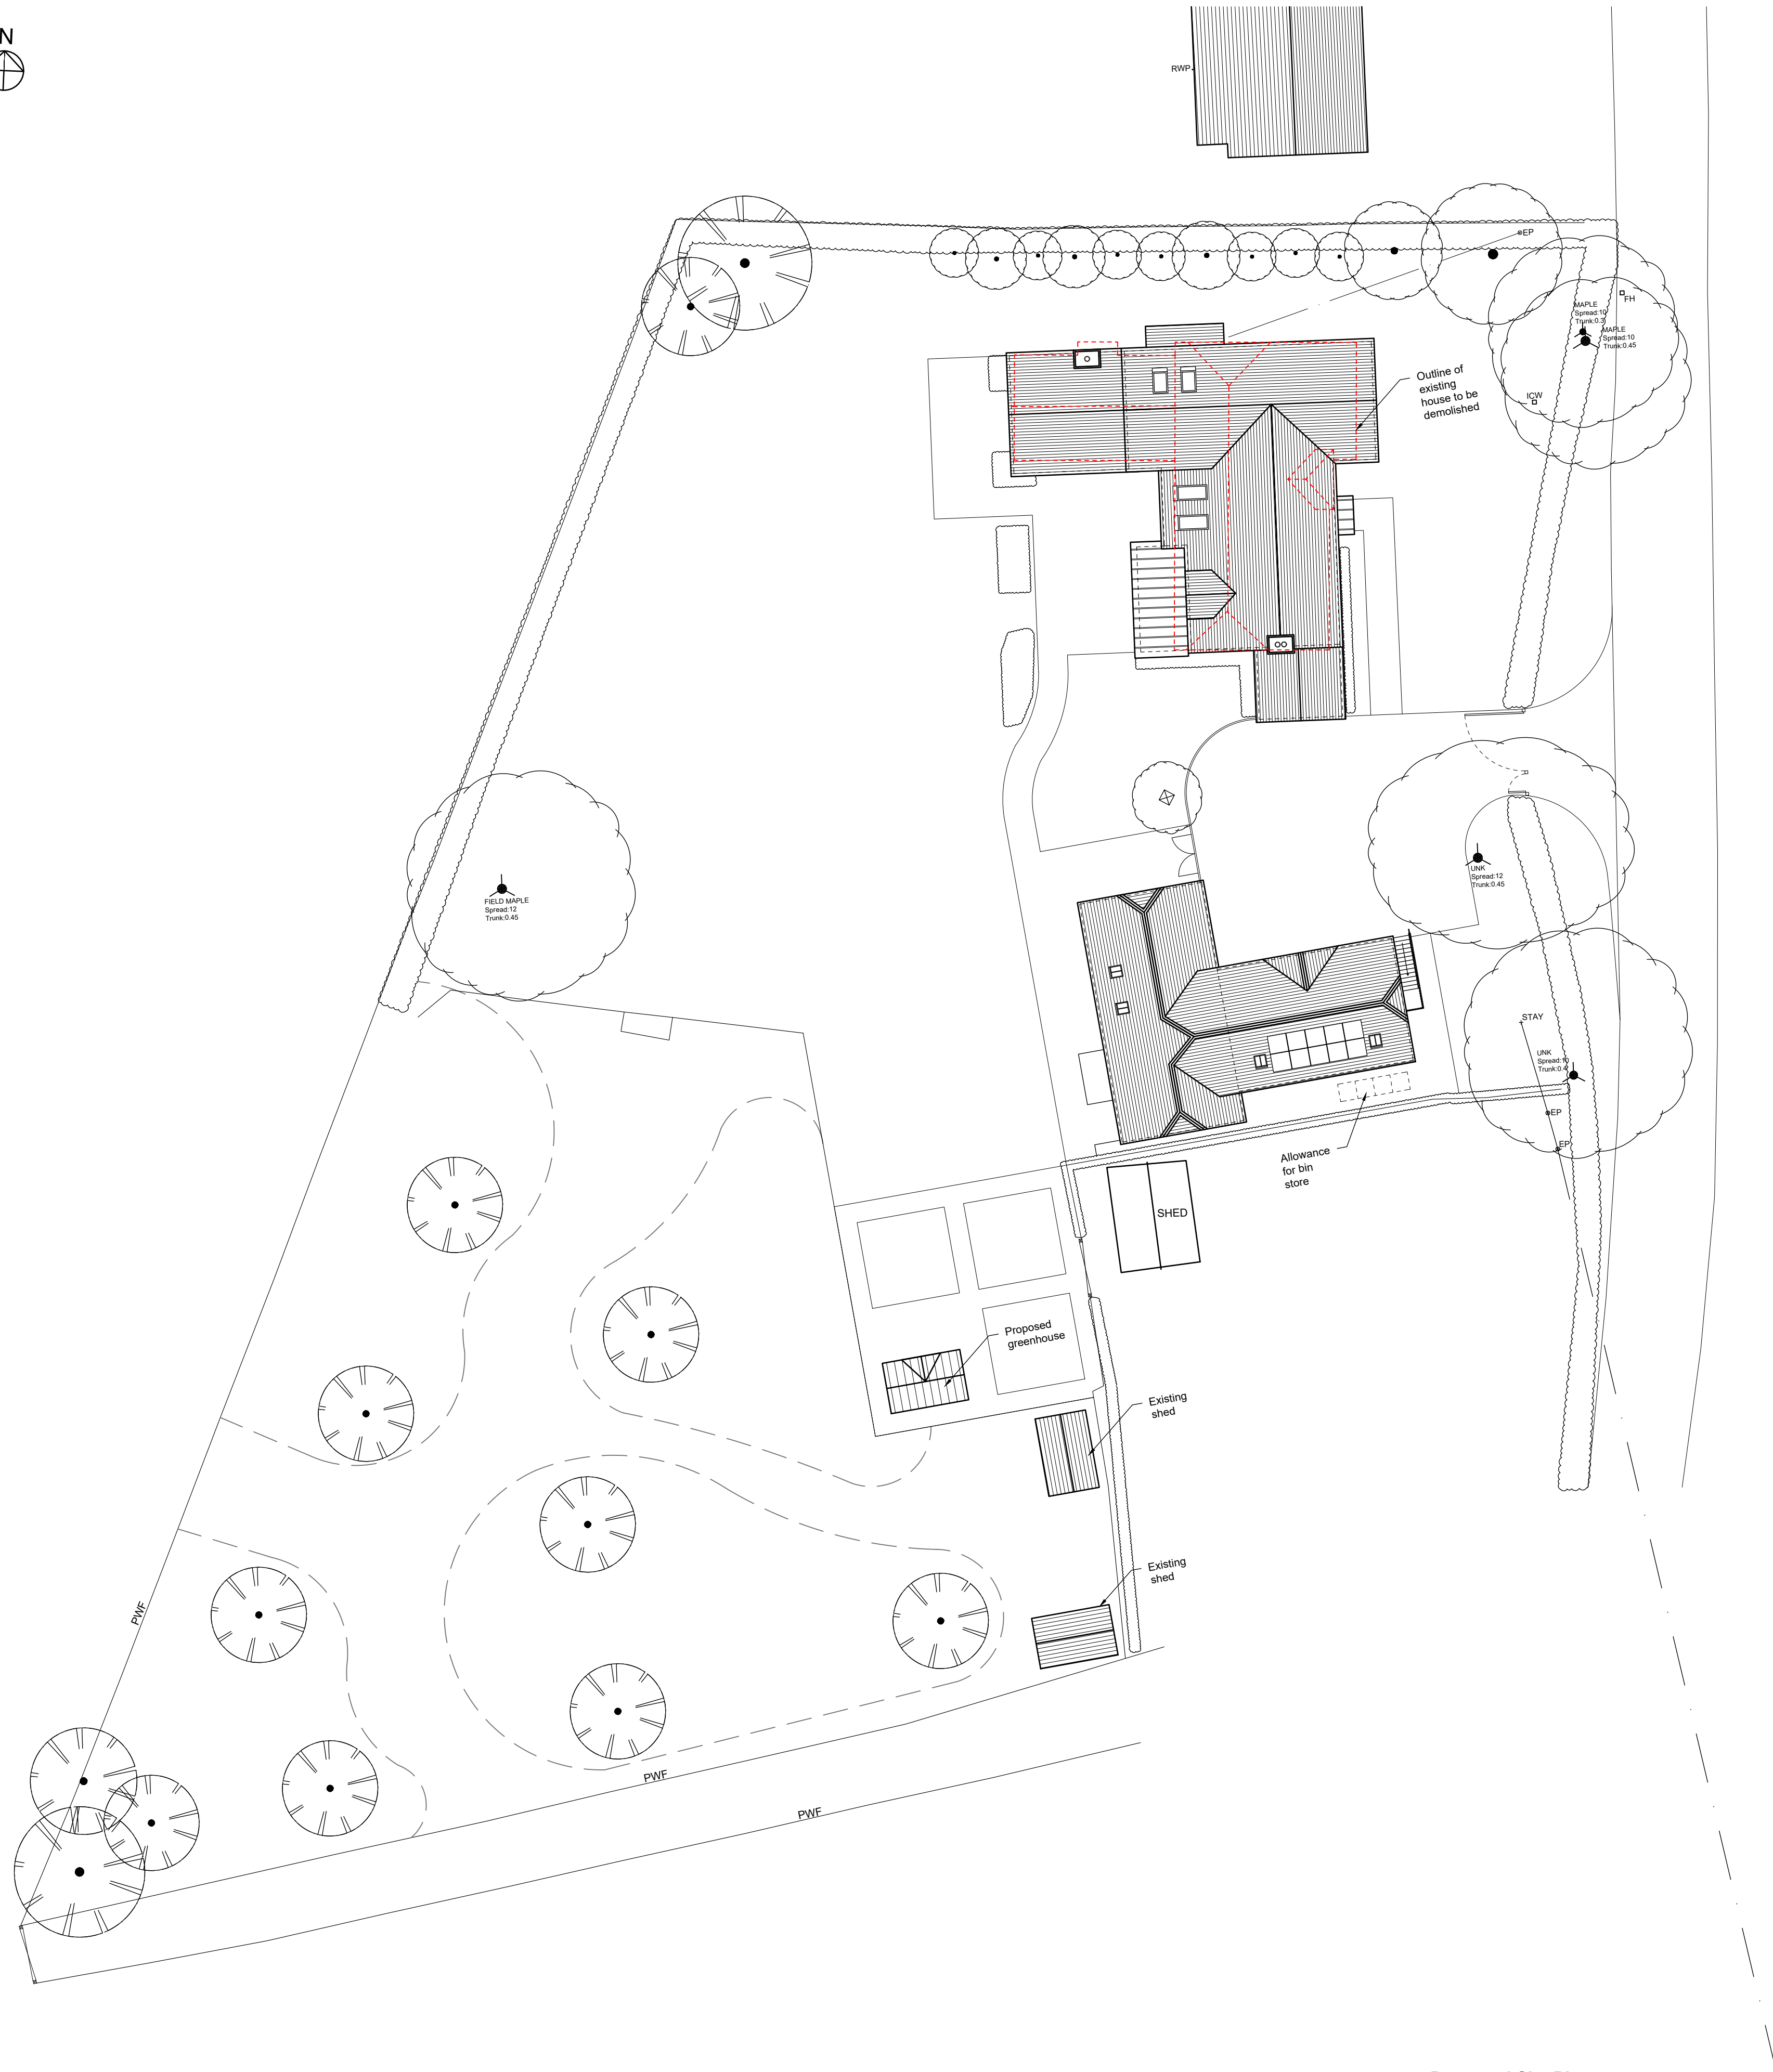


Proposed Site Plan

 


© THIS DRAWING IS THE COPYRIGHT OF
MICHAEL LYONS ARCHITECTURE AND
MUST NOT BE COPIED, USED OR
DISCLOSED WITHOUT PRIOR PERMISSION.

MATERIALS:
Walls: Bricks & Flint / Render
Roof: Slate
Windows: Timber
Doors: Timber
Rainwater: Cast iron

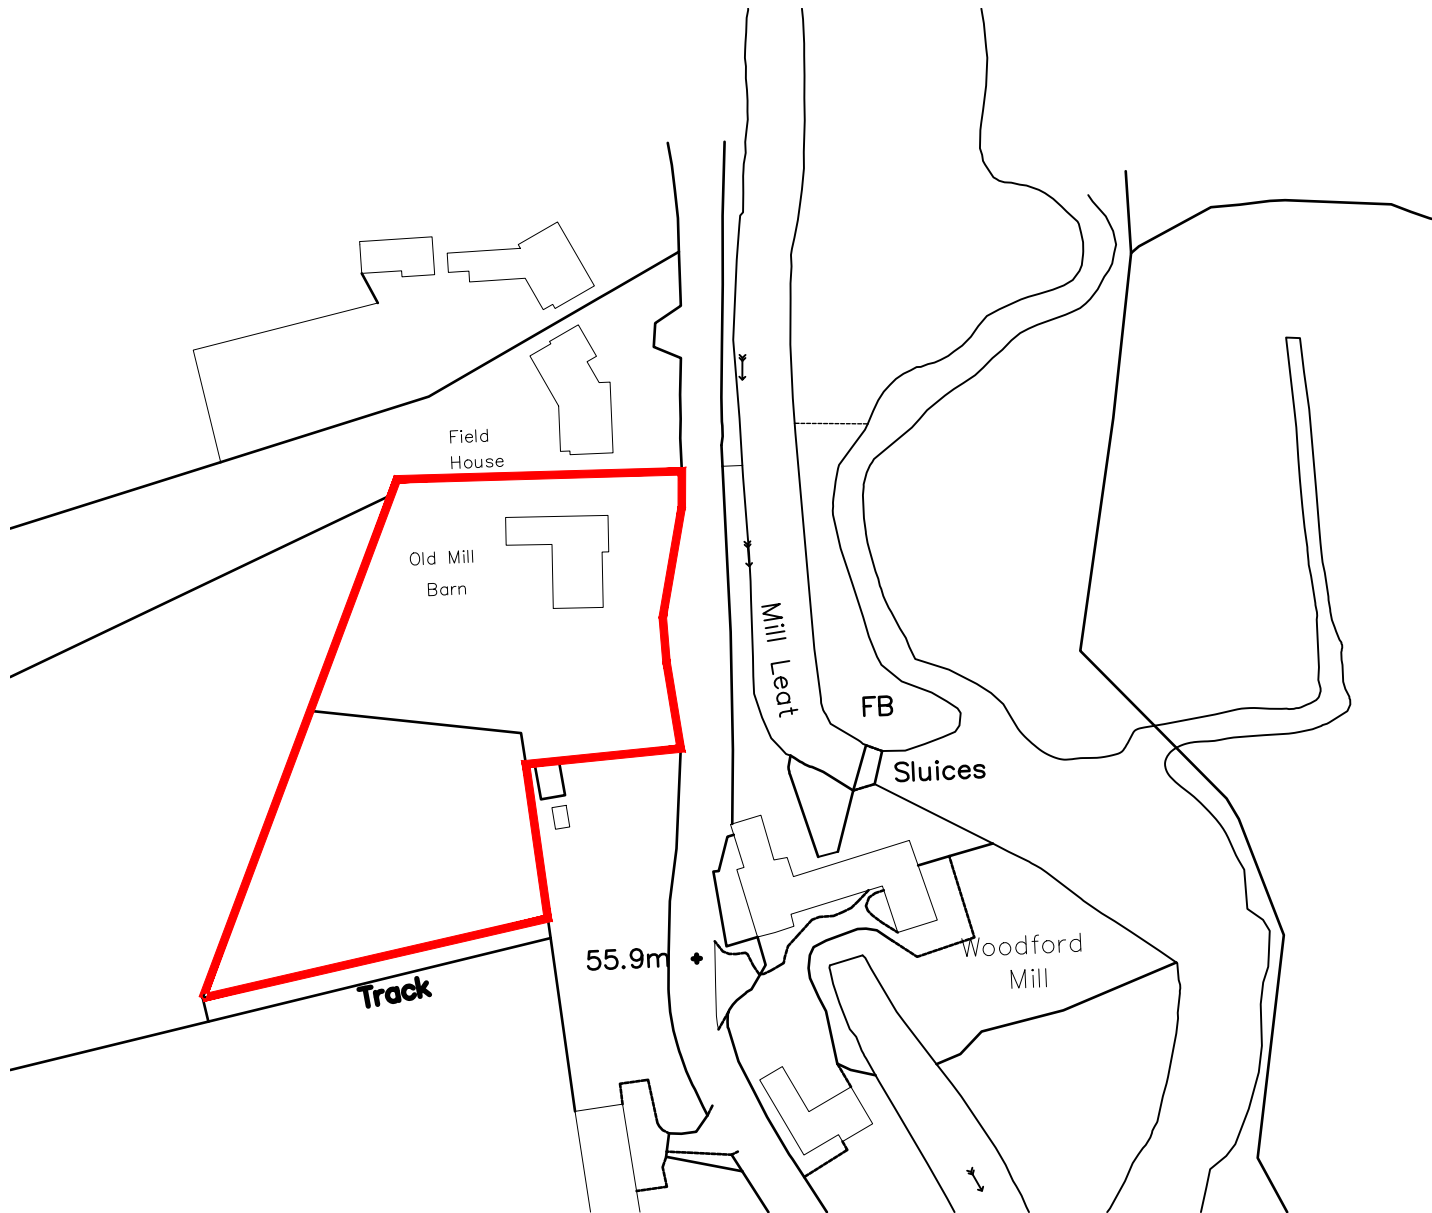

Site Location Plan
1:1250 @ A1

 

Revisions

Michael Lyons Architecture

1 Manor Farm Barns
Burcombe Lane, Burcombe
Salisbury, SP2 0EJ
Tel: 01722 743186
info@mlarchitecture.co.uk

Project:
Old Mill Barn
Middle Woodford

Drawing:
Proposed Site Plan

Drawing No: 628/P.03

Scale: 1:200 @ A1
1:400 @ A3

Origination Date: January 2024

Drawn by: LB
Issued by:
Approved by:

- | | |
|--|--------------------------------------|
| ☐ For Approval | ☐ For Comment |
| ☐ For Information | ☐ Tender |
| ☐ Construction | ☐ As Built |