


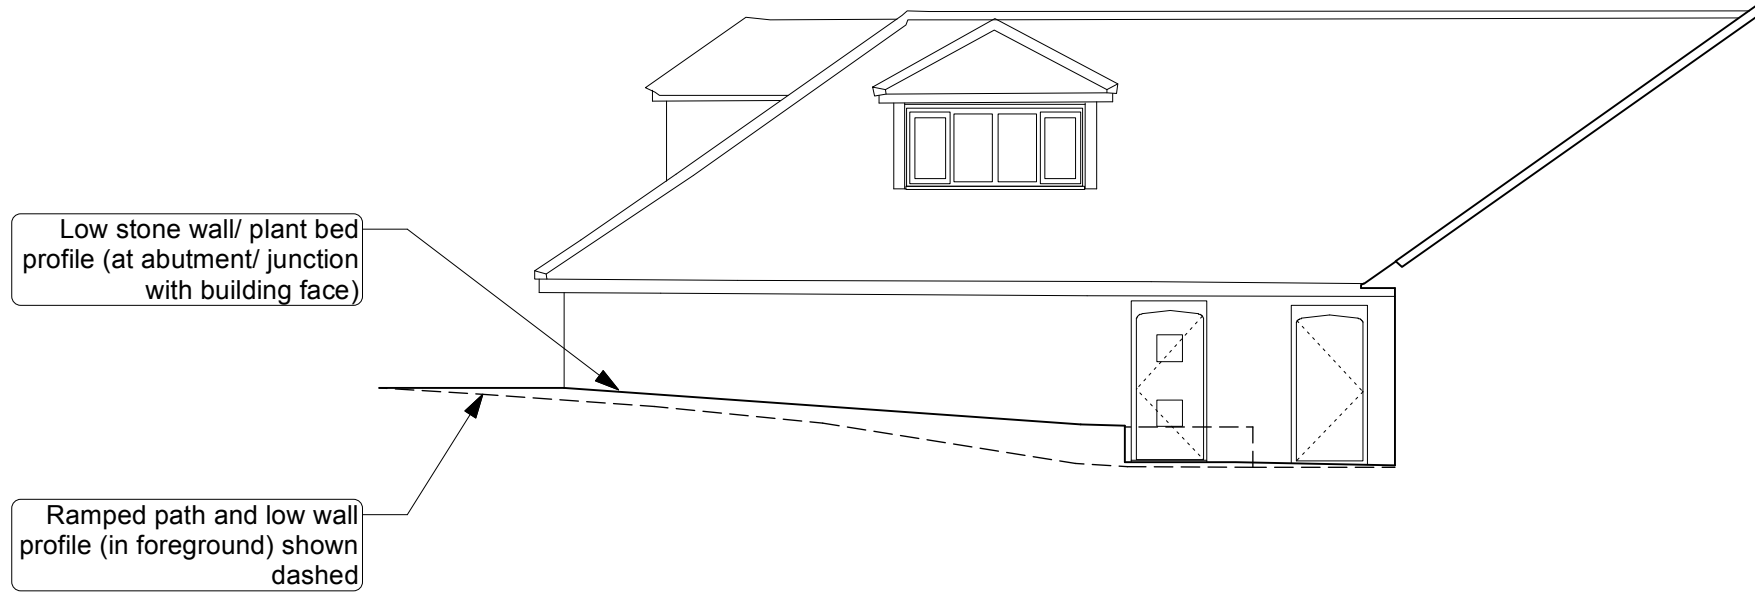


 



EXISTING NORTH-EAST ELEVATION - FACET A 1:100

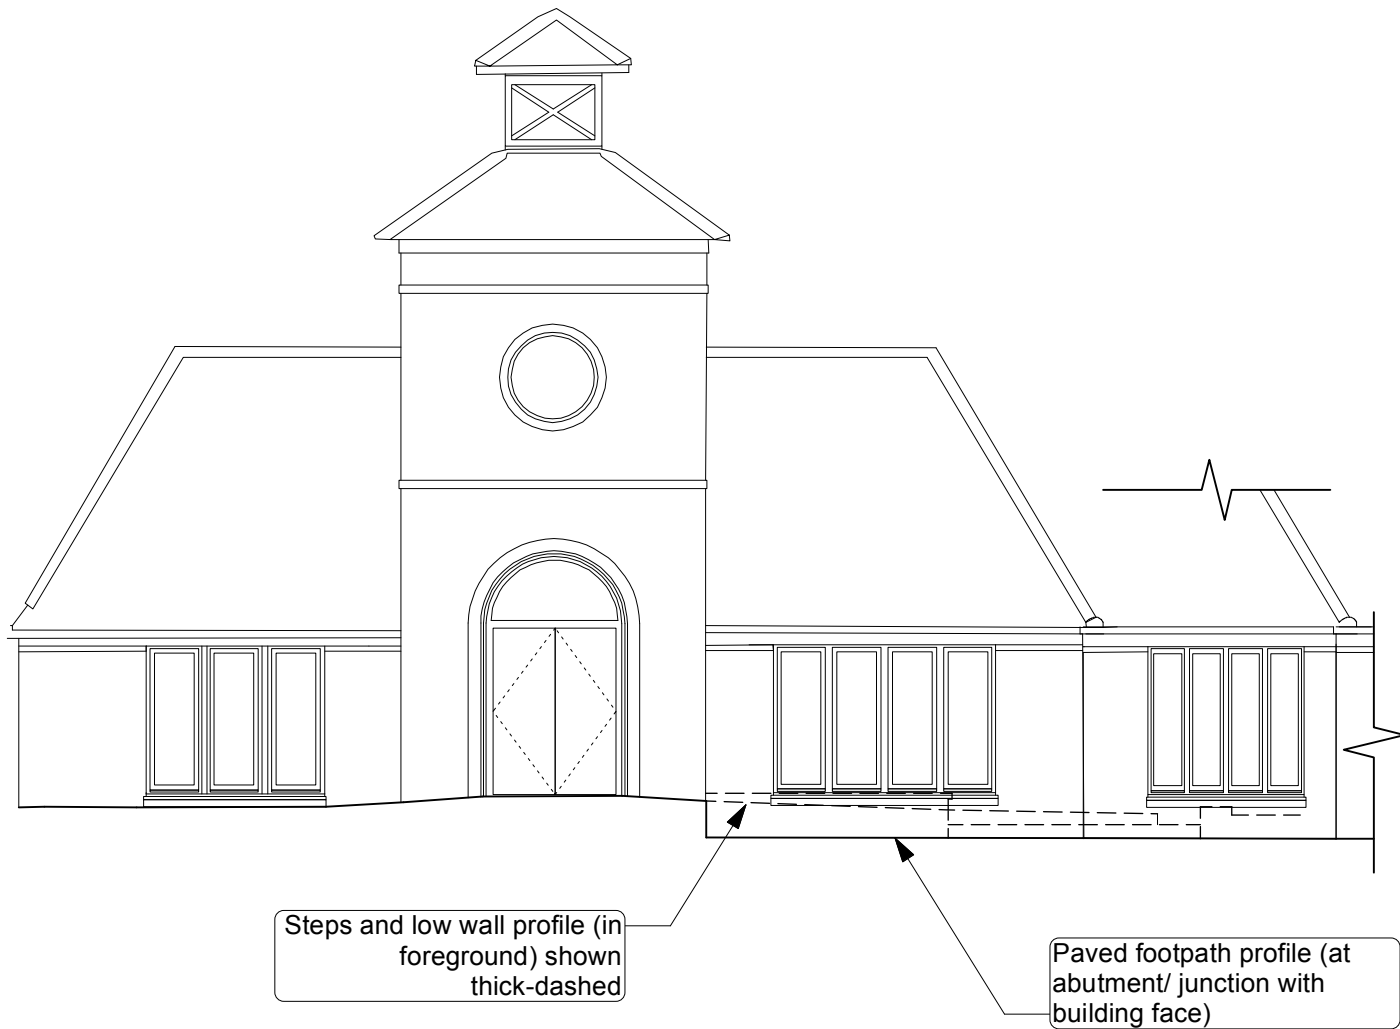


EXISTING SOUTH-EAST ELEVATION - FACET B 1:100

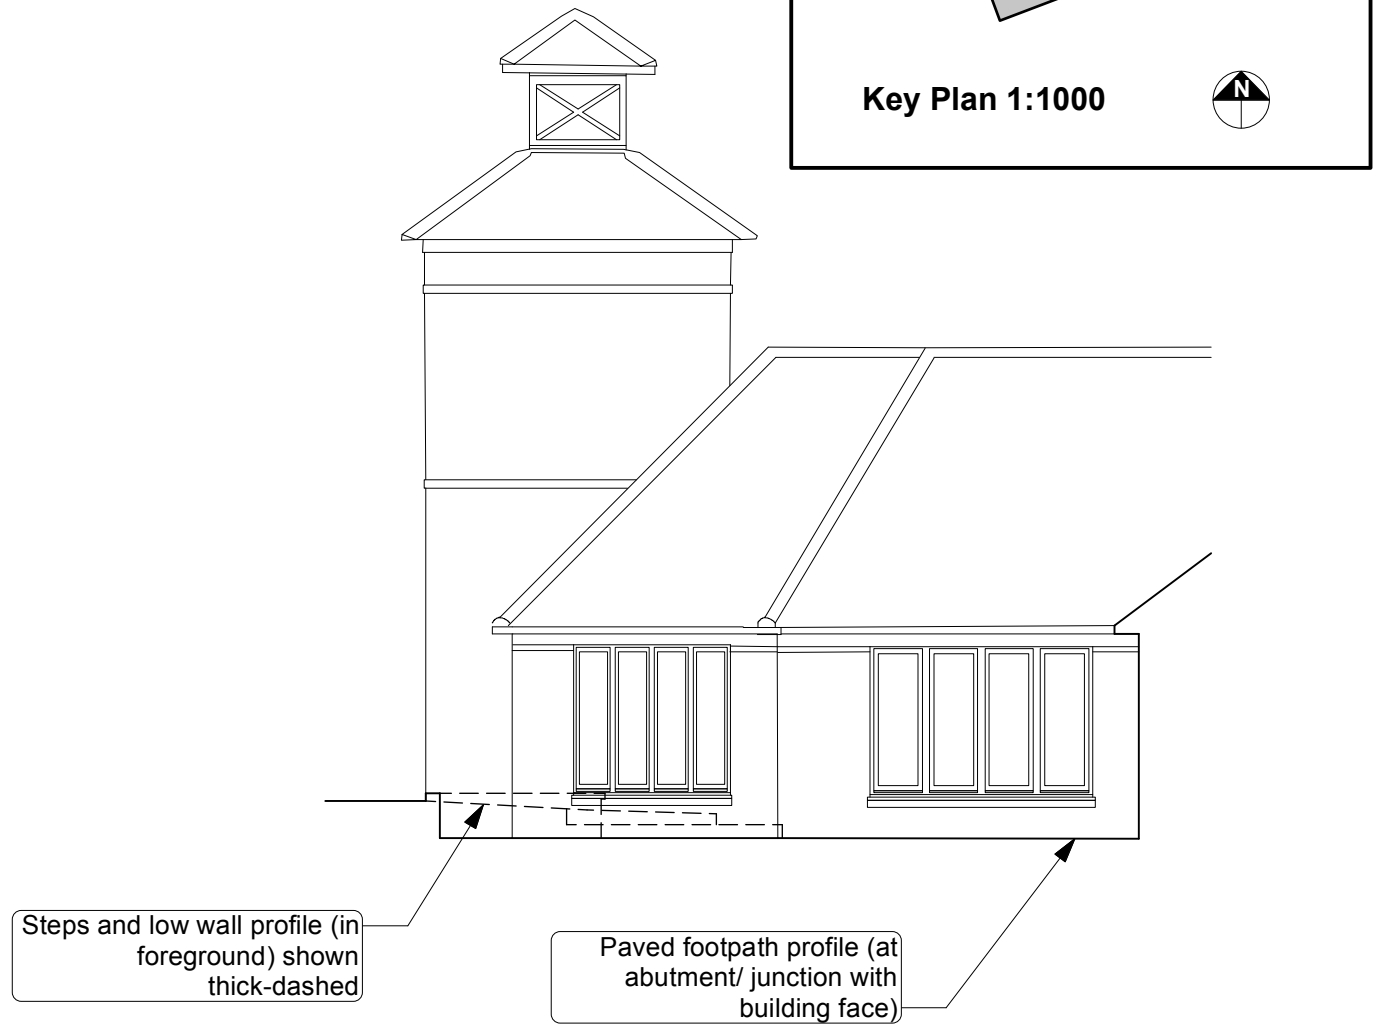


EXISTING NORTH-EAST ELEVATION - FACET C 1:100

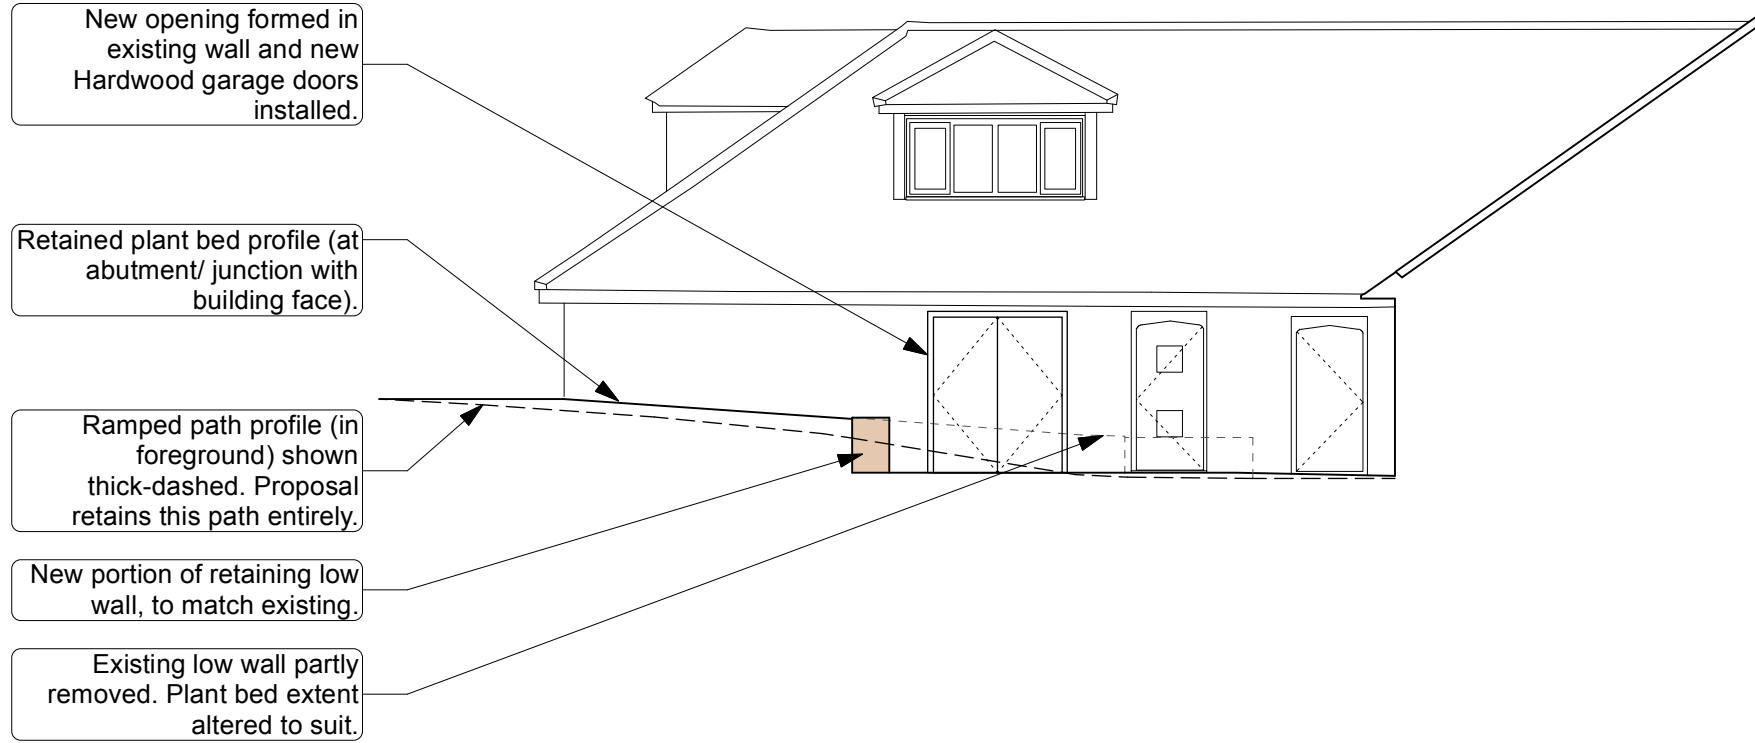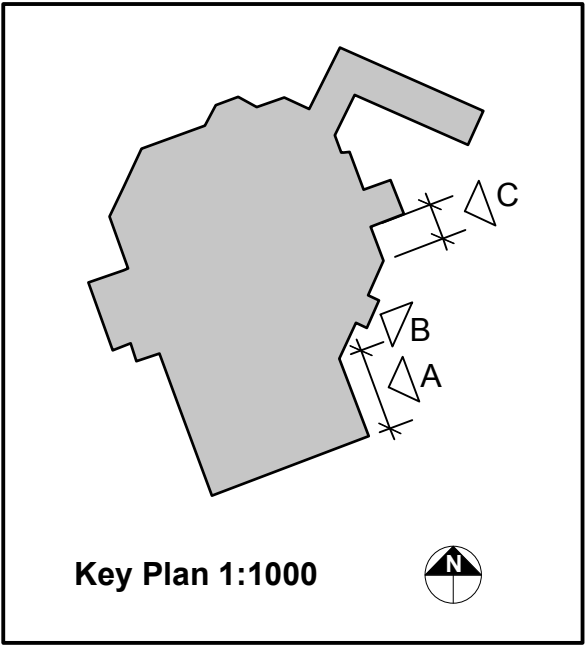

PROPOSED NORTH-EAST ELEVATION - FACET A 1:100

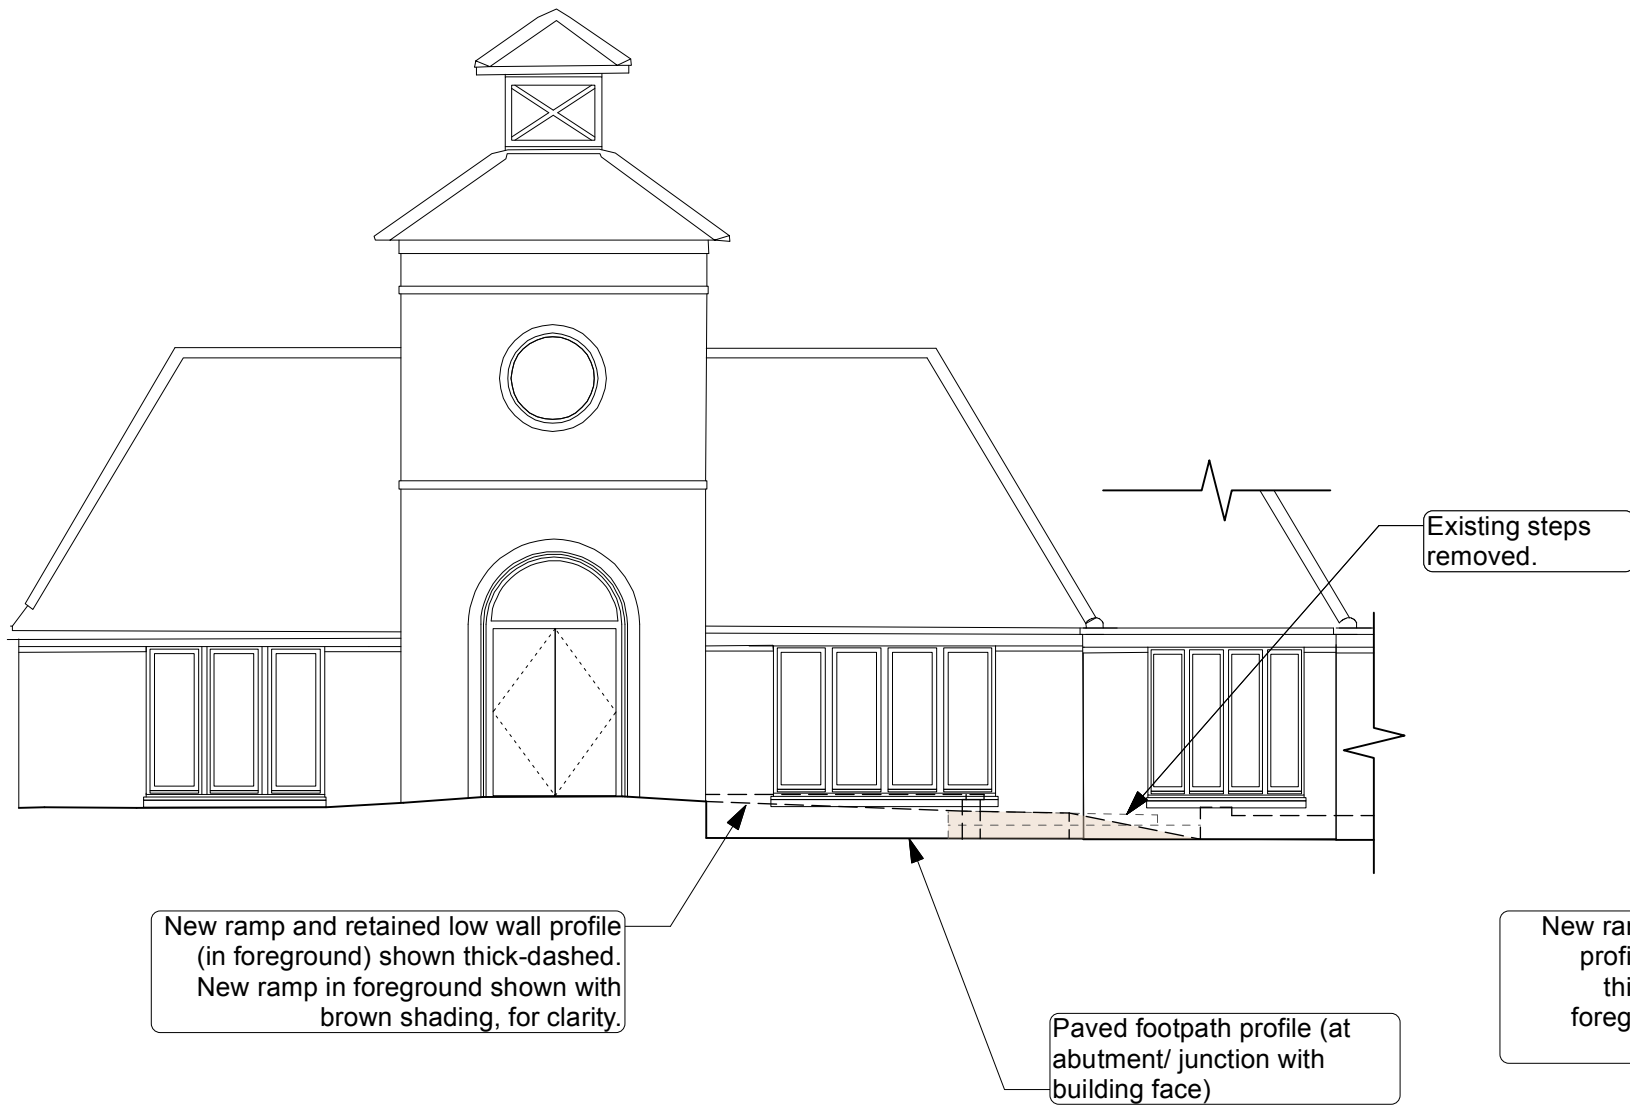

PROPOSED SOUTH-EAST ELEVATION - FACET B 1:100

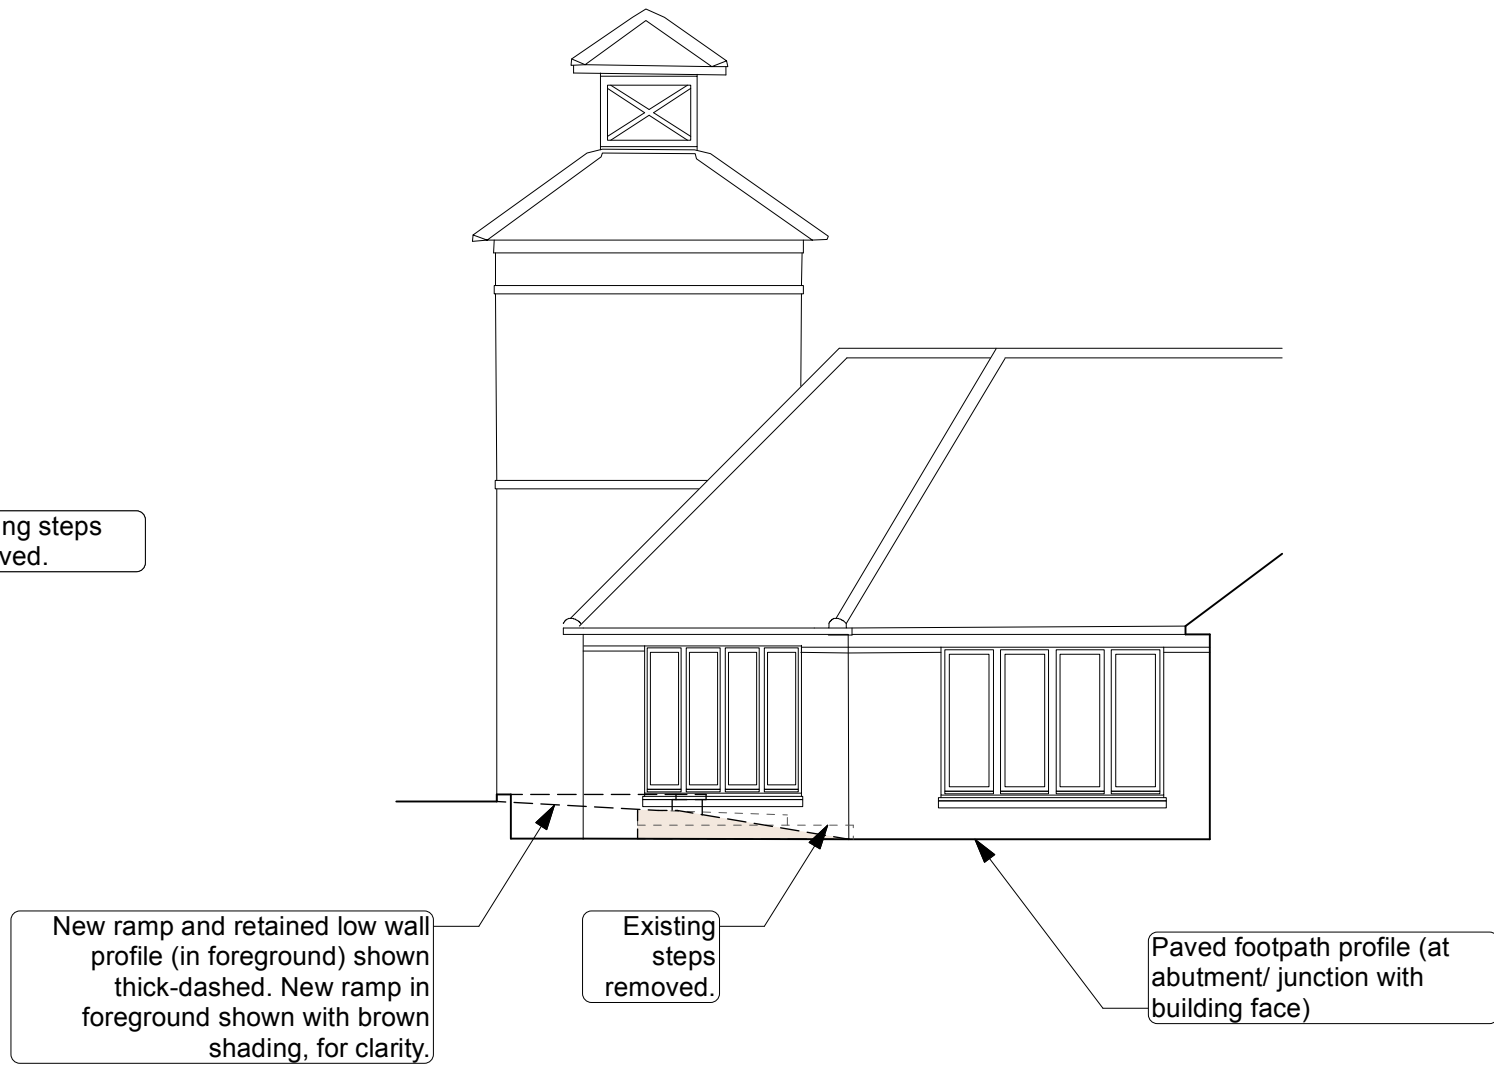

PROPOSED NORTH-EAST ELEVATION - FACET C 1:100

notes:

amendments:

06-05-26 Planning Application Issue



Studio 5 | English Close | Hove | BN3 7ET
T: 01273 736217 E: info@felceandguy.co.uk

project: Buggy Store Alterations

location: The Manor House Golf Club,
Castle Combe

client: Exclusive Collection

drawing: Existing and Proposed Elevations

scale: 1: 100

page: A1

drawn by: MB

checked by: JC

date:
09-04-2026

drawing number:
2453.8.4 / 04

revision:
--

© Felce & Guy Partnership LLP