



**ASHFORD
HOMES**
[SOUTH WESTERN] LIMITED


DORIC HOUSE, MIDDLETON DRIVE
BRADFORD ON AVON,
WILTSHIRE, BA15 1GB
TEL: 01225 791155
FAX: 01225 791166
WEB SITE: www.ashfordhomes.co.uk
E-MAIL: ahman@ashfordhomes.co.uk

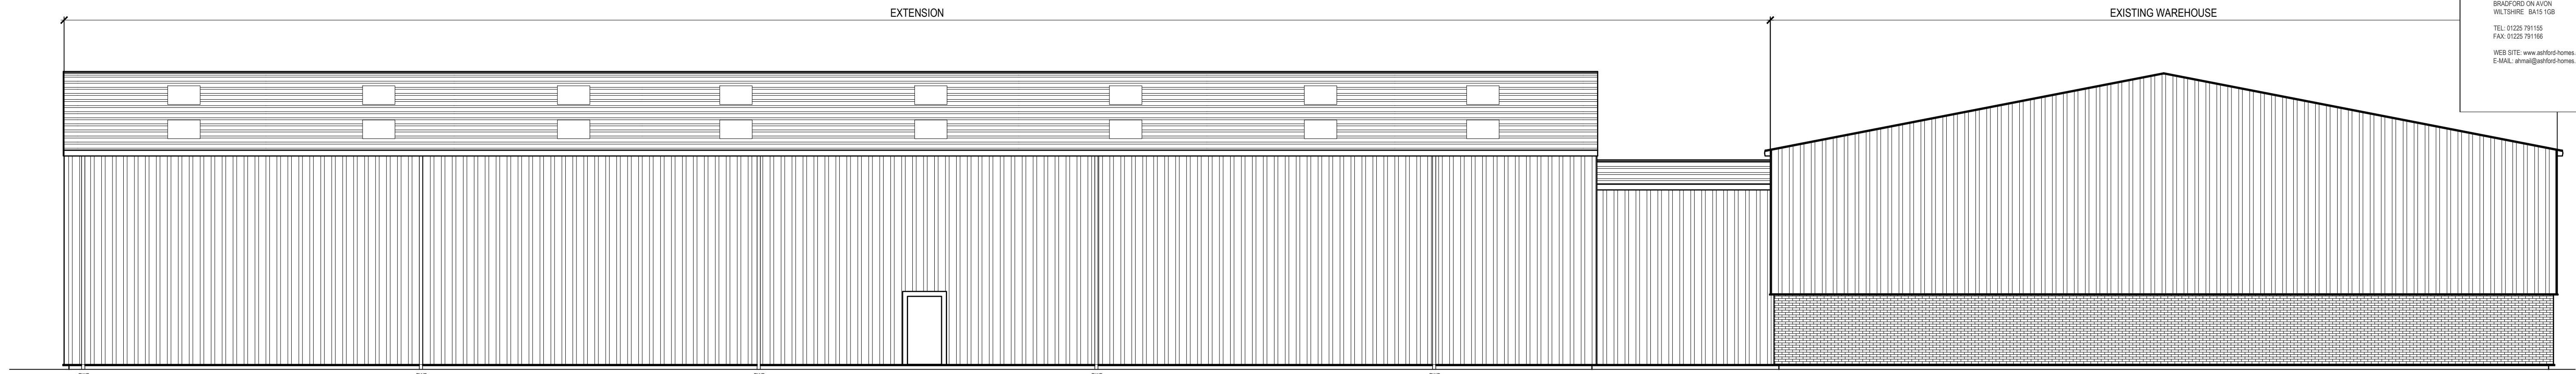


SOUTH WEST ELEVATION

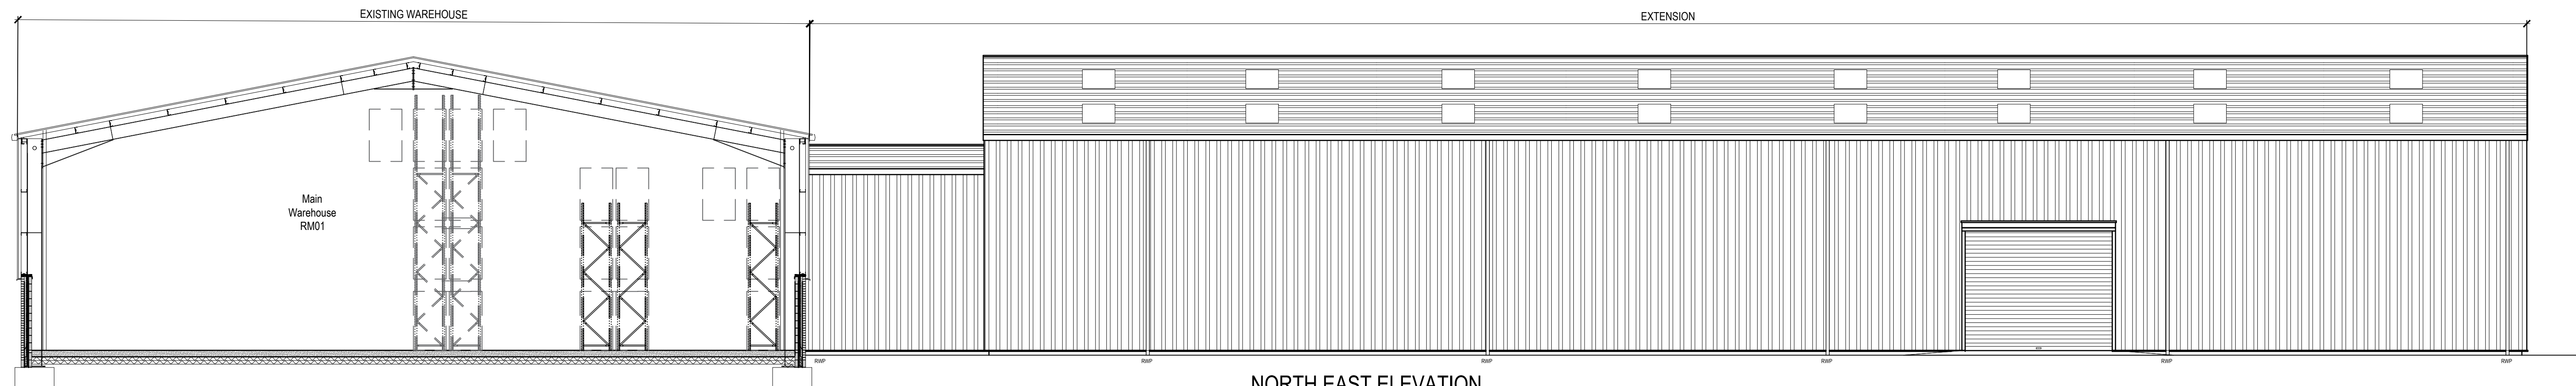


NORTH EAST ELEVATION

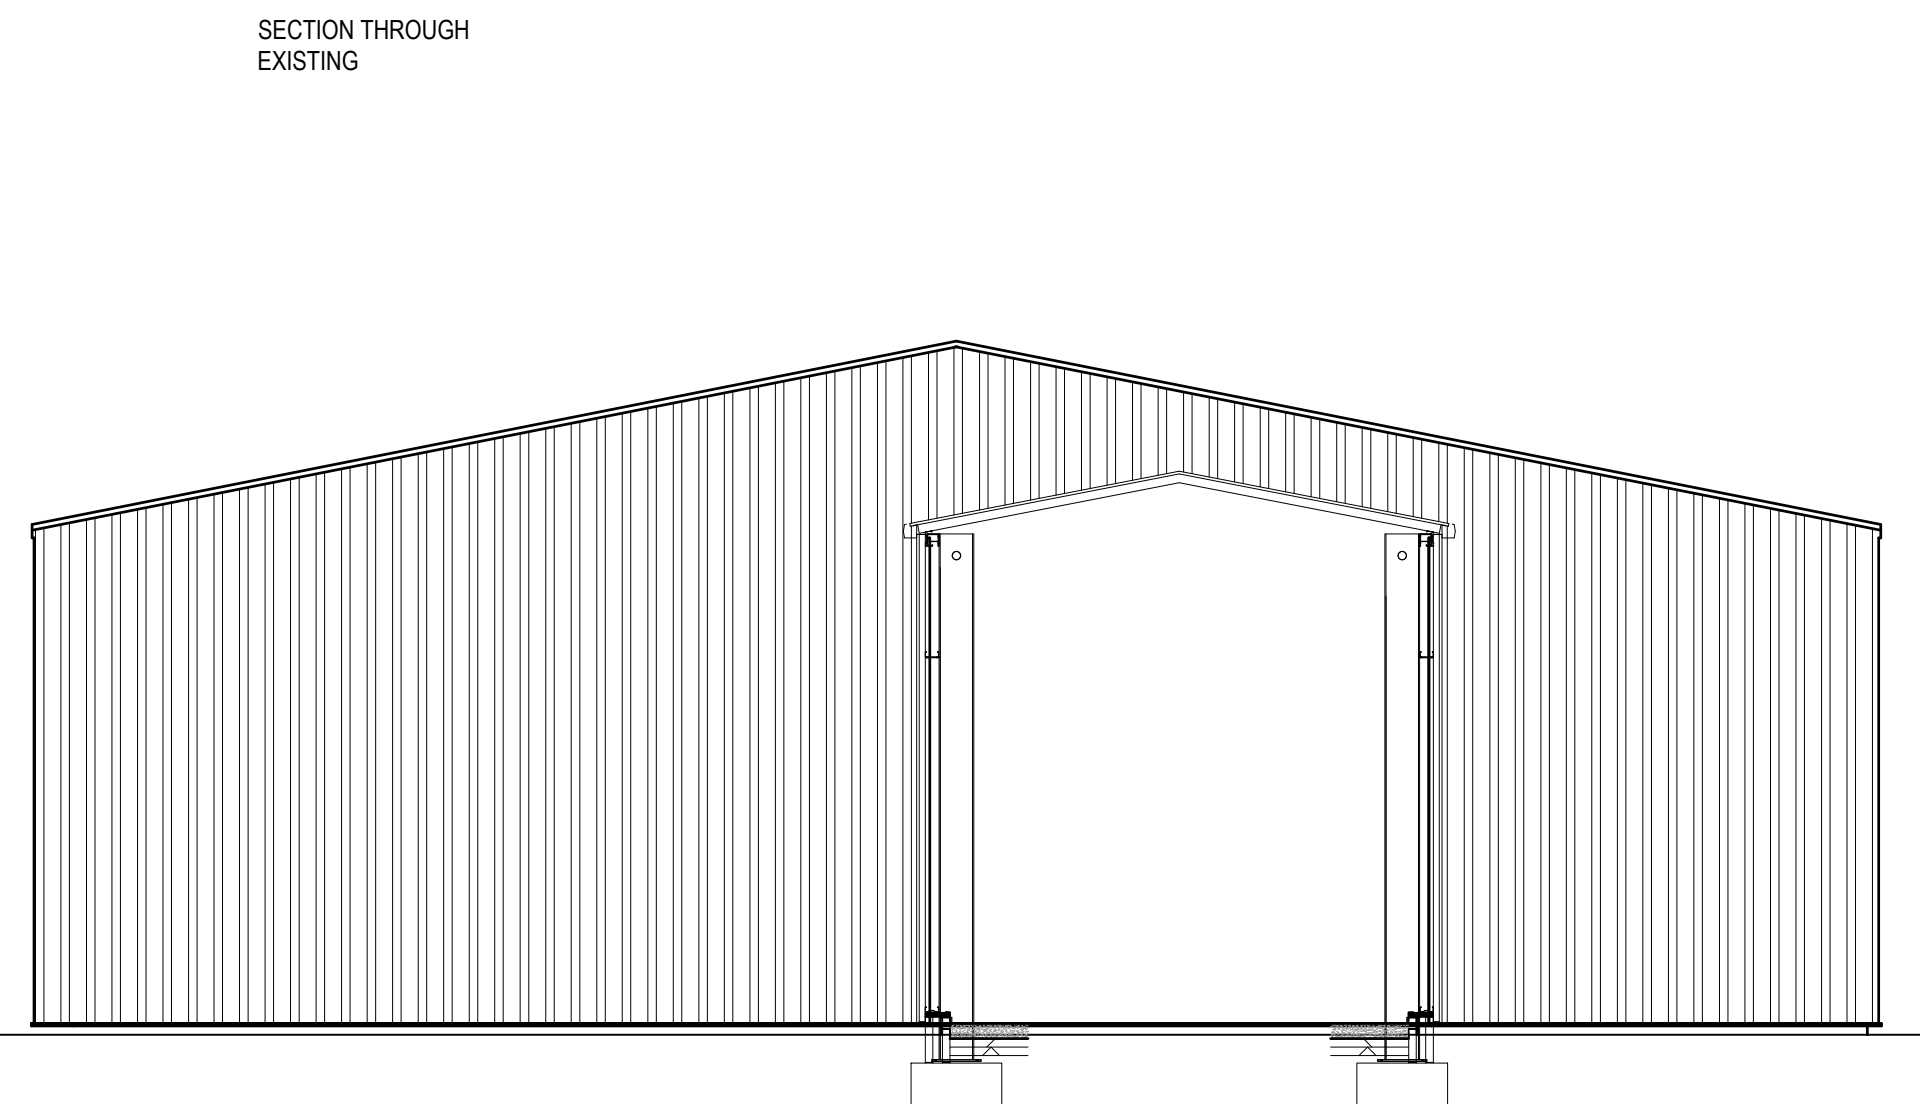

SOUTH EAST ELEVATION

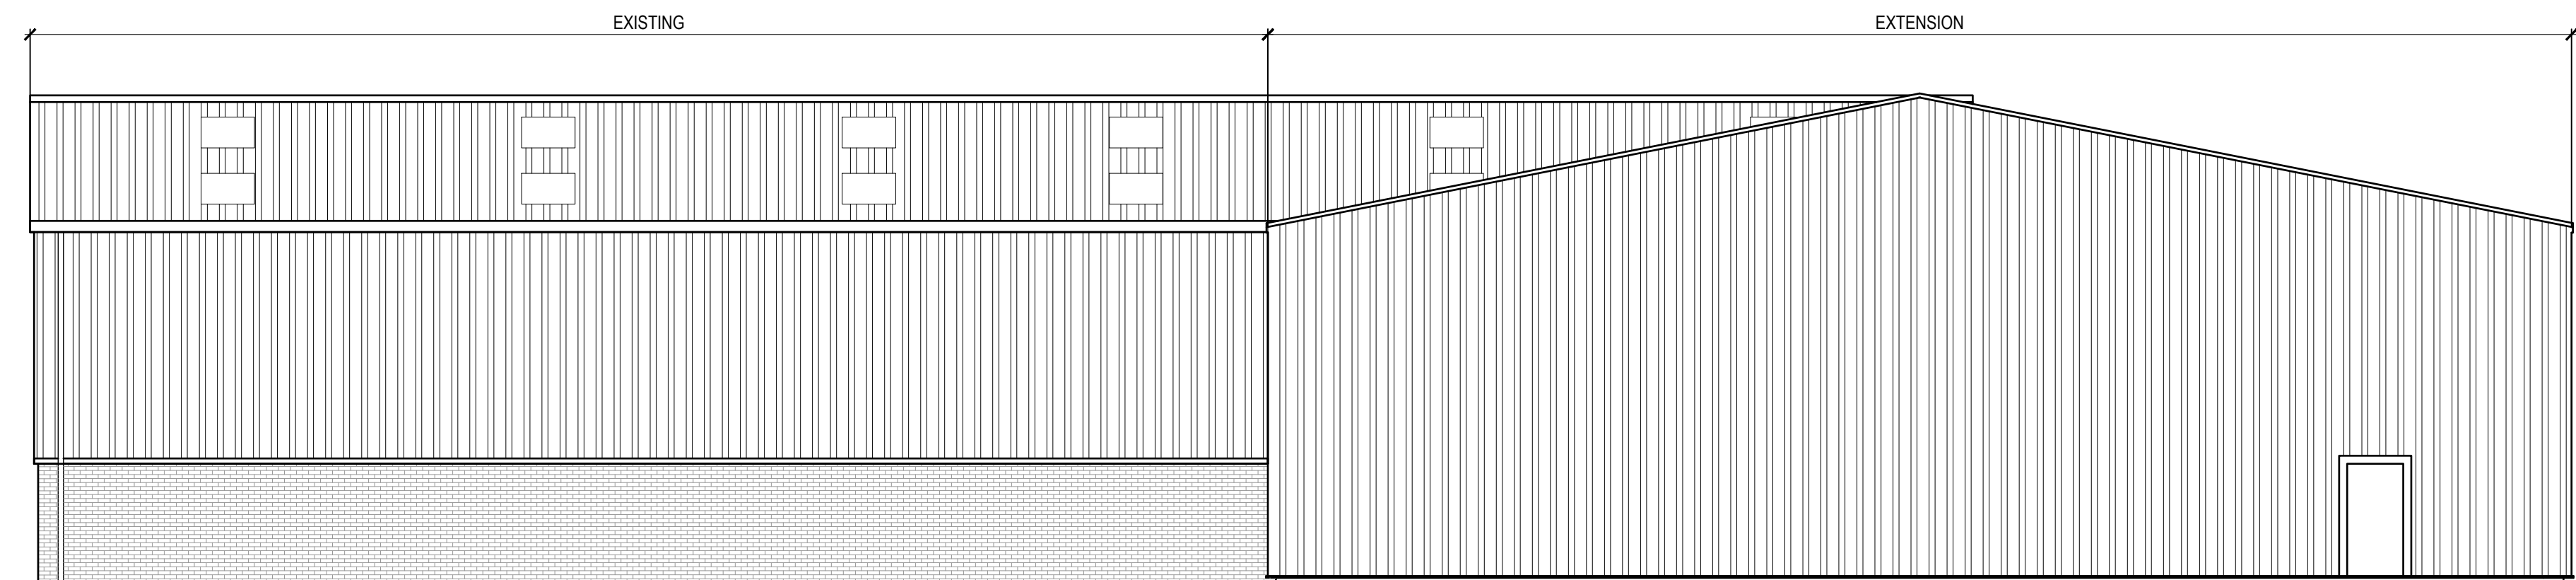

NORTH WEST ELEVATION

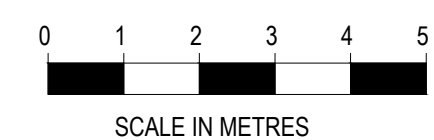

A 25-06-25 first issue
revisions

Only figured dimensions are to be
worked from. Discrepancies must be
reported to Ashford Homes.

THIS DRAWING IS COPYRIGHT ©

drawing status
PLANNING ISSUE

project
**TINPLATE
SOUTHWICK**

drawing name
**PROPOSED
ELEVATIONS**

drawing no.
TIN-002

revision
A

scale
1:100

paper size
A1

date
24-06-25

drawn by
FC

approved by