


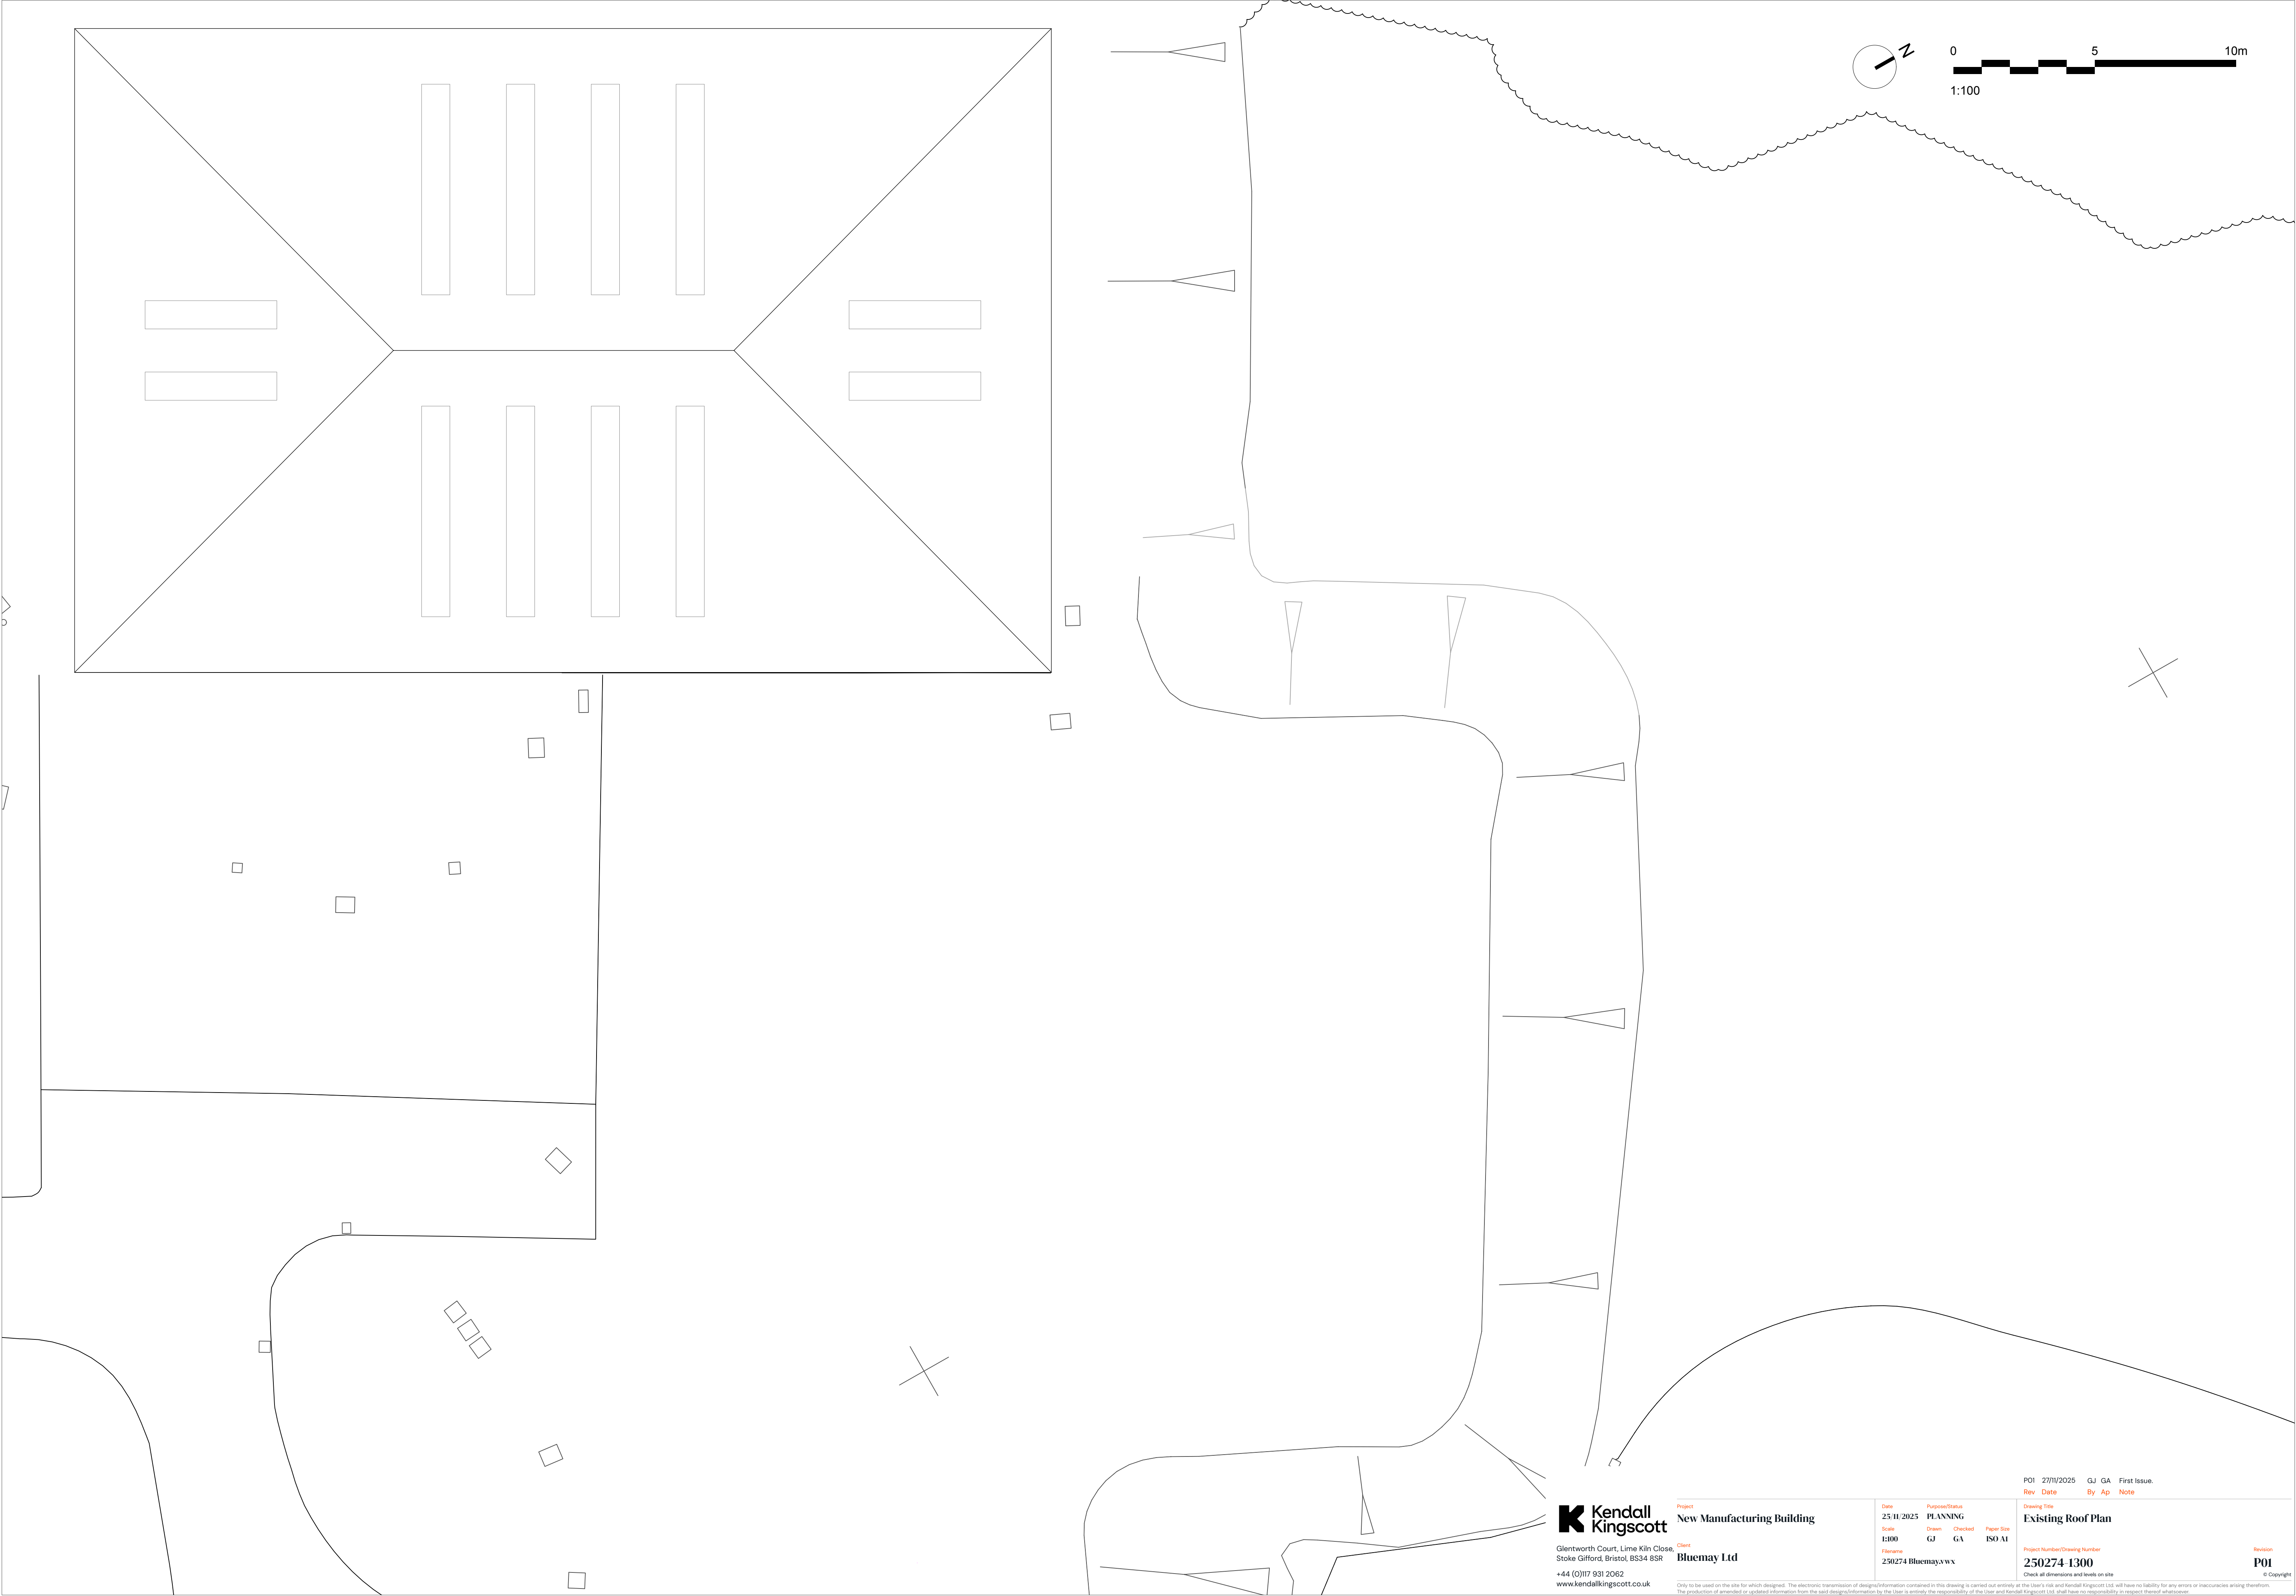

Kendall Kingscott

Glentworth Court, Lime Kiln Close,
Stoke Gifford, Bristol, BS34 8SR
+44 (0)117 931 2062
www.kendallkingscott.co.uk

Project
New Manufacturing Building
Client
Bluemay Ltd

Date	Purpose/Status	Scale	Drawn	Checked	Paper Size
25.11.2025	PLANNING	1:100	GJ	GA	ISO A1
Filename: 250274 Bluemay.vwx					

P01	27/11/2025	GJ	GA	First Issue.
Rev	Date	By	Ap	Note

Drawing Title
Existing Roof Plan

Project Number/Drawing Number
250274-1300
Check all dimensions and levels on site

Revision
P01
© Copyright

Only to be used on the site for which designed. The electronic transmission of designs/information contained in this drawing is carried out entirely at the User's risk and Kendall Kingscott Ltd. will have no liability for any errors or inaccuracies arising therefrom. The production of amended or updated information from the said designs/information by the User is entirely the responsibility of the User and Kendall Kingscott Ltd. shall have no responsibility in respect thereof whatsoever.