


PROPOSED GARAGE/GARDEN STORE
48 EDEN GROVE
WHITLEY MELKSHAM
SN12 8QJ
REF: 1e

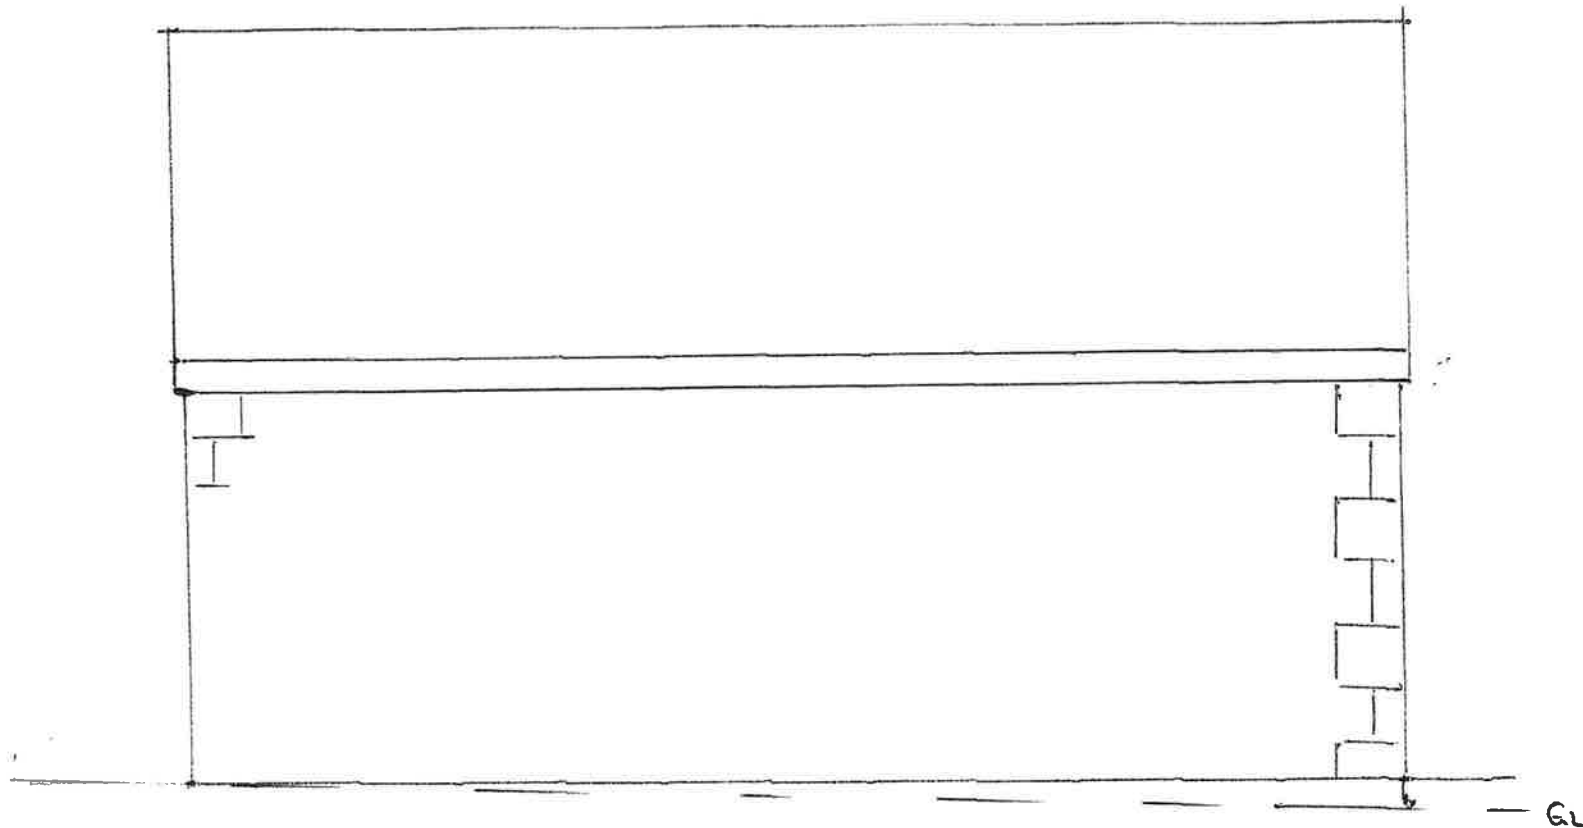

NORTH EAST ELEVATION

SAND AND CEMENT RENDER FINISH

SCALE 1:50