
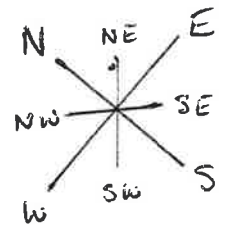
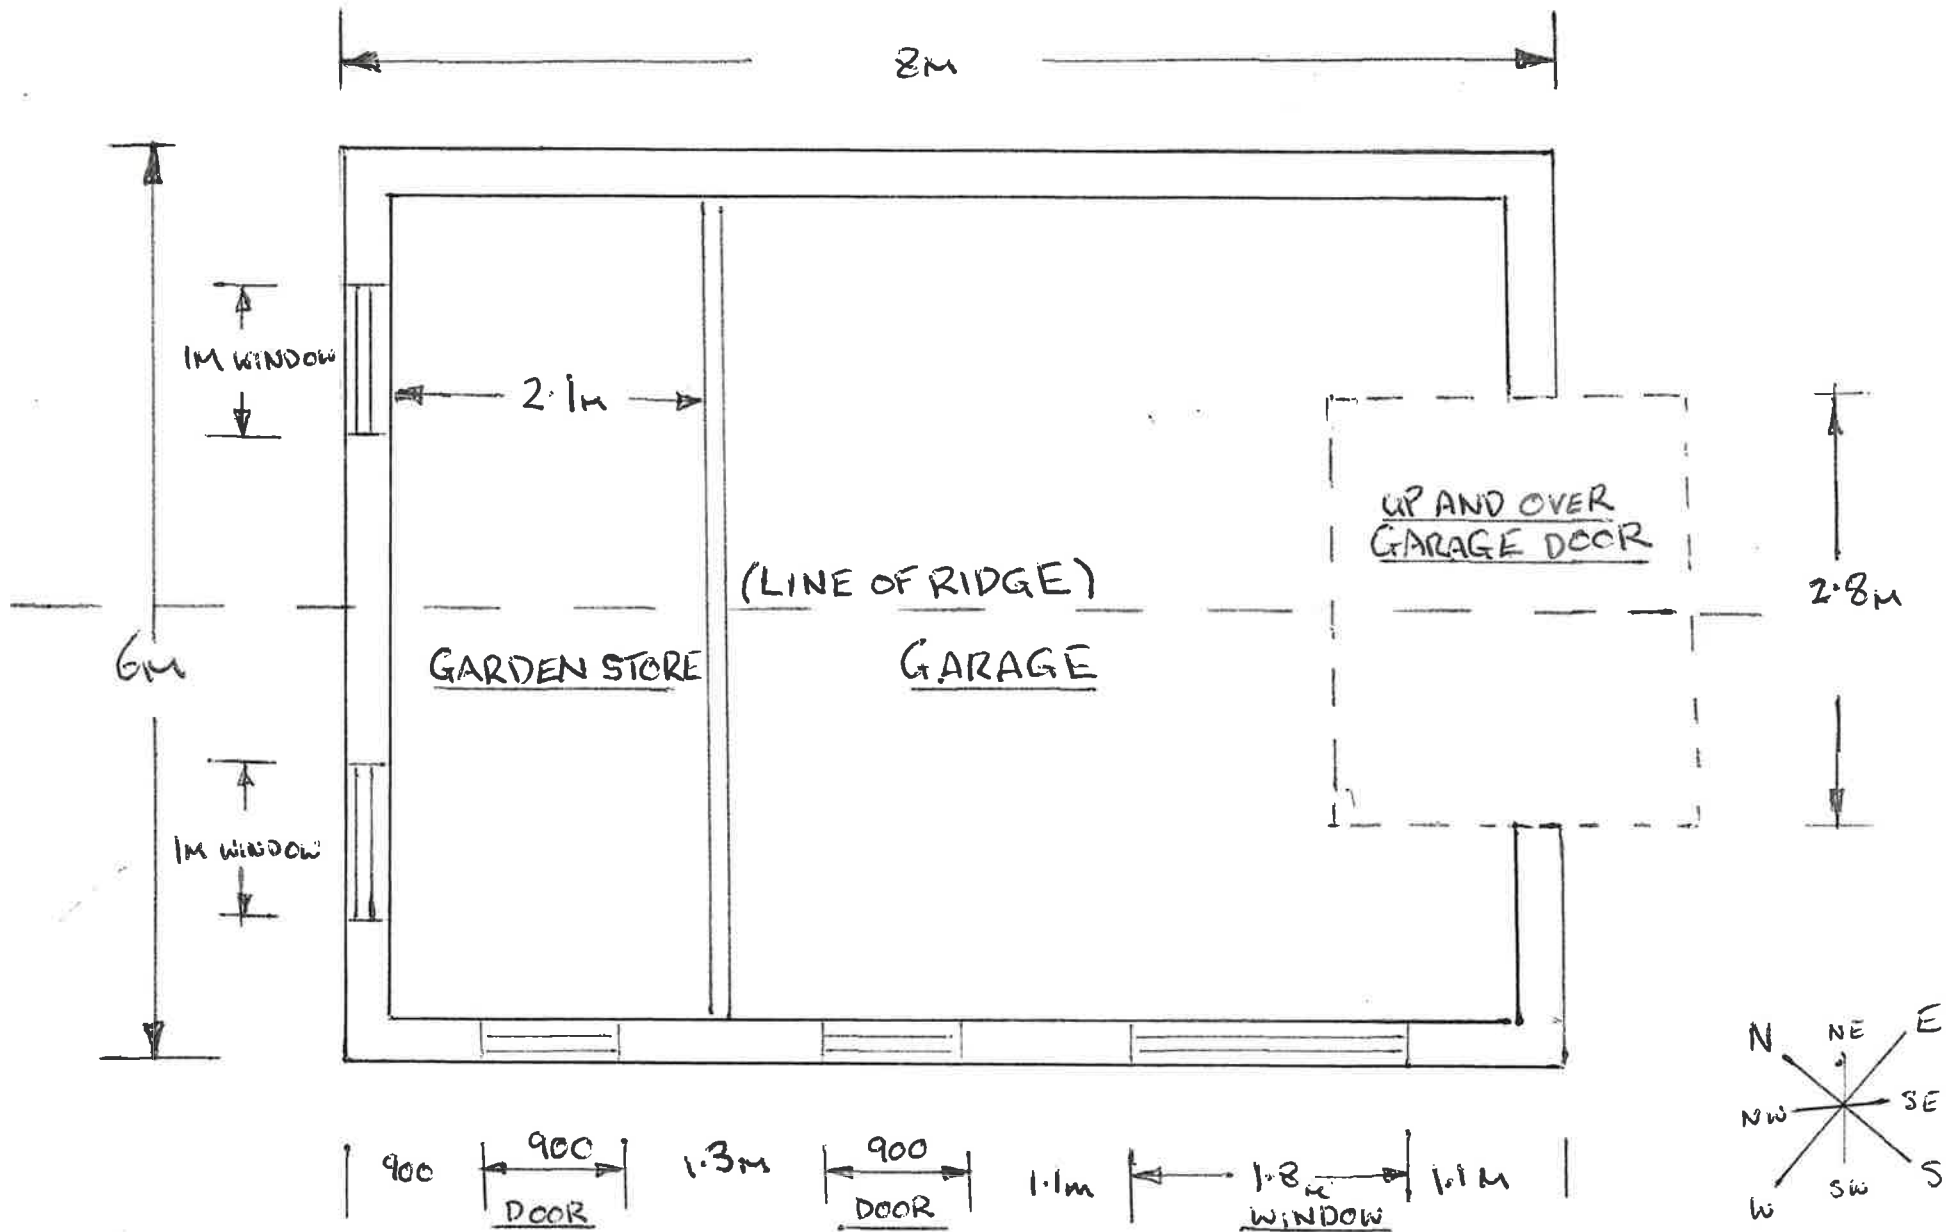


REF 1a

PROPOSED GARAGE/GARDEN STORE

48 EDEN GROVE, WHITLEY
MELKSHAM SN128QJ

FLOOR PLAN:

 

SCALE 1:50