

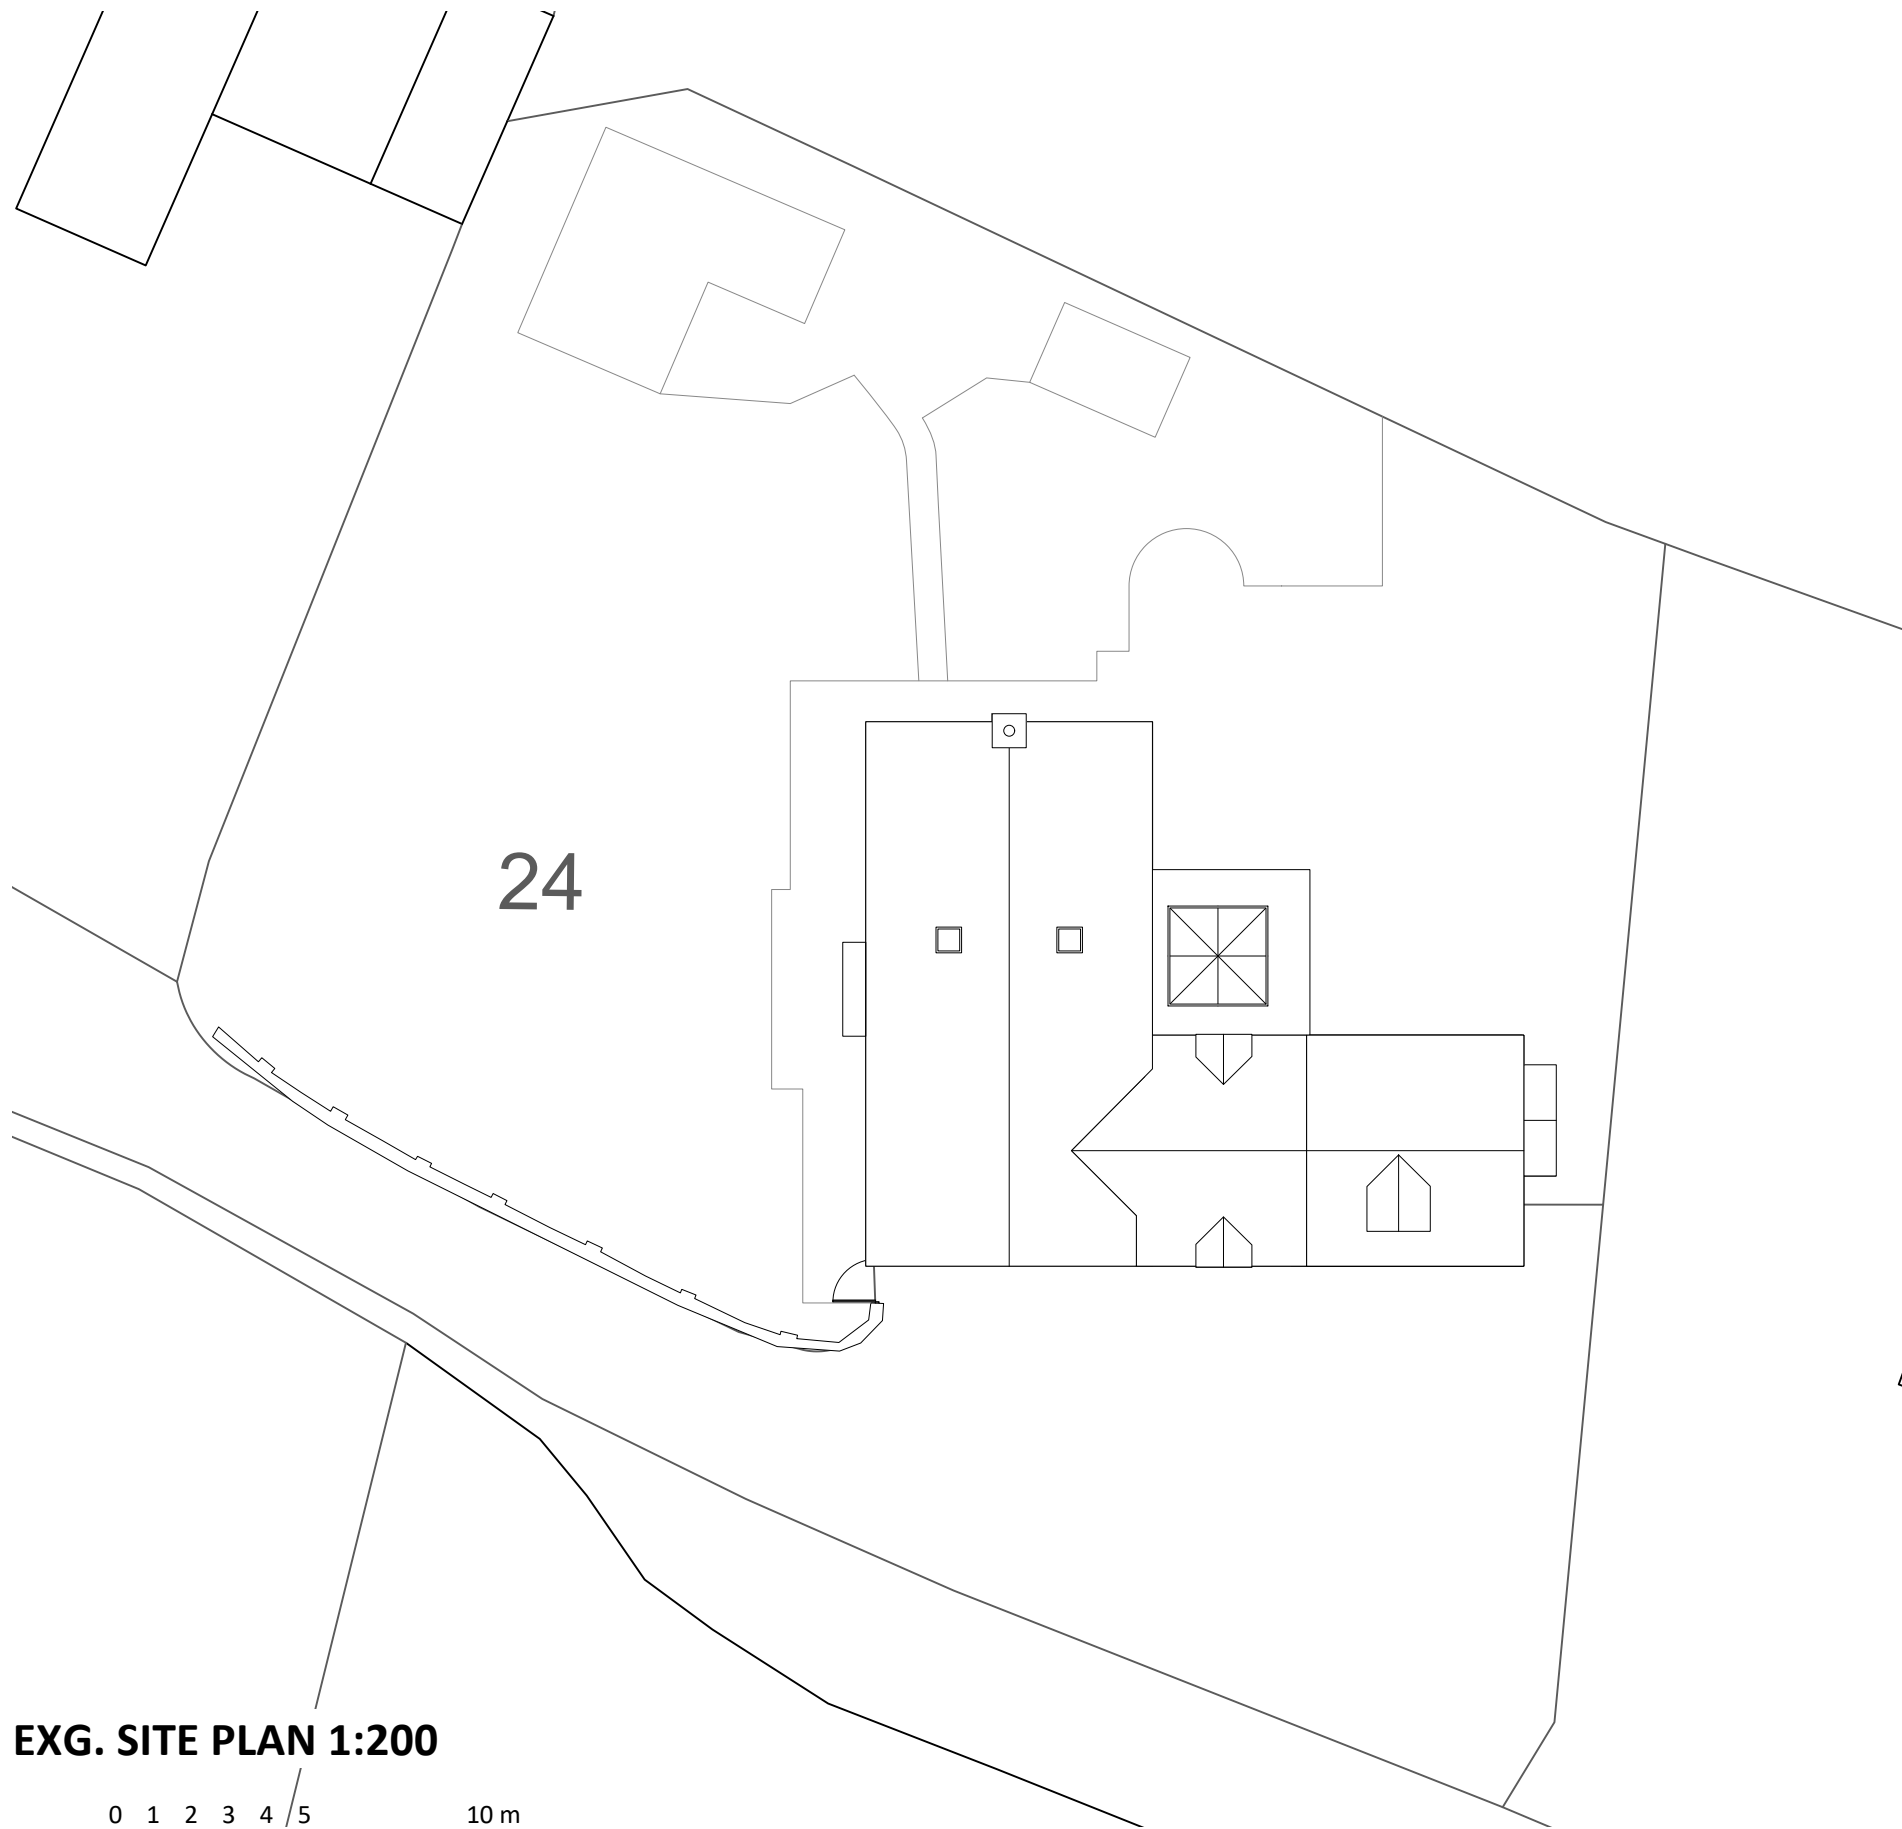


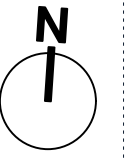

EXG. SITE PLAN 1:200

 

No.	Date	Revision Notes	
OFFGRID ARCHITECTURE info@offgridarchitecture.co.uk www.offgridarchitecture.co.uk 1 44 (0) 1759 487619 These details are subject to all relevant statutory approval. If in doubt, check all dimensions are to be checked on site. Areas where quoted are approximate. Figure dimensions only are to be taken from this drawing. Any discrepancies with other related information is to be reported to OFFGRID Architecture prior to order/construction/installation. This document should not be relied on or used in circumstances other than those for which it was originally prepared and for which OFFGRID Architecture was commissioned. OFFGRID Architecture accepts no responsibility for this document to any party other than the person by whom it was commissioned.			
Status	SURVEY		
Project Title	EXTENSIONS & ALTERATIONS		
Project Address	24 Upper Pavenhill, Purton, SN5 4DQ		
Sheet Title	EXG SITE PLAN		
Scale	Date	Drawn By	Project ID
1:200 @ A3	20/04/2026	SJT	2607 002