



GARAGE / GARDEN STORE
42 EDEN GROVE.
WHITLEY, MELKSHAM.
SN12 8 QJ
REF: 1d

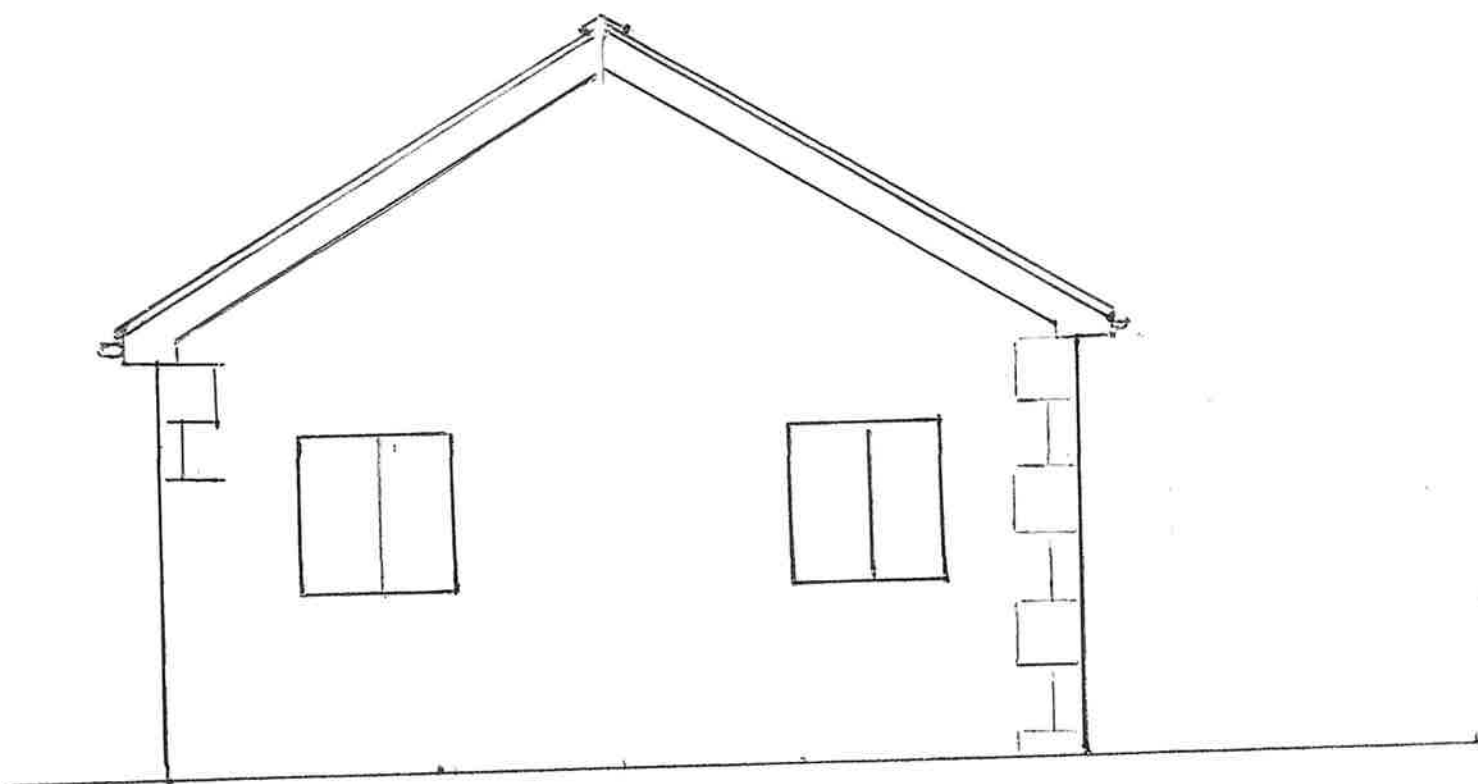

NORTH WEST ELEVATION

SAND AND CEMENT RENDER FINISH

 

SCALE 1:50