




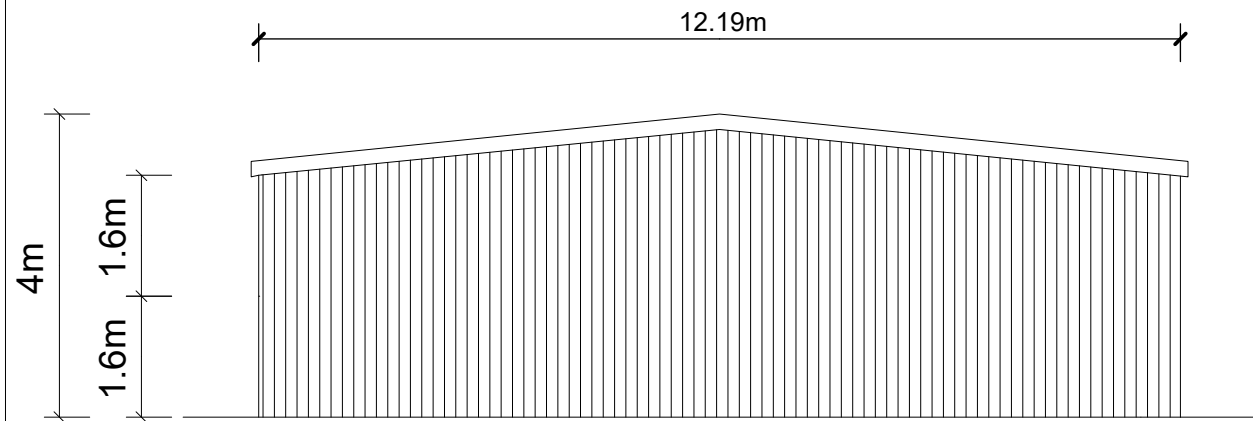


Proposed North East Elevation

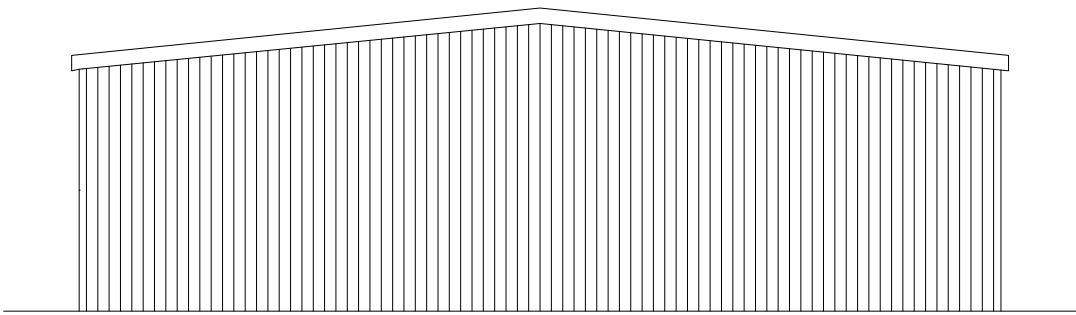


Proposed North East Elevation

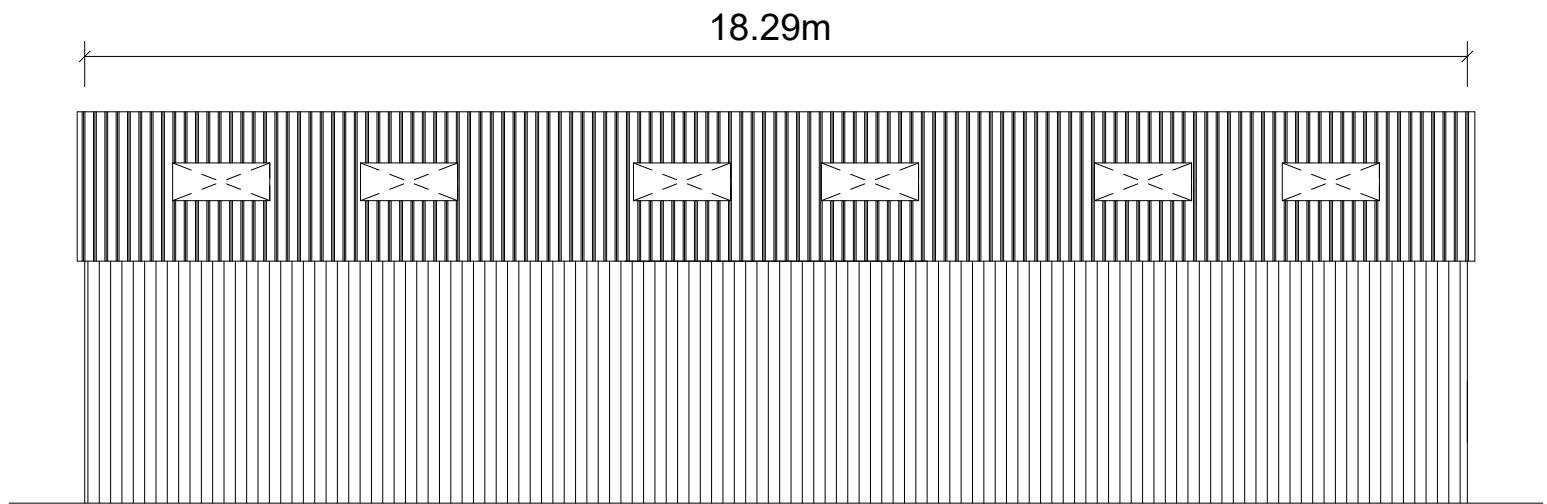

Proposed South East Elevation

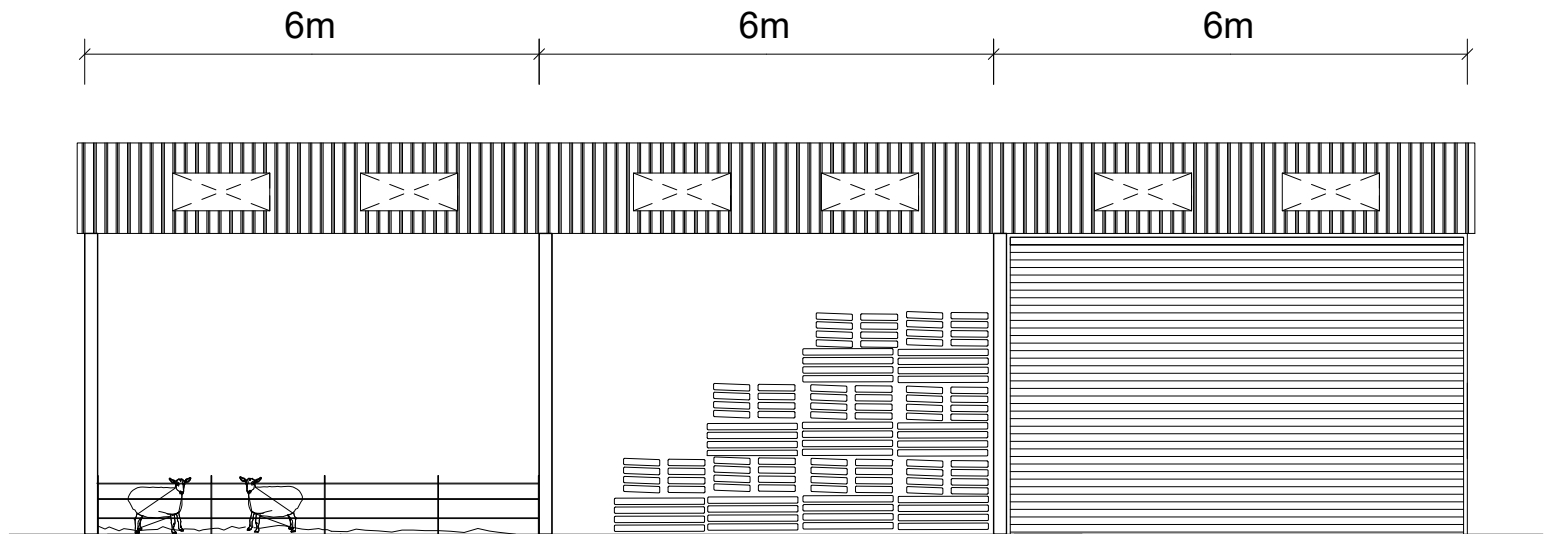

Proposed North West Elevation

 

WOOLLEY & WALLIS
4-5 Hughenden Yard, Marlborough
Wiltshire, SN8 1LT
Tel: 01672 515252
www.w-w.co.uk

Client:
Mr & Mrs Greenhaulgh

Site Address:
The Rosiers
Wood Street
Clyffe Pypard
SN4 7PZ

Drawing Title:
Proposed New Agricultural
Building

Drawn by: LDP

Scale: 1:100

Sheet: A3

Date: 14/04/2026

Drawing No: 01

Rev: -